



Main site entrance to be off of Dodworth Road. Detail design of highway works to follow after consultation from Barnsley MBC Highways.

Staff Car Park for 285 including PRU, Full service, Post 16, Visitors and 10% allowance for pests occupied by 2 staff.

hard informal & social

Existing footpath to be diverted

14 No. disabled Car Parking provision

Proposed trees

Soft informal & social

Total site area = 163,453M2

sports pitches


Habitat

3 storey ALC

parents drop-off


bus drop off

PROPOSED SITE LAYOUT 1:2500

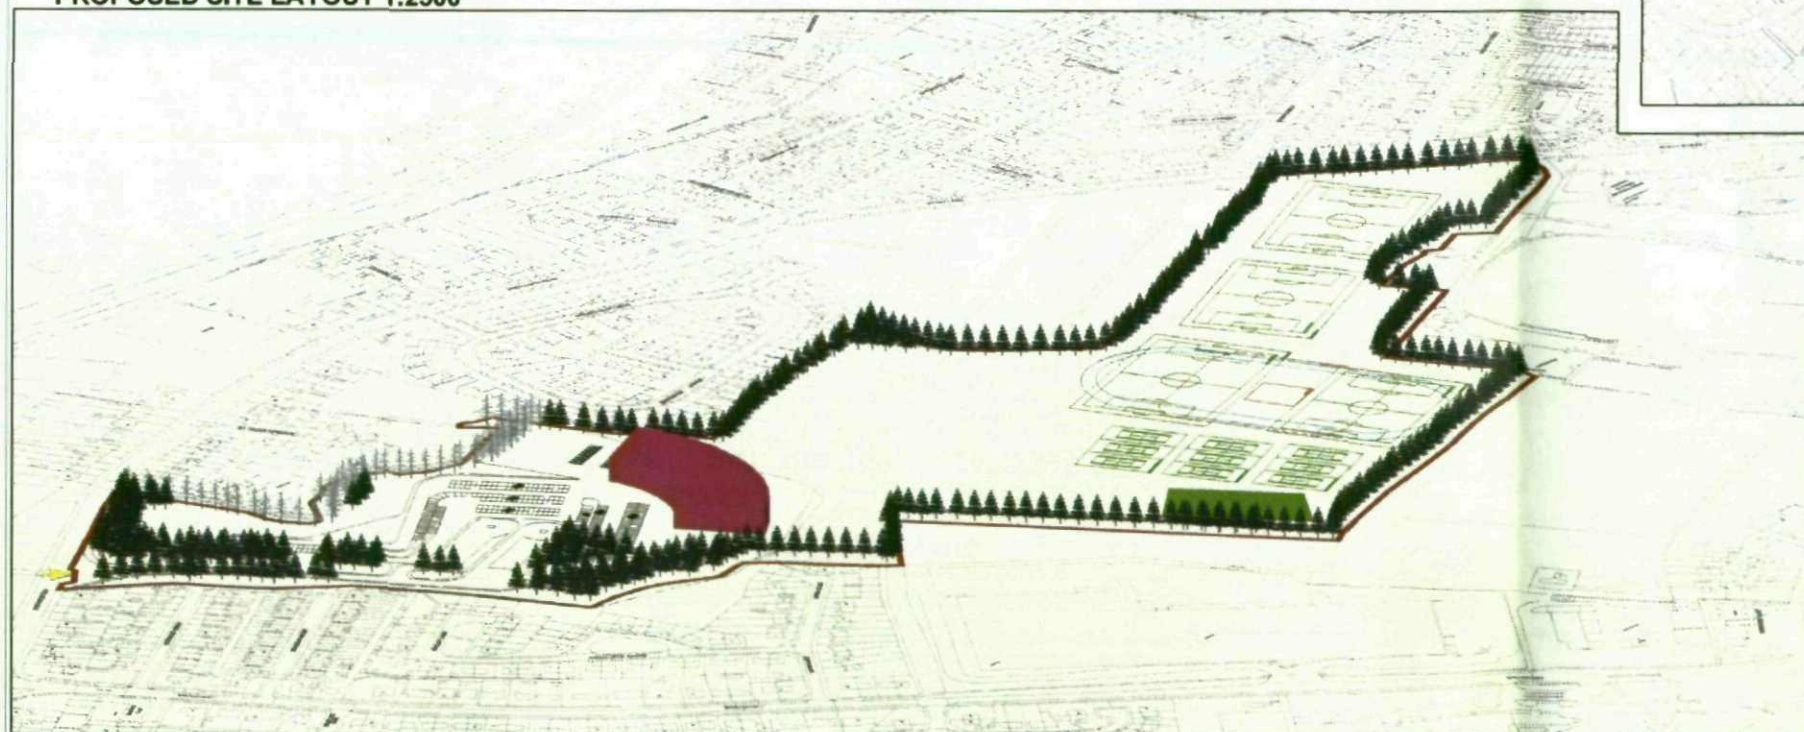

3D VIEW PROPOSED SITE (NTS)

Footpath diversion to be detailed on separate Footpath Diversion Application. Details are still being considered and upon completion a drawing will be issued for this application as an addendum.

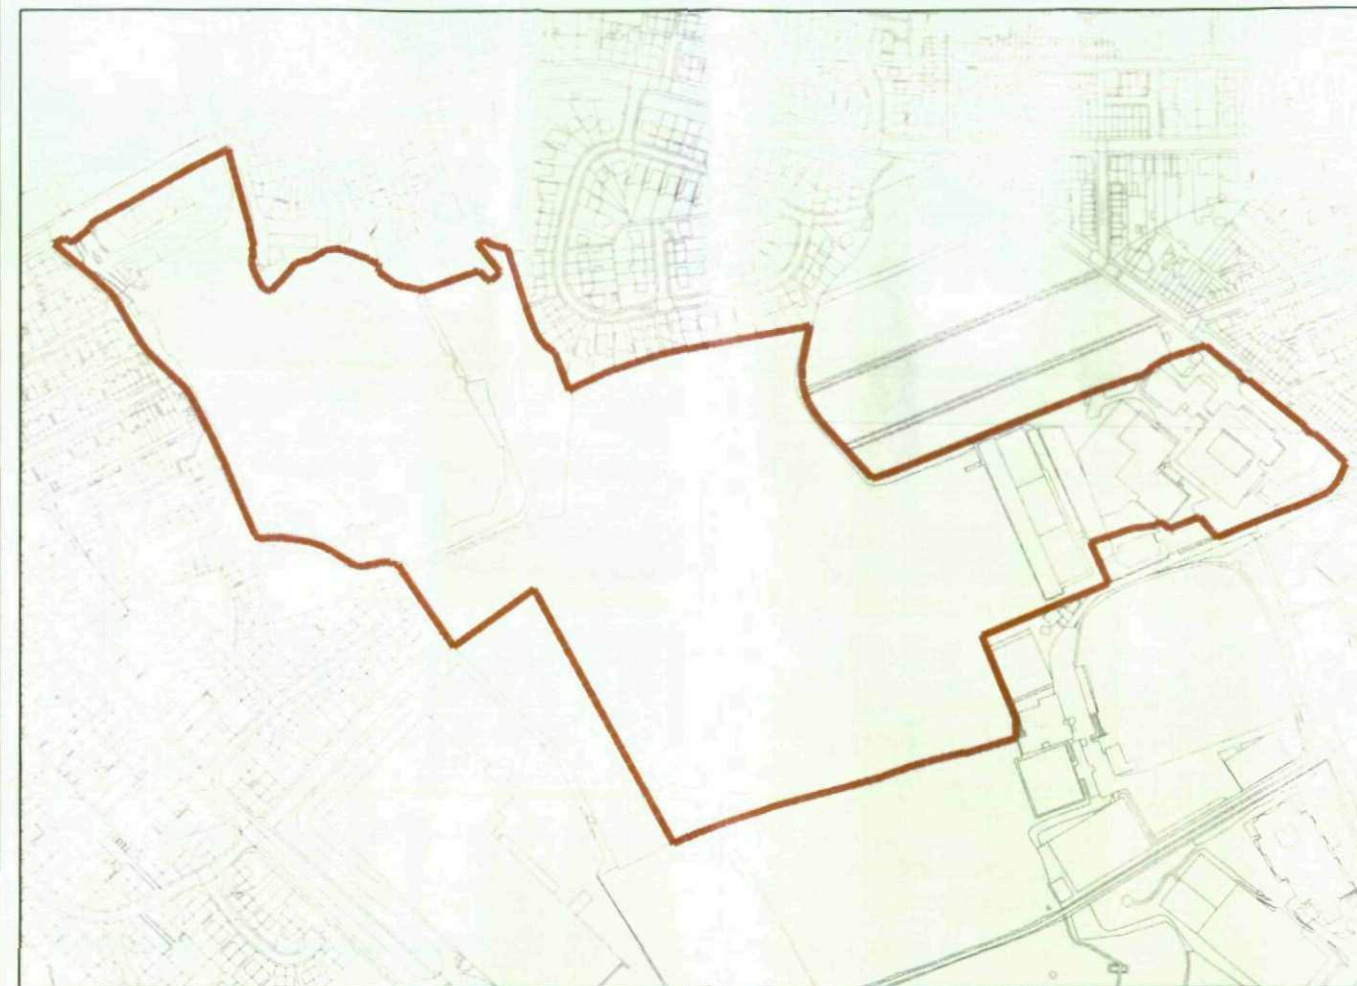

EXISTING SITE LAYOUT 1:5000

Proposed School Building perimeter length = 340M
Area = 6000M2 (3 storeys = 18,000M2)
BB98 Require: 17,650M2

PROPOSED BUILDING INFORMATION (NTS)

This map is reproduced from Ordnance Survey material with the permission of Ordnance Survey on behalf of the Controller of Her Majesty's Stationary Office. Crown copyright. Unauthorised reproduction infringes Crown copyright and may lead to prosecution or civil proceedings. 100022254 (2009)

Do not scale off of this drawing. Work to fixed dimensions only.

G: Site area amended to include correct boundary off of Dodworth Road. Aerial photo removed 12.06.09 JMY

F: Site area amended to include correct boundary with neighbouring Warehouse premises. off of Broadway 23.04.09 JMY

E: Footpath notes removed. Area of site to incorporate access off of Dodworth Road. Building information added. Footpath note amended. 20.03.09 JMY

D: Footpath FP353 shown and footpath note added 08.10.08 JMY

C: Relocated tennis courts, proposed footpath added existing plan scale corrected 16.09.08 JMY

BARNSELEY
Metropolitan Borough Council

Property & Procurement
Springfield House, Springfield St
Barnsley S70 6HH
Tel: 01226 770770
Fax: 01226 774399

PROJECT
KINGSTON & HOLGATE
ALC

DRAWING
SITE LOCATION PLAN

Drawn	Revision
SF	G

Scale	Date
1:2500	MAR '07

Project Code	Drawing No
ED 1942	AL (0) 01

C.A.D. File Name
Layer State