


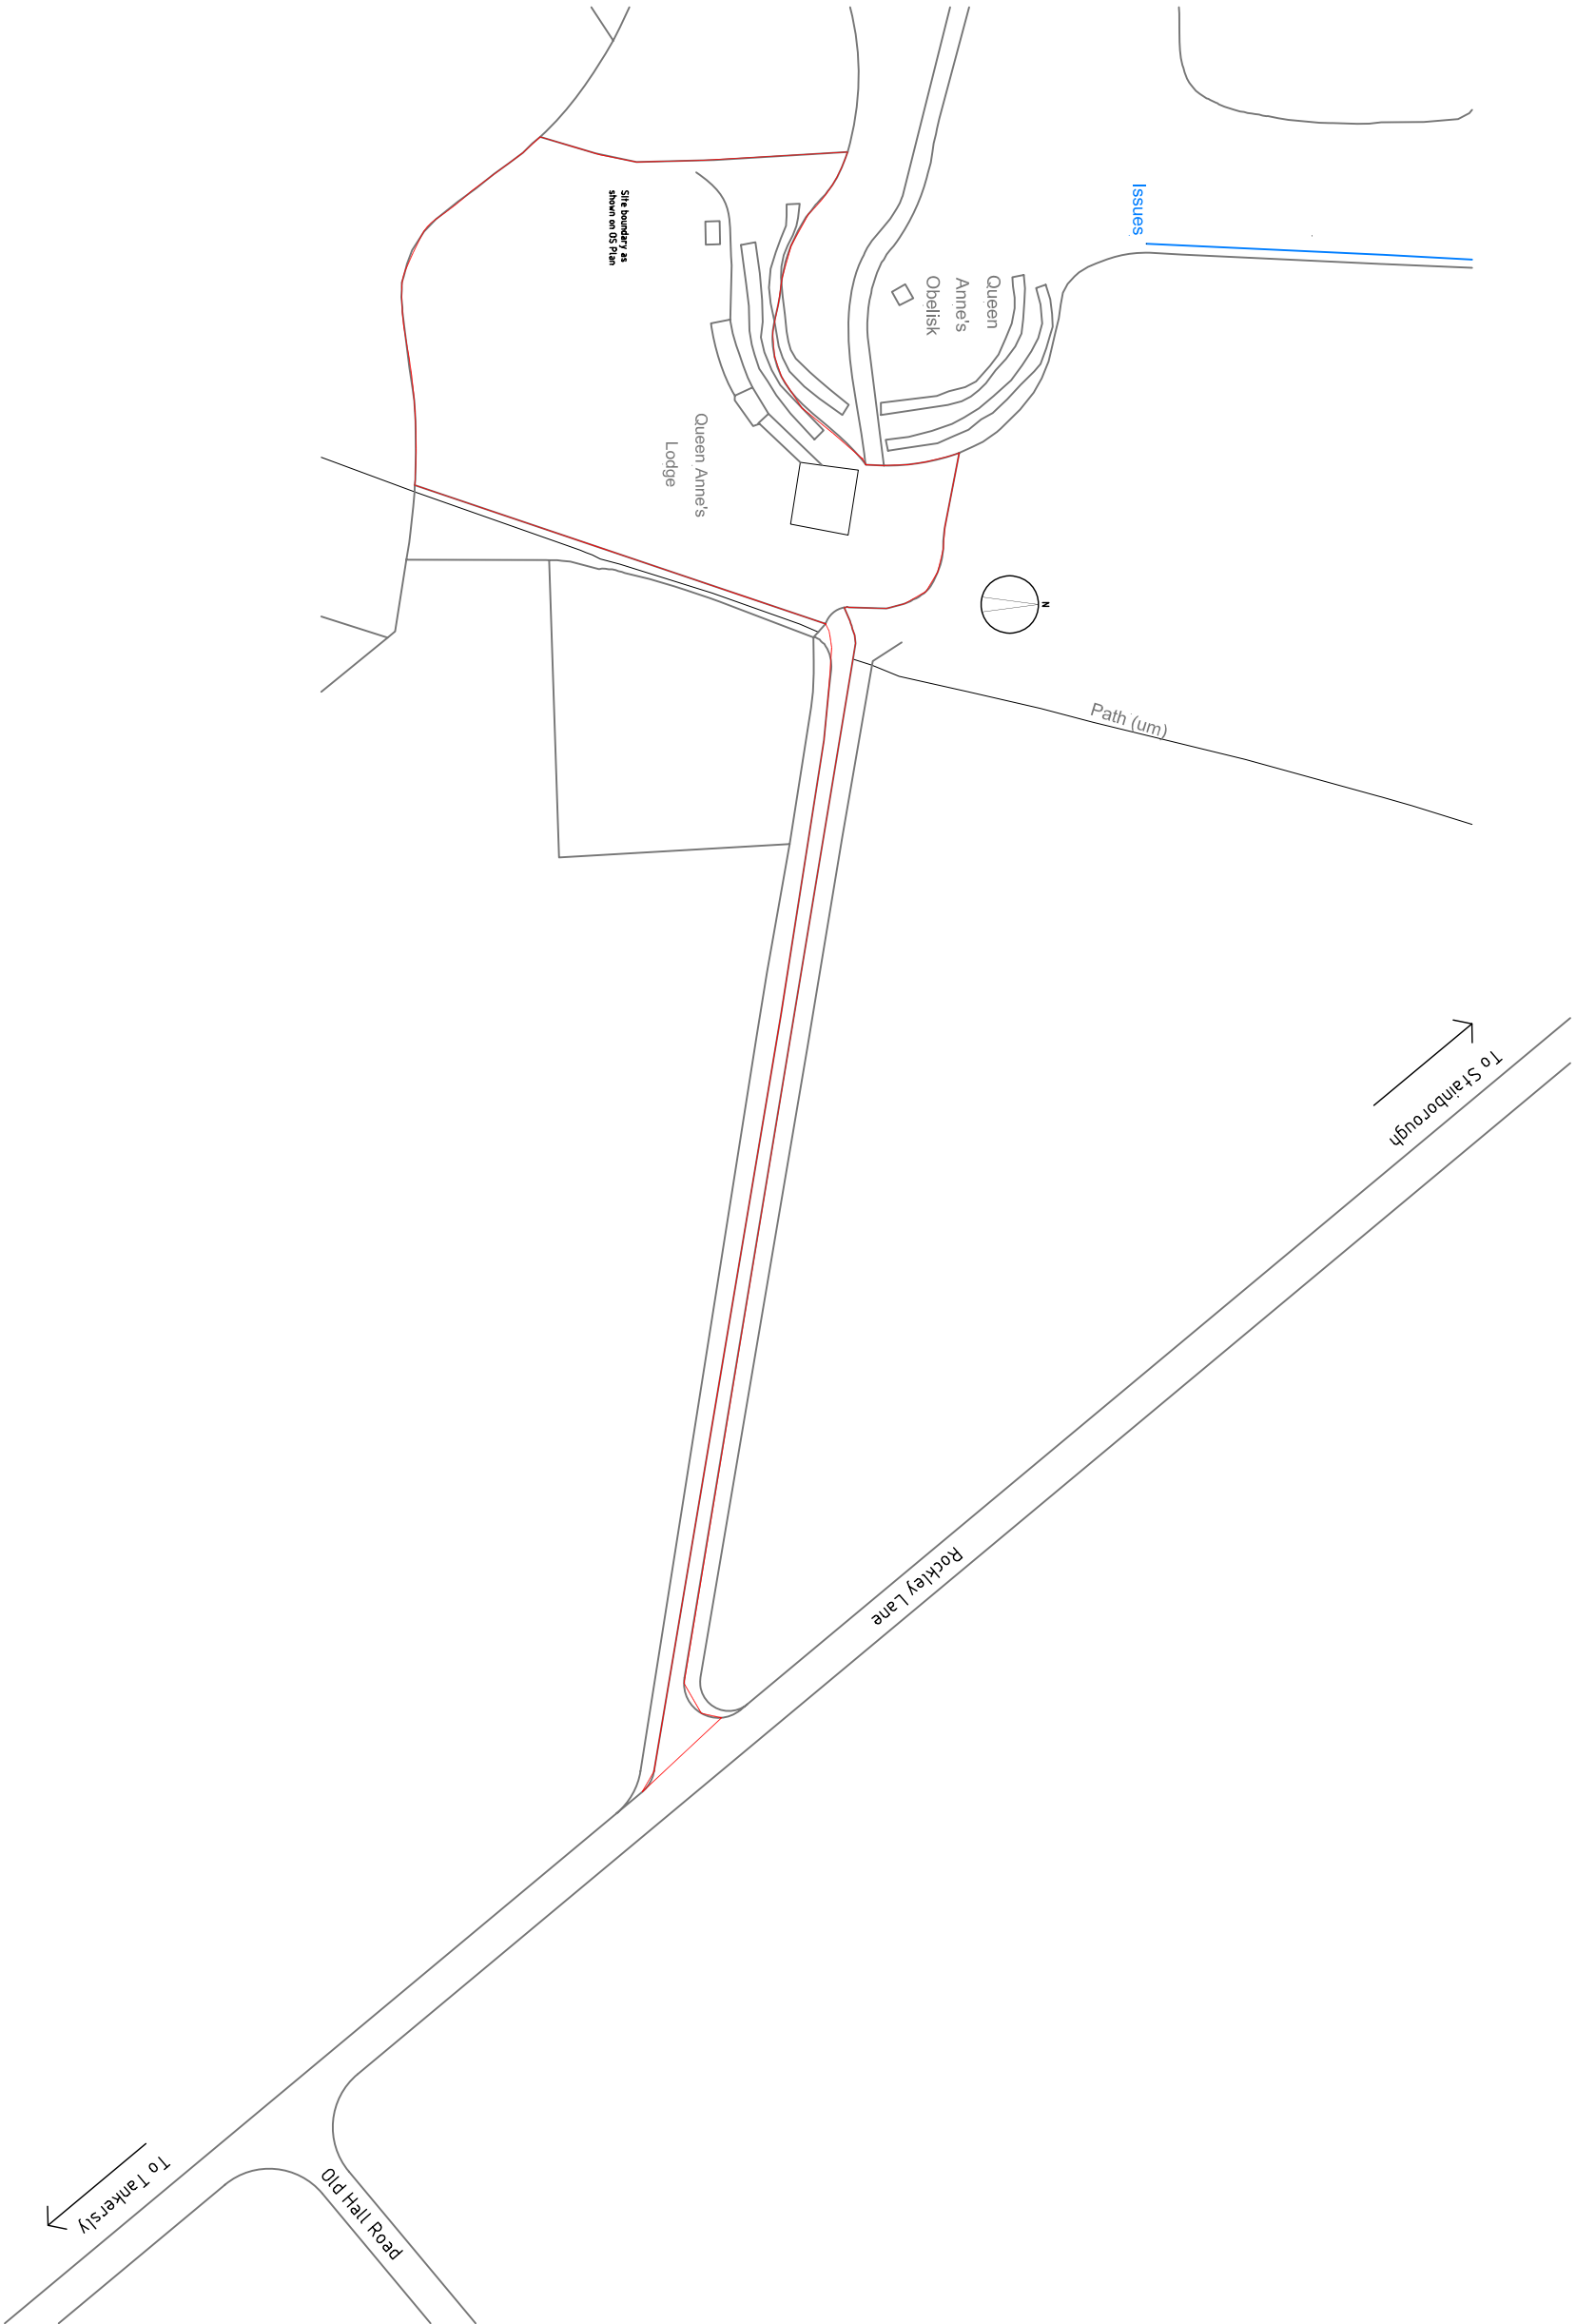

Revision	Description	By	Date
01	Initial Design	GM	01/01/15
02	Client Approval	GM	01/01/15
03	Final Design	GM	01/01/15

Essence Architecture Ltd.

Client: Mr and Mrs Campbell
Queen Anne's Lodge, Rockley Lane
Project: Queen Anne's Lodge
Extension, Refurbishment and Repair

Drawing Title: Location Plan

Scale	1:1250	Sheet	Planning
Drawn	AVR	Checked	
Project No	2013-05	Drawing No	3/9/15
Revision	Loc 01	Revision	