





INTERNAL PERFORATED FACE

EXTERNAL SMOOTH FACE

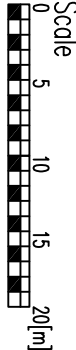

REVISIONS

Rev.	Date	By

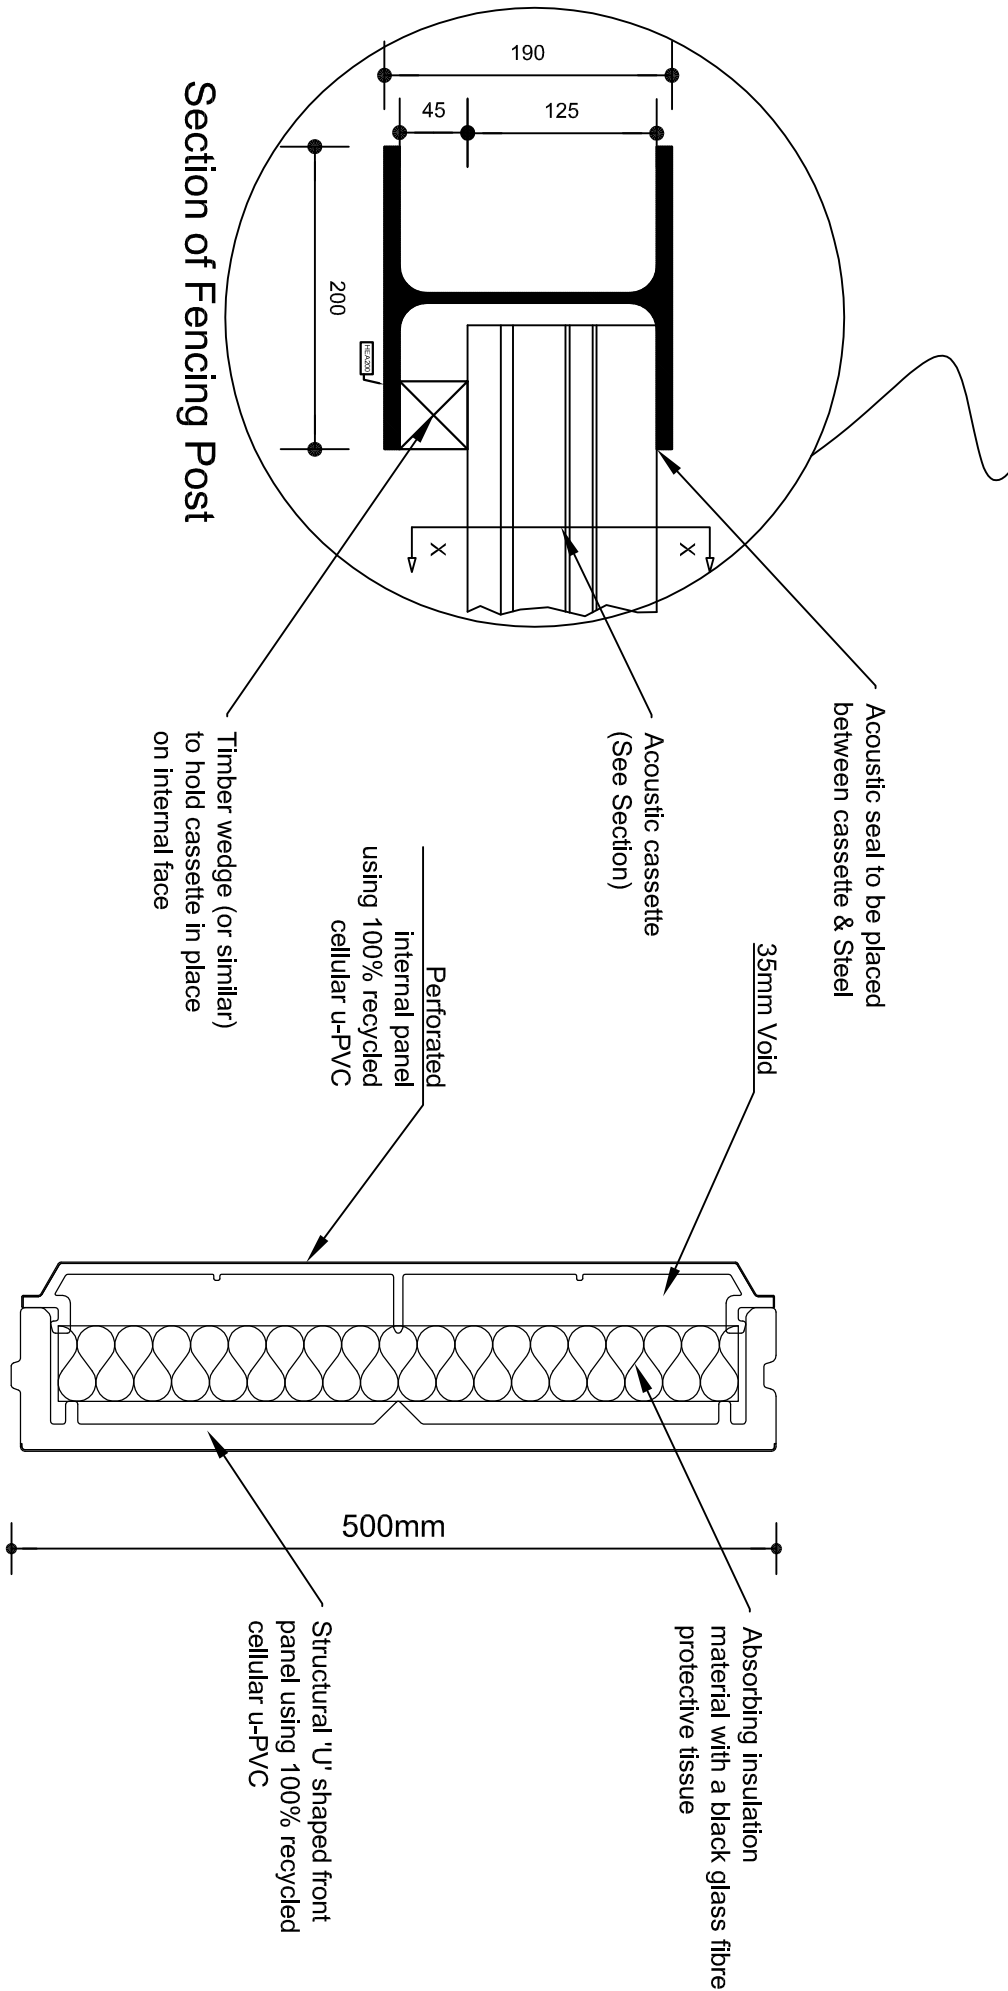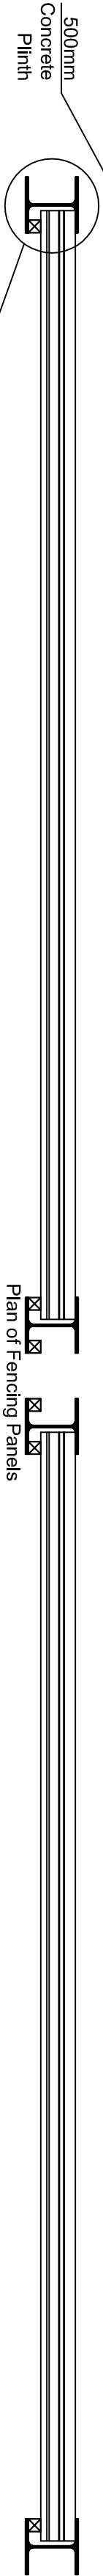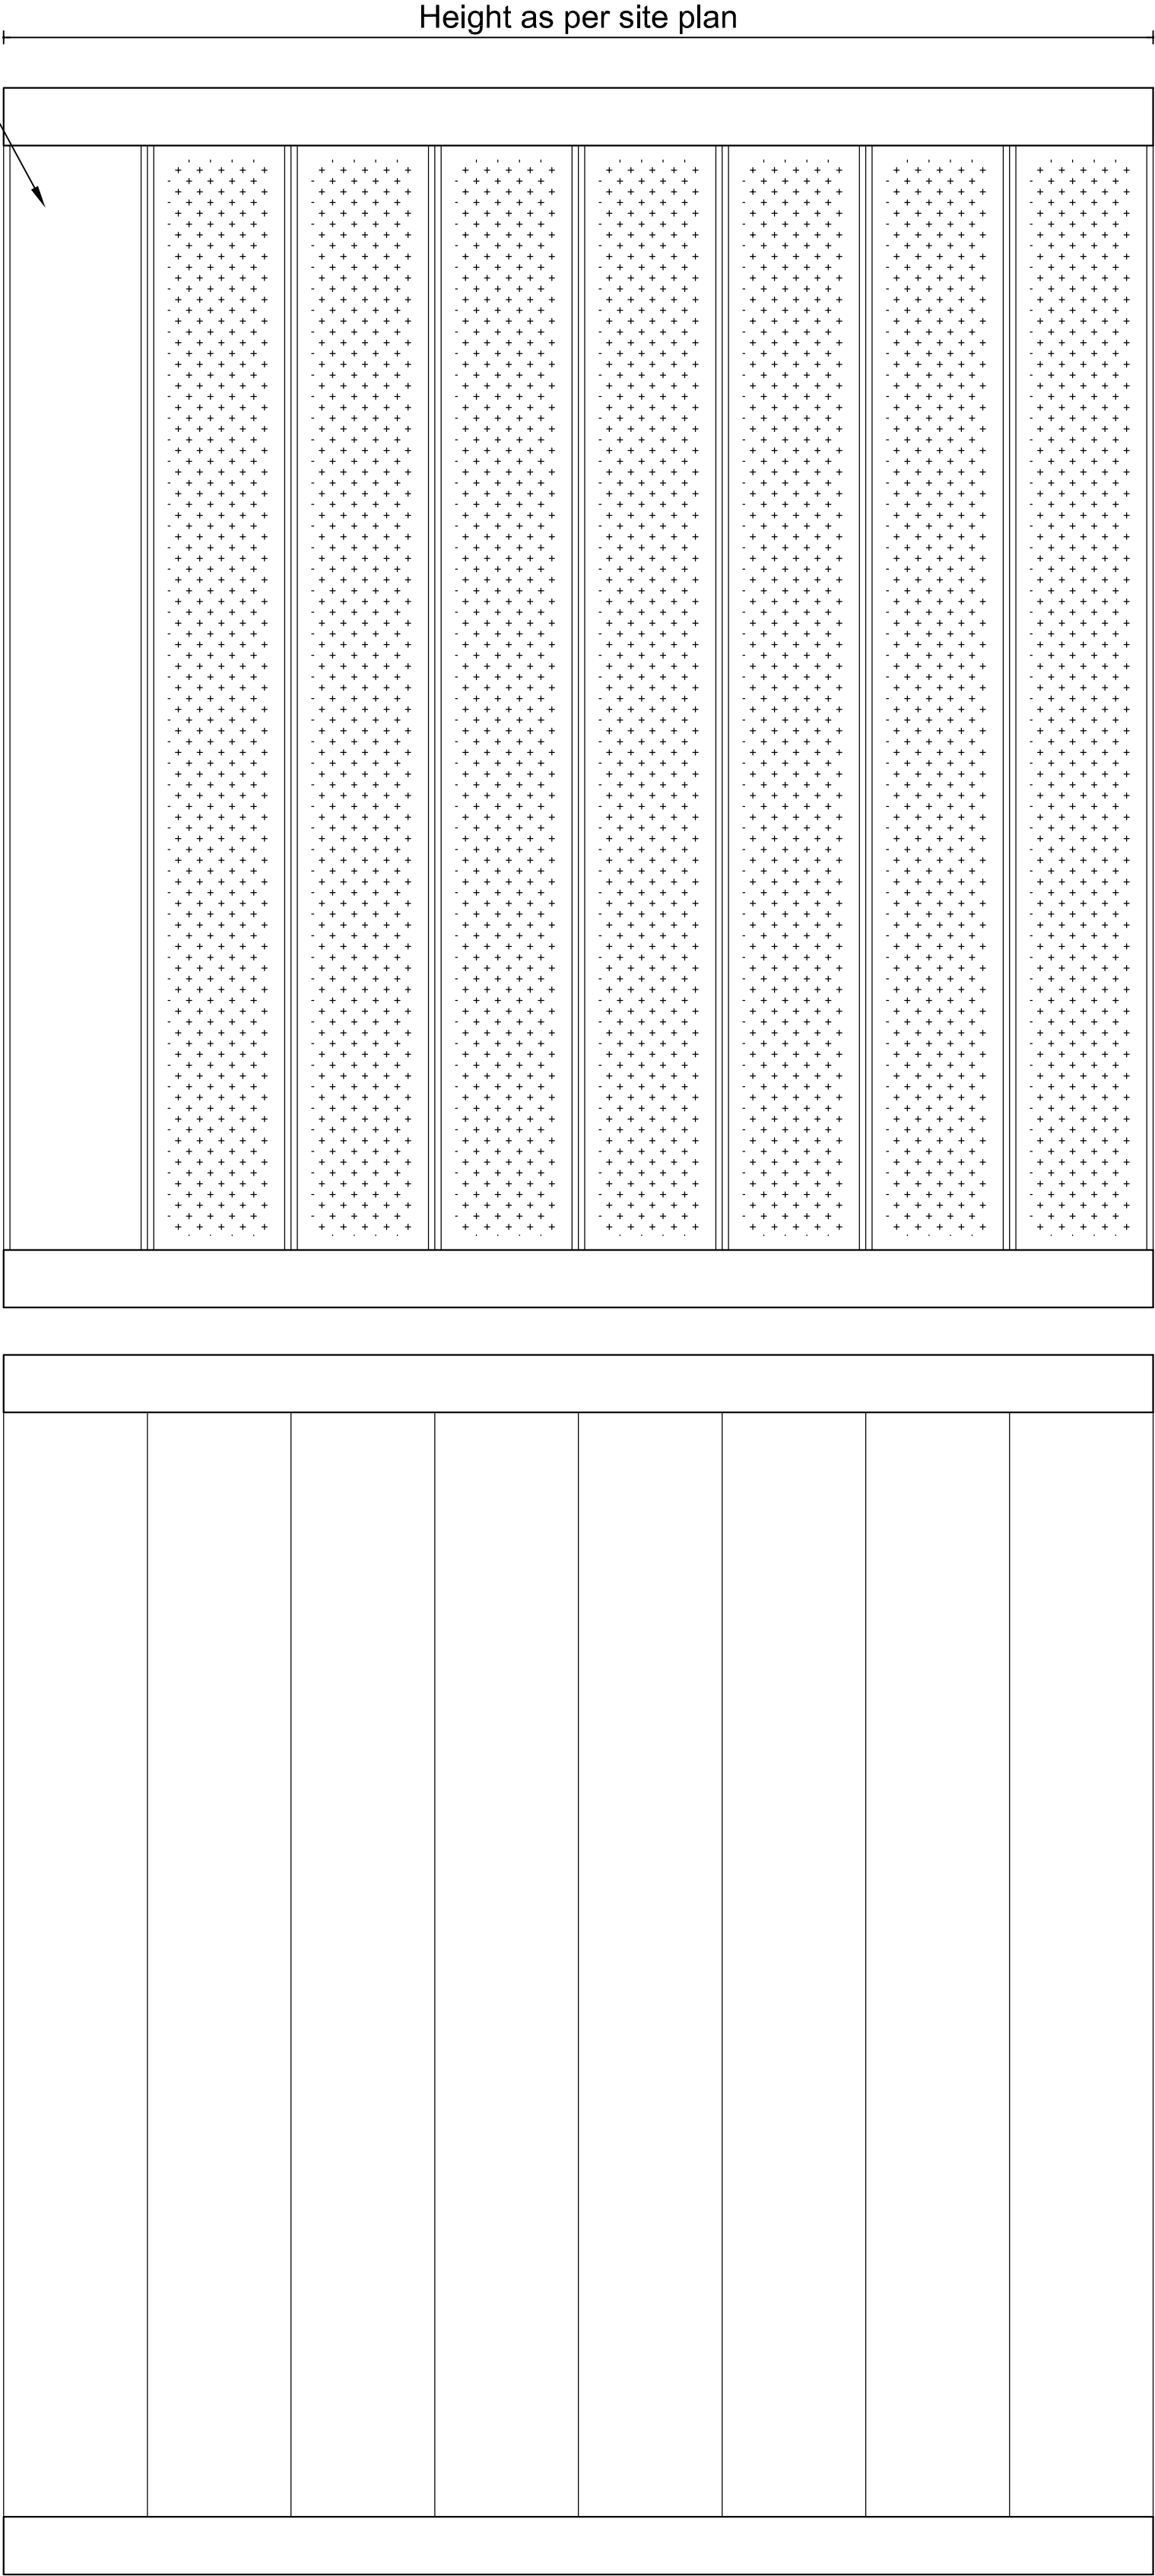

Typical installation adjacent railway

ALL DIMENSIONS TO BE CHECKED ON SITE
WORK TO FIGURED DIMENSIONS ONLY
REPORT DISCREPANCIES TO THE GFP
AT ONCE BEFORE PROCEEDING
COPYRIGHT ACT APPLIES



GreenFrog Power Ltd, Unit 17 The Courtyard, Gorsey Lane,
Colehill, Birmingham, B46 1JA
Tel: 01675 437777

Project Title
Standard Detail

Drawing Title

Acoustic Fencing

Scale 1:20, 1:5 @ A2 Date Sept 2011
Drawn SAD Checked
Drawing No. Rev.

AF/009

Plot date: 7-Oct-11