

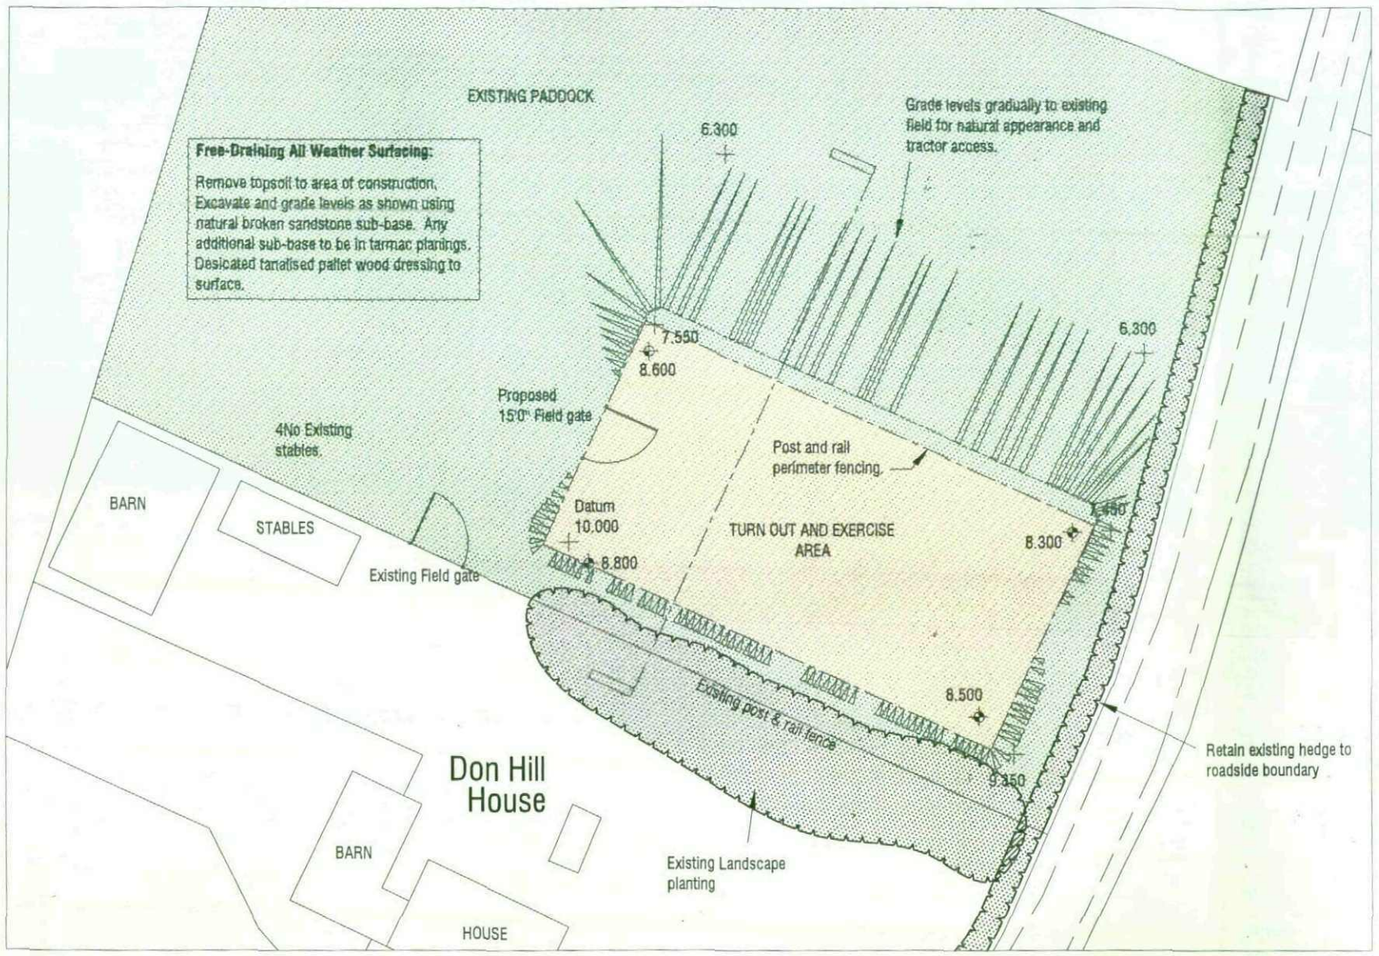


Site Layout Plan 1:500

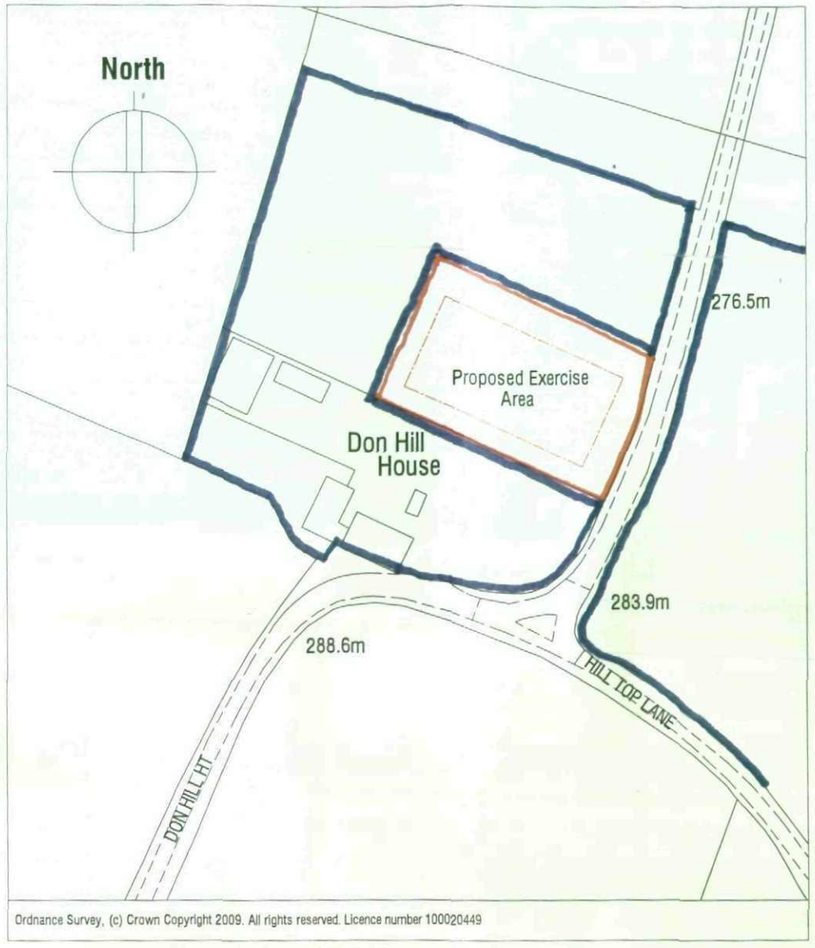

Ordnance Survey, (c) Crown Copyright 2009. All rights reserved. Licence number 100020449

Site Location Plan 1:1250

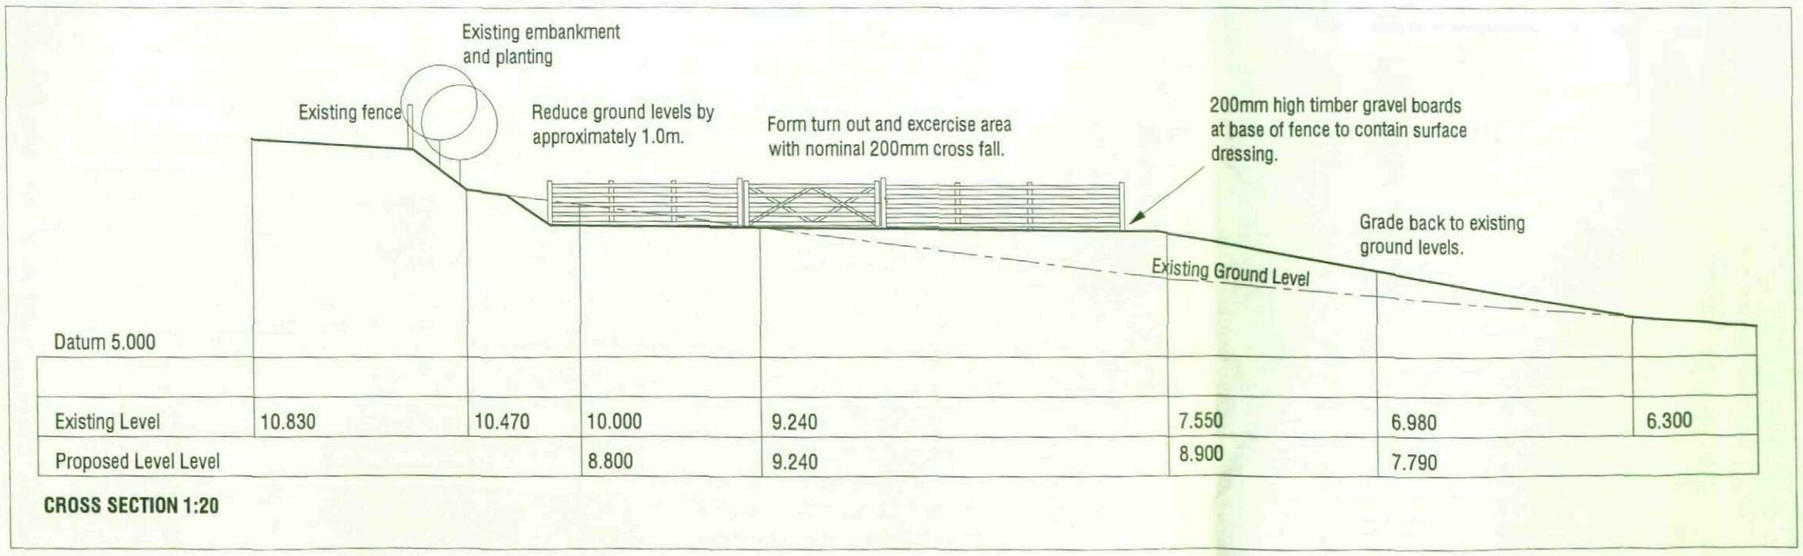

Datum 5.000							
Existing Level	10.830	10.470	10.000	9.240	7.550	6.980	6.300
Proposed Level Level			8.800	9.240	8.900	7.790	

CROSS SECTION 1:20

Section 1:200

PROPOSED ALL WEATHER TURNOUT
AND EXERCISE AREA
DON HILL HOUSE FARM
GREEN MOOR
WORTLEY

Proposals

Chris Carr Associates
ARCHITECTS
6a Eastgate Barnsley
S70 2EP
Tel: 01226 286256 Fax:01226 207304
Email: mail@cca-arch.co.uk

Scale As shown	Ref 24.47	Drwg No
Date Sept 09	Drawn MJB	P1