


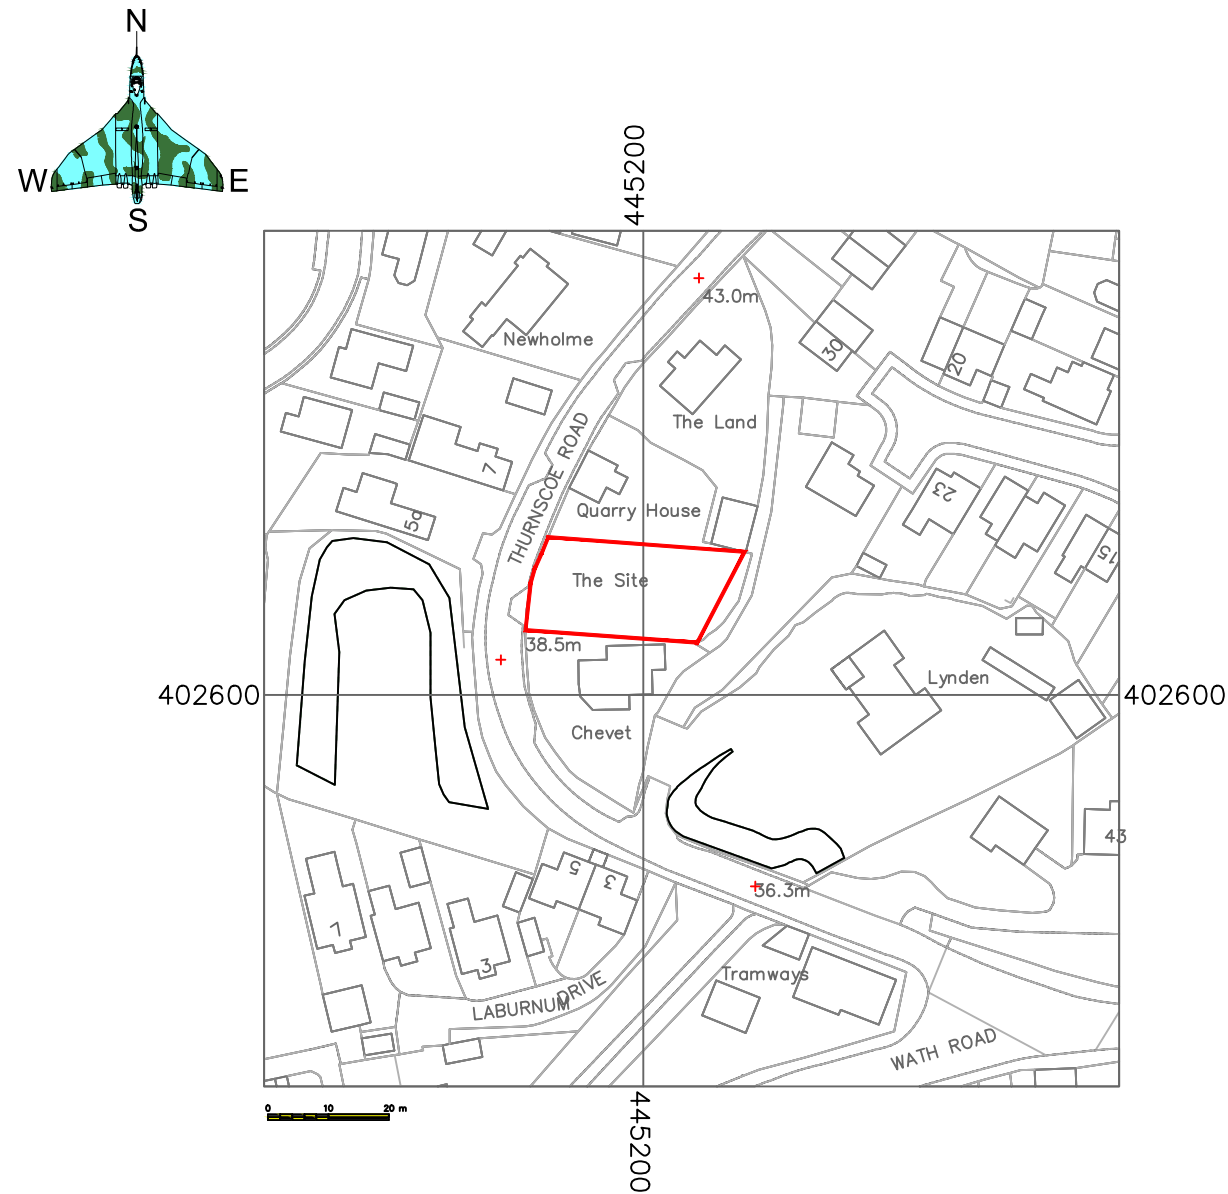

C Crown Copyright and database rights 2020 OS 100047474

Rev A Red line around site amended 25.08.2022 kk

KENNEDY
DESIGN LTD.

CAVANGROVE HOUSE
153 DONCASTER ROAD
GOLDTHORPE
ROTHERHAM
SOUTH YORKSHIRE
S63 9JA
TEL - 01709 896393
FAX - 01709 891334
E-MAIL - info@kdesignuk.com
www.kdesignuk.com

CLIENT: Mr & Mrs S Swift

PROJECT: Outline Planning Land Adj Chevet
Thurmscoe Road
Bolton upon Dearne
Rotherham
S63 8JW

TITLE: Location Plan

SCALE: 1:1250 A3 STATUS:

JOB NUMBER: X18-01 REV: A

DATE: August 2022 DRAWN BY: