


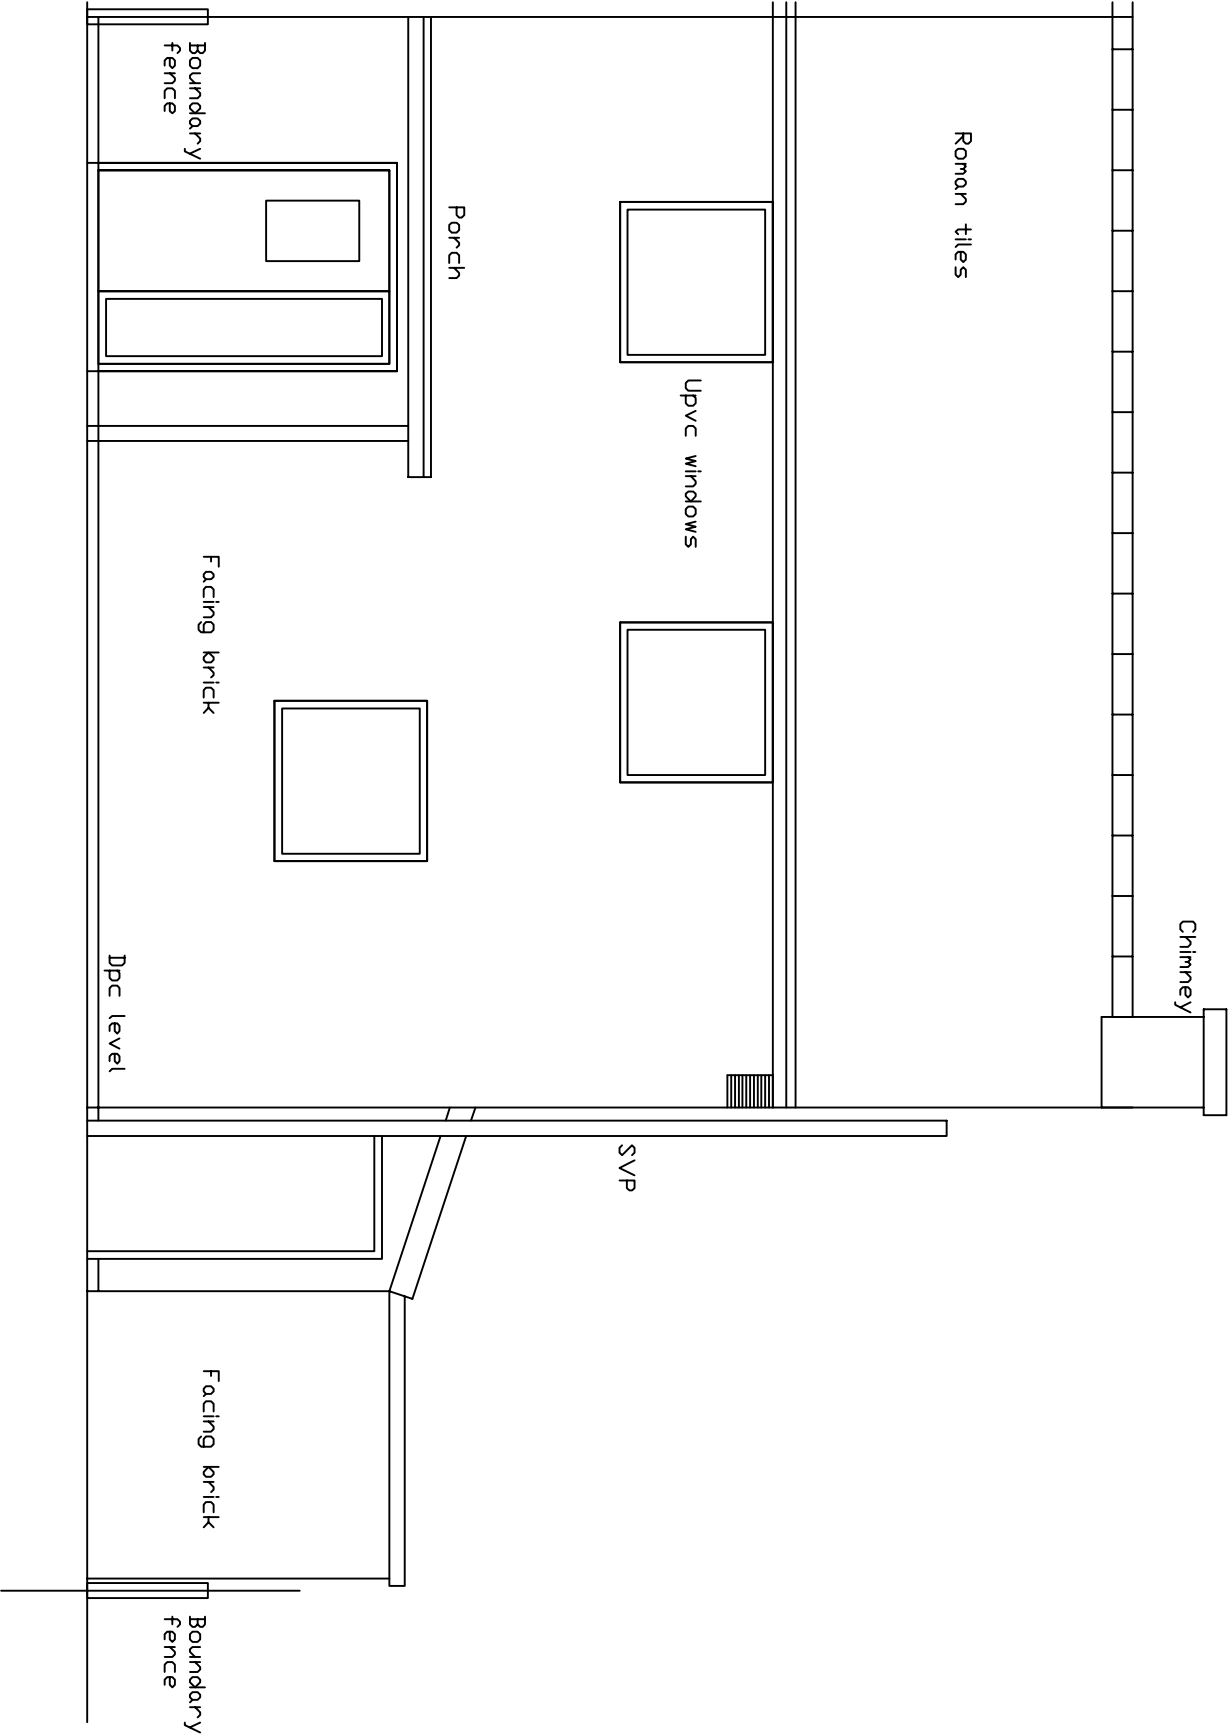

EXISTING FRONT
ELEVATION 1:50

Revisions	A. A----	00-00-
This drawing is for planning permission only and is not a construction drawing.		
Drawing Title	EXISTING-FRONT-ELEVATION	
Job No. - Dwg No.	TL/2014/3	—
Client:	MR T LANG 6 WALBROOK MANSION 570 SLE	
Scale.	1:50	