



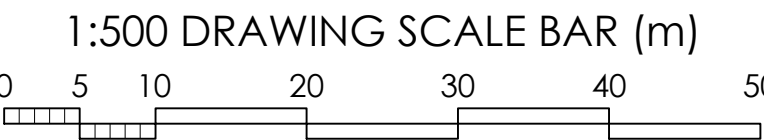

Legend		
	Adopted Highway - Tarmac Road	2013 m²
	Adopted Highway - Tarmac Pavement	2443 m²
	Existing adopted highway - retained and resurfaced	3493 m²
	Existing adopted footpath - retained and resurfaced	2133 m²
	Public Open Space	7162 m²
	Private Shared Drive - Tarmac	1109 m²

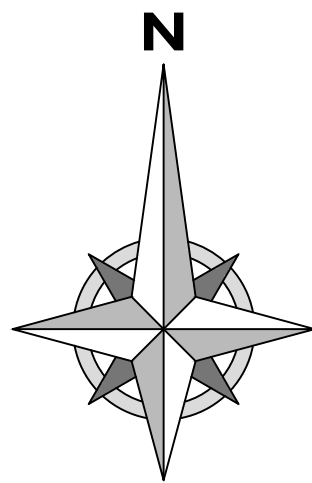

- GENERAL NOTES:
- For more information on boundary types refer to Boundary Treatment Details, drawing ref 2238/05.



J	MB	03.01.18	Plots 1-13 amended in line with Engineer's requirements. Kerb fronting 116 realigned.
H	MB	12.12.17	Drawing updated to match Planning Layout Rev P.
G	MB	09.11.17	Drawing updated to match Planning Layout Rev N.
F	MB	01.11.17	Drawing updated to match Planning Layout Rev M.
E	MB	05.10.17	Drawing updated to match Planning Layout Rev L.
D	MB	28.07.17	Drawing updated to match Planning Layout Rev H.
C	MB	18.07.17	Drawing updated to match Planning Layout Rev G.
B	MB	12.10.16	Drawing updated to match Planning Layout Rev B. Legend updated.
A	MB	11.10.16	Drawing updated to match Planning Layout Rev A.

REVISION

DRAWING TITLE:
**SURFACE TREATMENT PLAN
PHASE 2**

PROJECT:
Residential Development

PROJECT ADDRESS:
School Street,
Thurnscoe

CLIENT:
KEEPMOAT HOMES

DRAWN: MB SCALE: 1:500 @ A1 DATE: 23rd SEP. 2016

JOB NO. 2238 DWG. NO. 03 REVISION J

Chris Gothard
Architectural Ltd.

queens tower lodge
77-79 east bank road
sheffield S2 3PX
T: 0114 2750263
M: 07443 596098
E: info.cga@btconnect.com
Company No. 9118738

Keepmoat

Keepmoat, The Waterfront, Lakeside Boulevard,
Doncaster, DN4 5PL.
Tel: 01302 347605 www.keepmoat.com

© COPYRIGHT EXISTS ON THE DESIGNS AND INFORMATION SHOWN ON THIS DRAWING. • DO NOT SCALE FROM DRAWING. ALL DIMENSIONS TO BE VERIFIED ON SITE PRIOR TO COMMENCING ANY WORK.