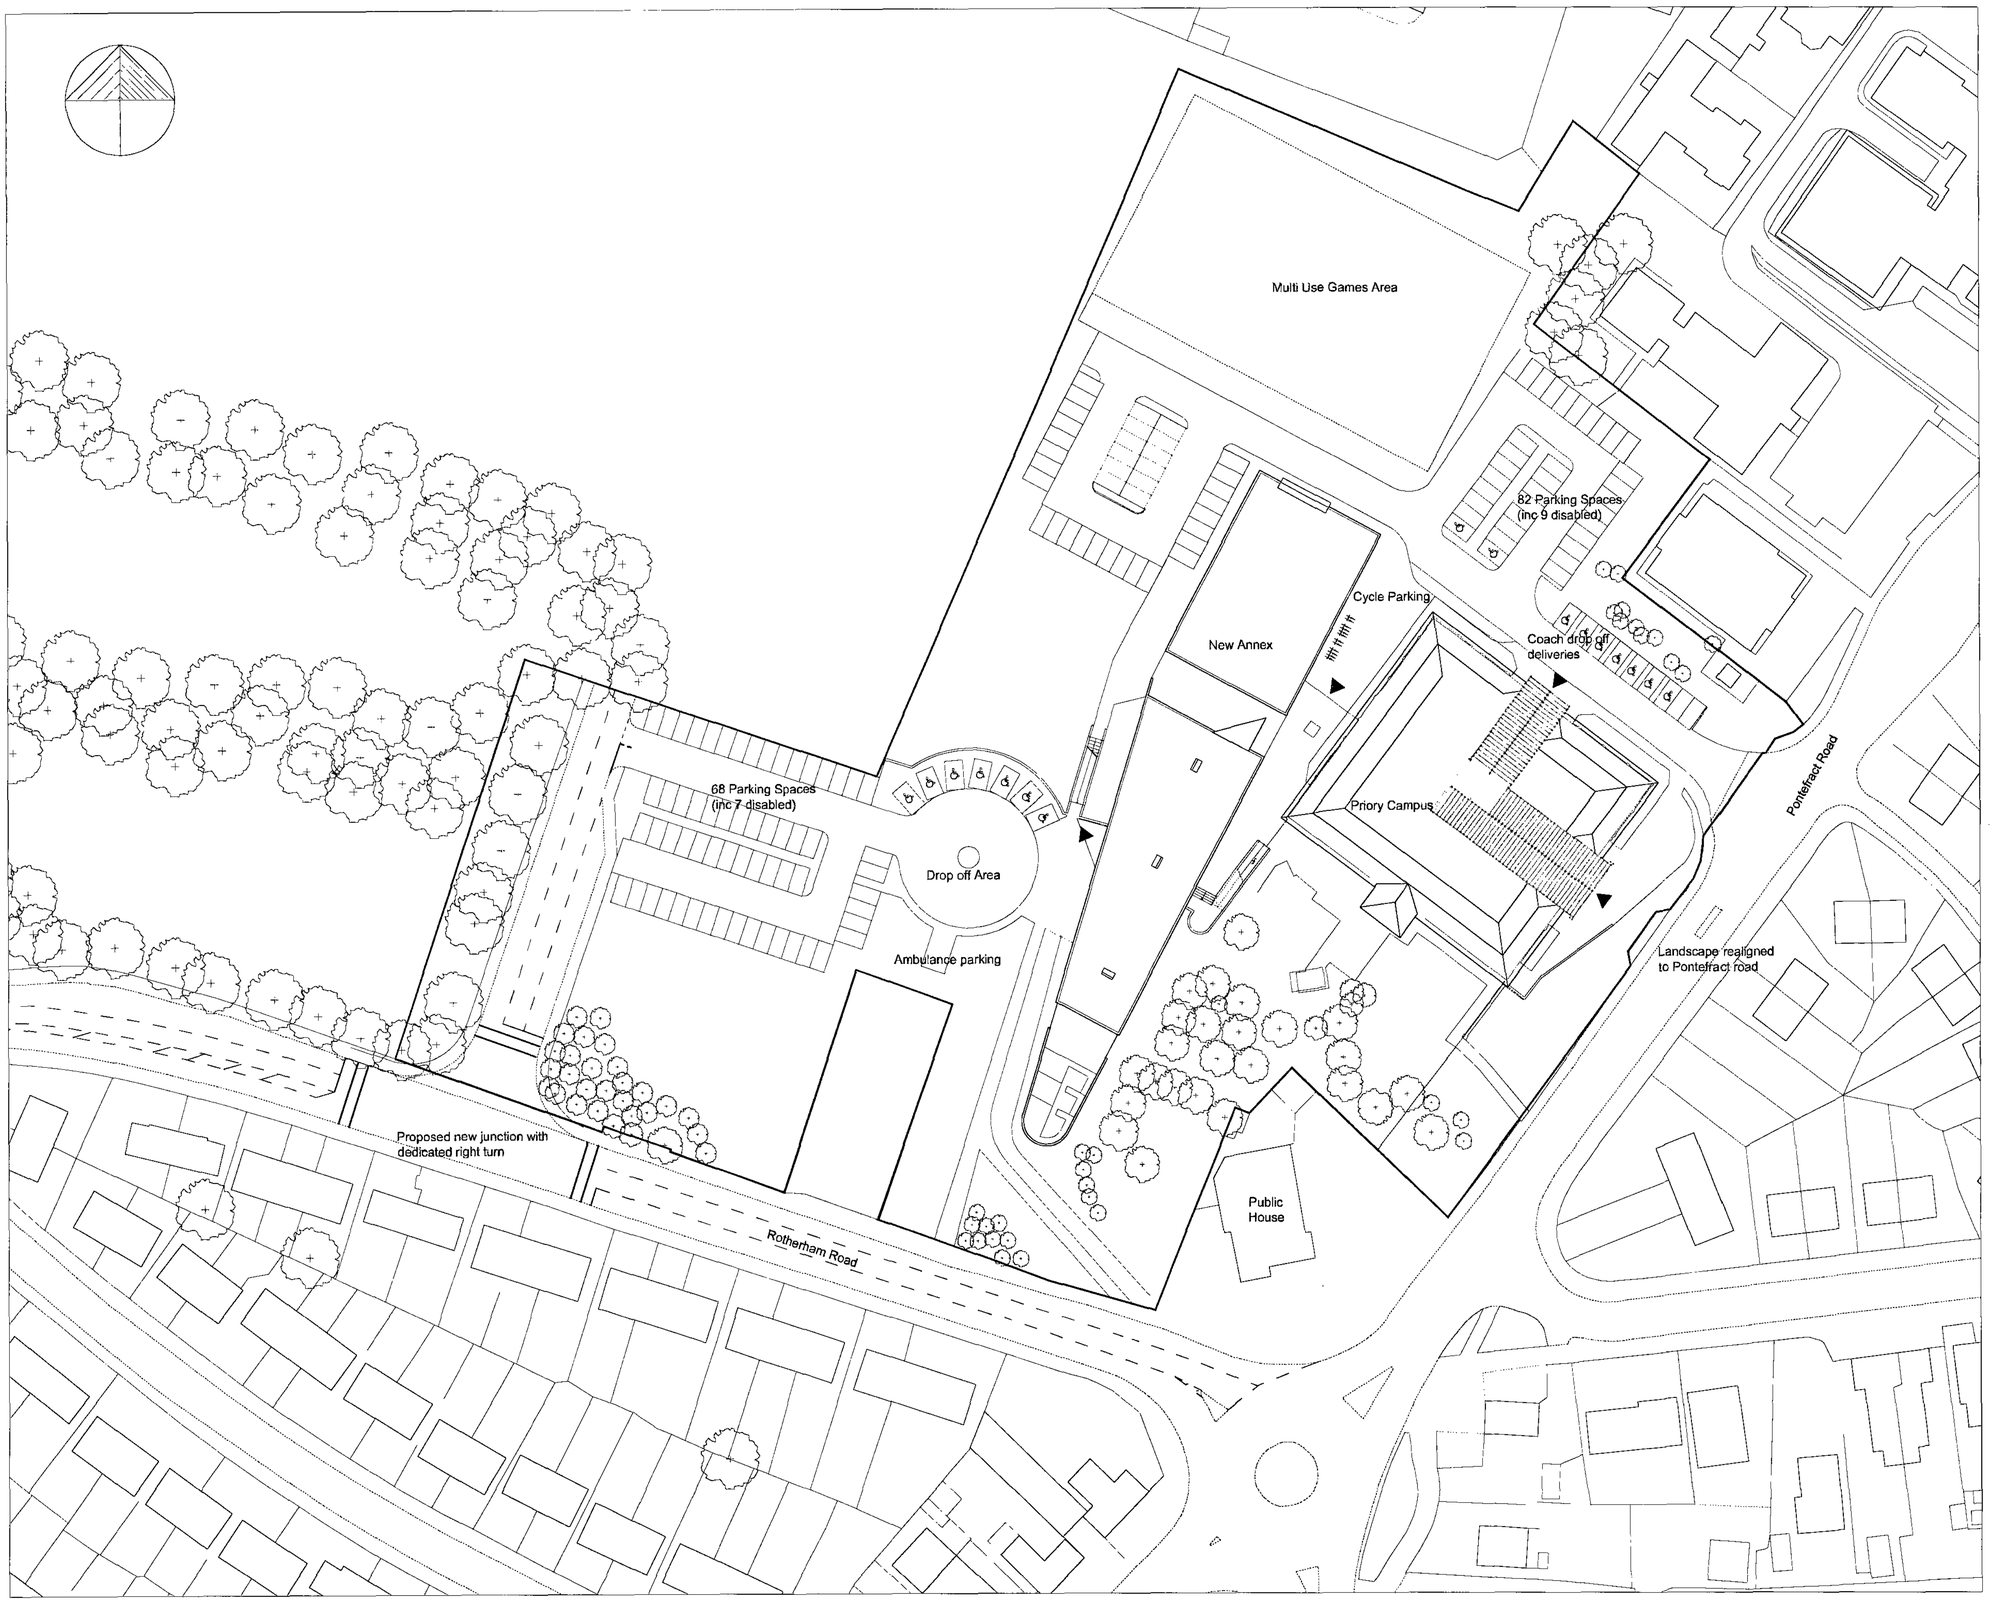


NOTES
Contractor must verify all dimensions on site before commencing any work or shop drawings.

Report any discrepancies before commencing work to the Architect. If this drawing exceeds the quantities taken in any way, the architects are to be informed before the work is initiated.

Only figured dimensions to be taken from this drawing. Do not scale off this drawing.

Drawings based on Ordnance Survey and/or existing record drawings - design and drawing content subject to Site Survey, Structural Survey, Site Investigations, Planning and Statutory Requirements and Approvals

Work within the Construction (Design & Management) Regulations 2007 is not to start until a Health & Safety Plan has been produced.

This drawing is Copyright and must not be reproduced without consent of architecture 2B Ltd.

Rev.	Description	Drawn	Date	Ch'ked	Date
A	Entrance to Rotherham Road revised	JL	20/09/10	NB	

PLANNING ISSUE architecture 2B

Project
Proposed Annex
Priory Campus
Barnsley

Drawing Title:
Proposed Site Plan

Scale:	Date:	Drawn:	Checked:
1:500 @ A1	04/08/2010	ZM	

Drawing Number: **2009-521-010** Revision: **A**

Graphical House 2 Wharf Street The Calls Leeds LS2 7EQ
t: 0113 2471 497 f: 0113 2456 850
www.architecture2B.com