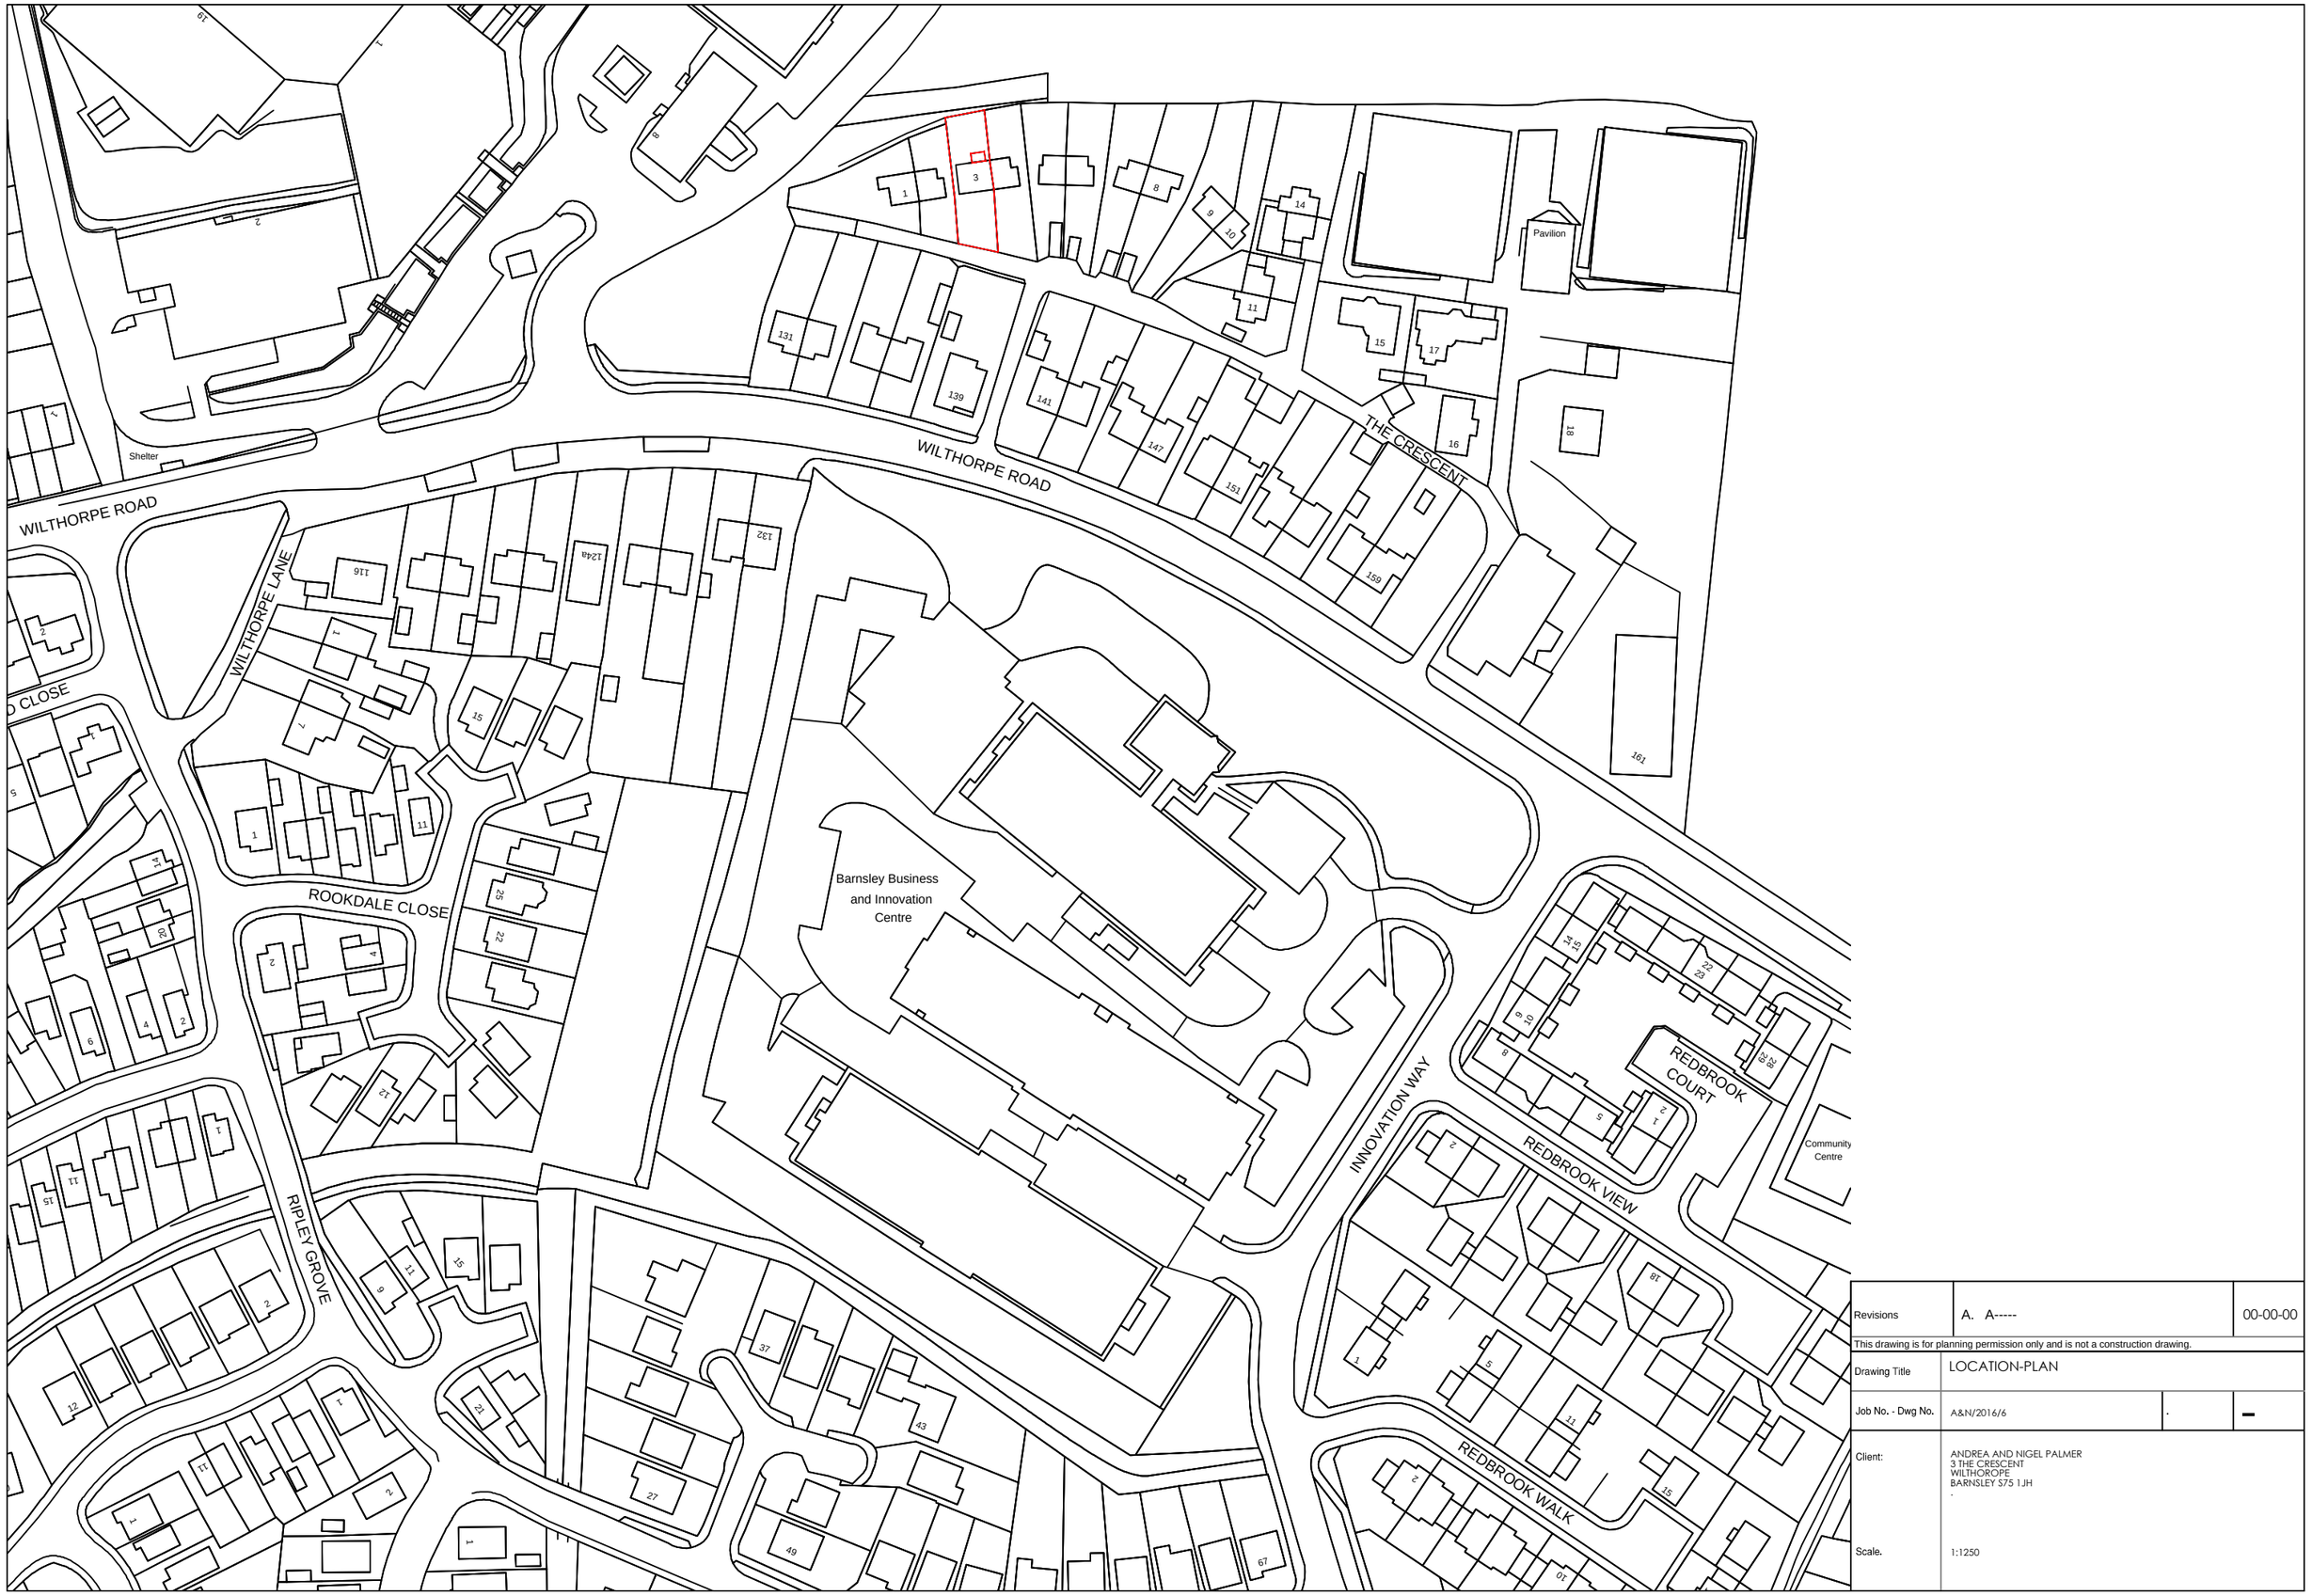


Revisions	A. A-----	00-00-00

This drawing is for planning permission only and is not a construction drawing.

Drawing Title	LOCATION-PLAN		
Job No. - Dwg No.	A&N/2016/6	.	-
Client:	ANDREA AND NIGEL PALMER 3 THE CRESCENT WILTHOROPE BARNSLEY S75 1JH .		
Scale.	1:1250		