


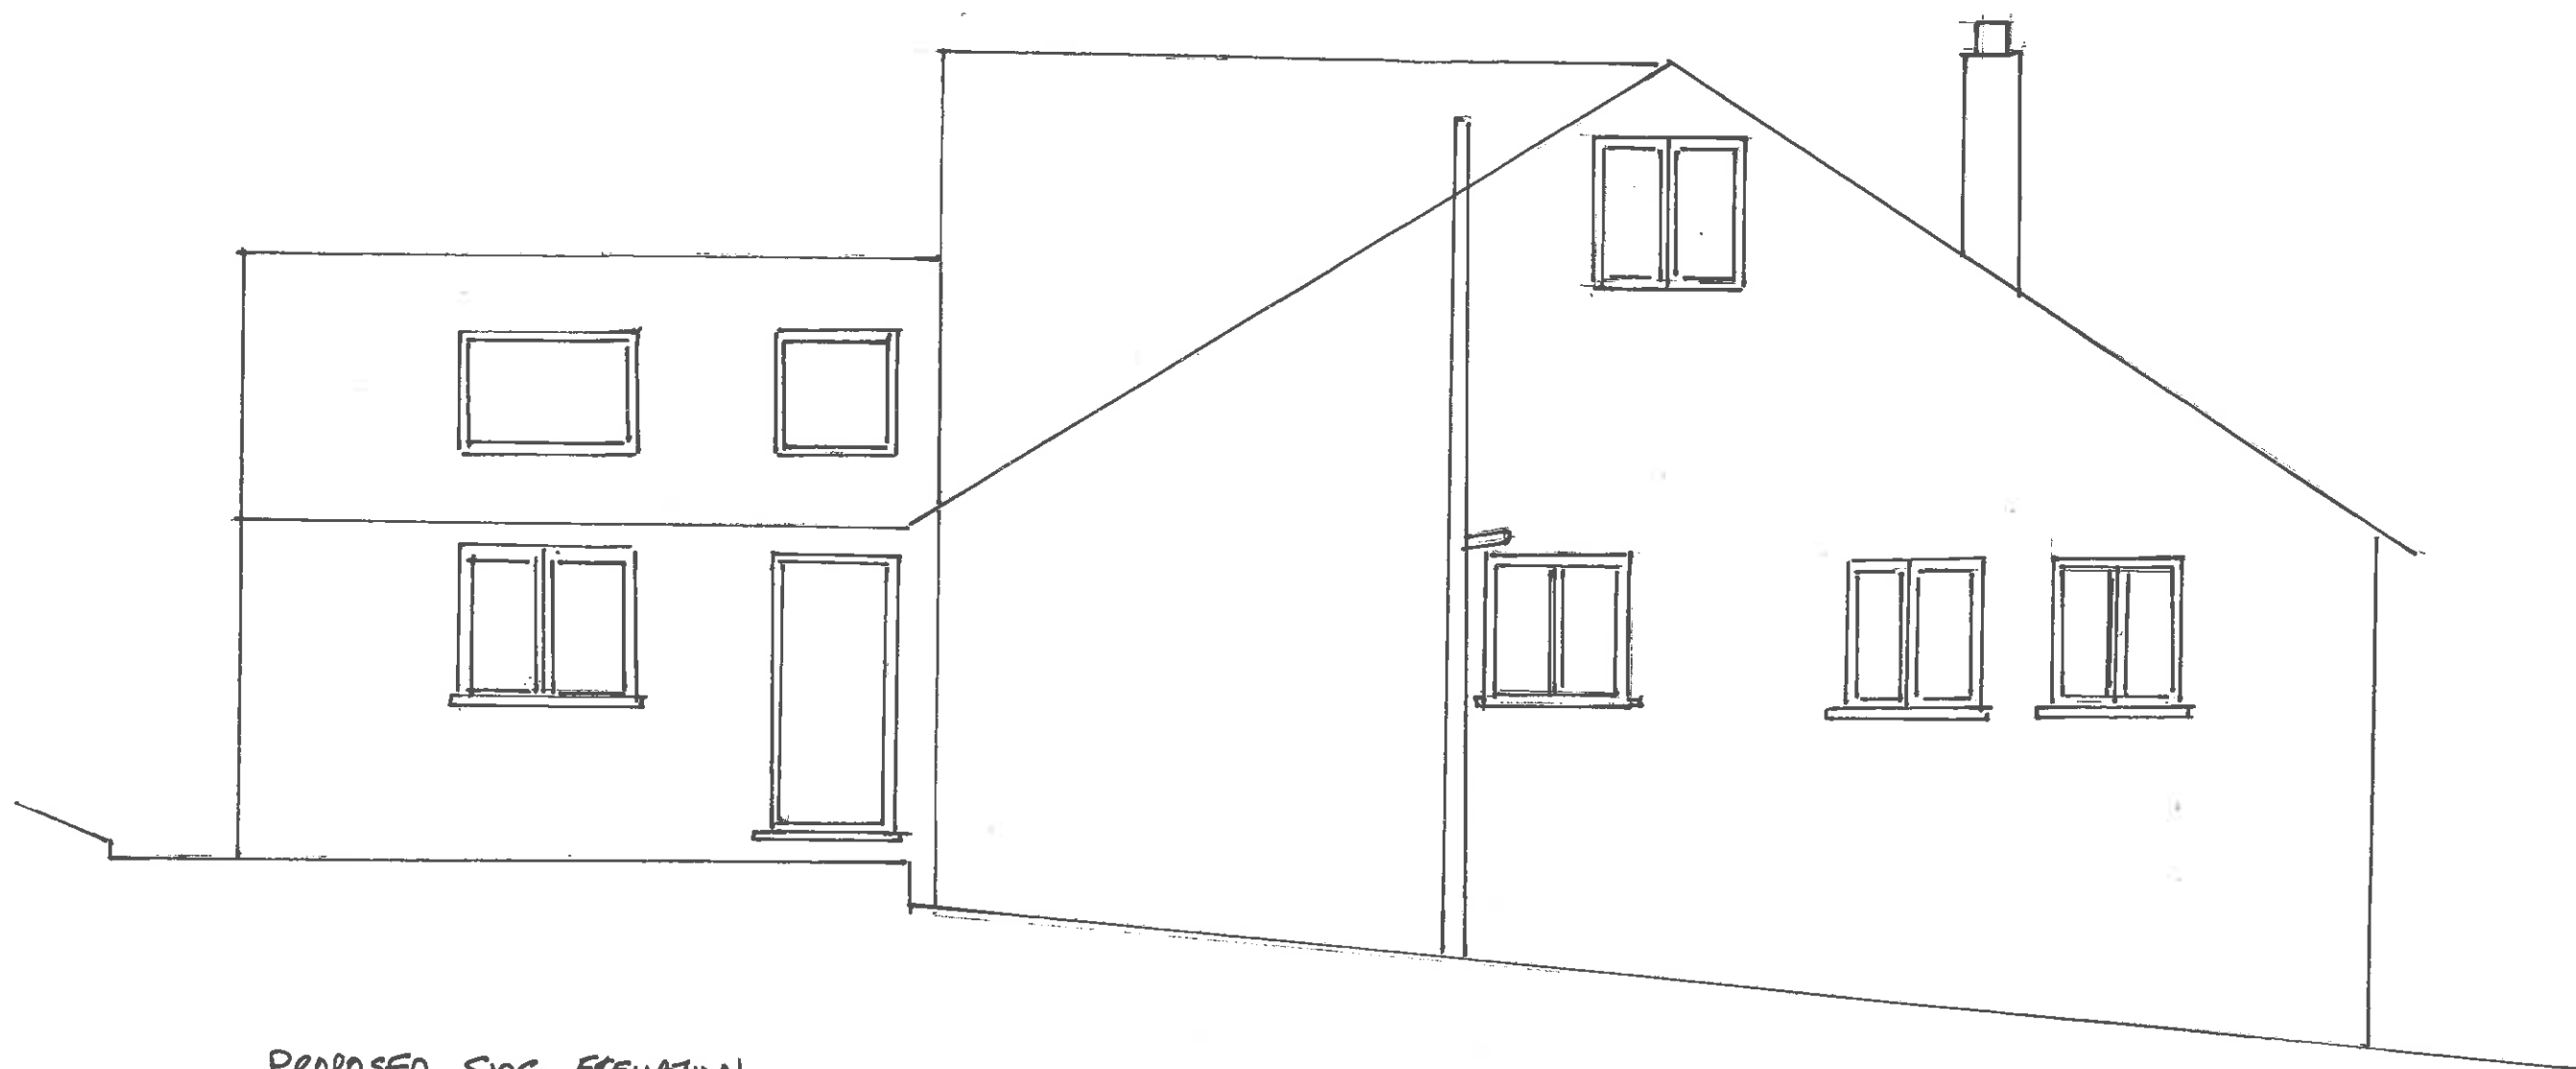

PROPOSED SIDE ELEVATION

1:50

T. FAVER / K. EARNSHAW
4 WRENS WAY, STO 55Q