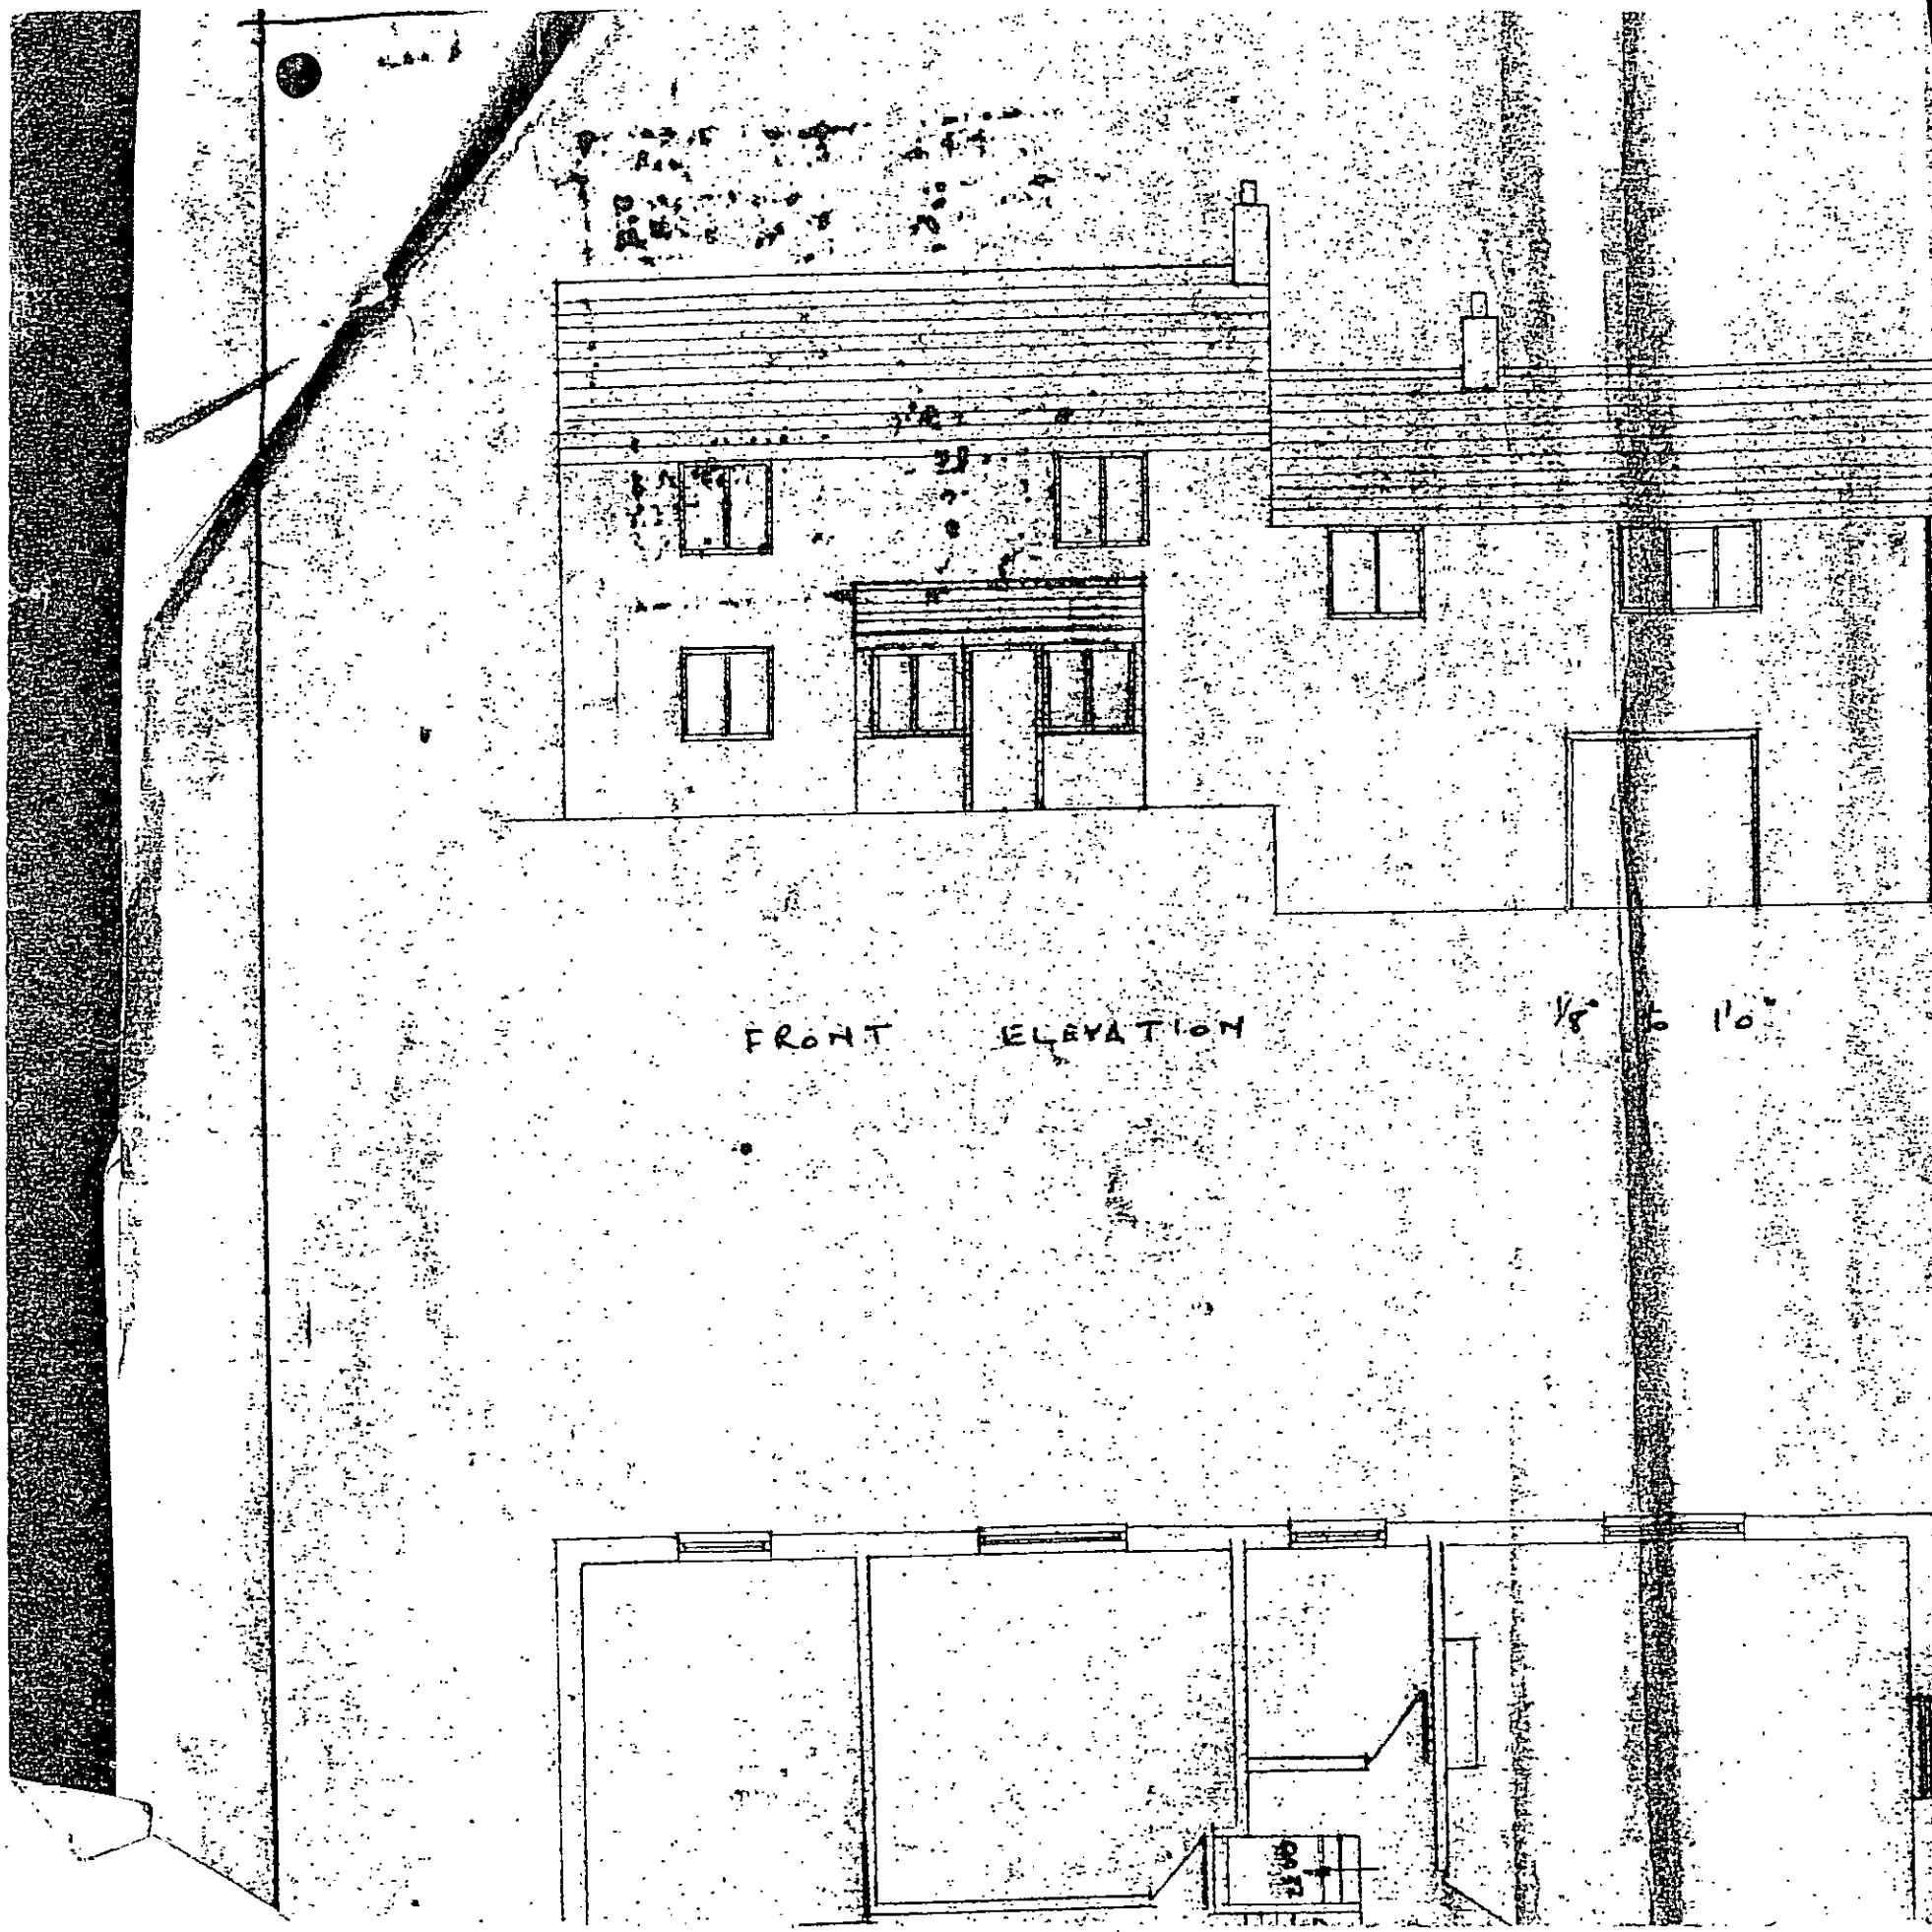


FRONT ELEVATION

1/8" to 1'0"