



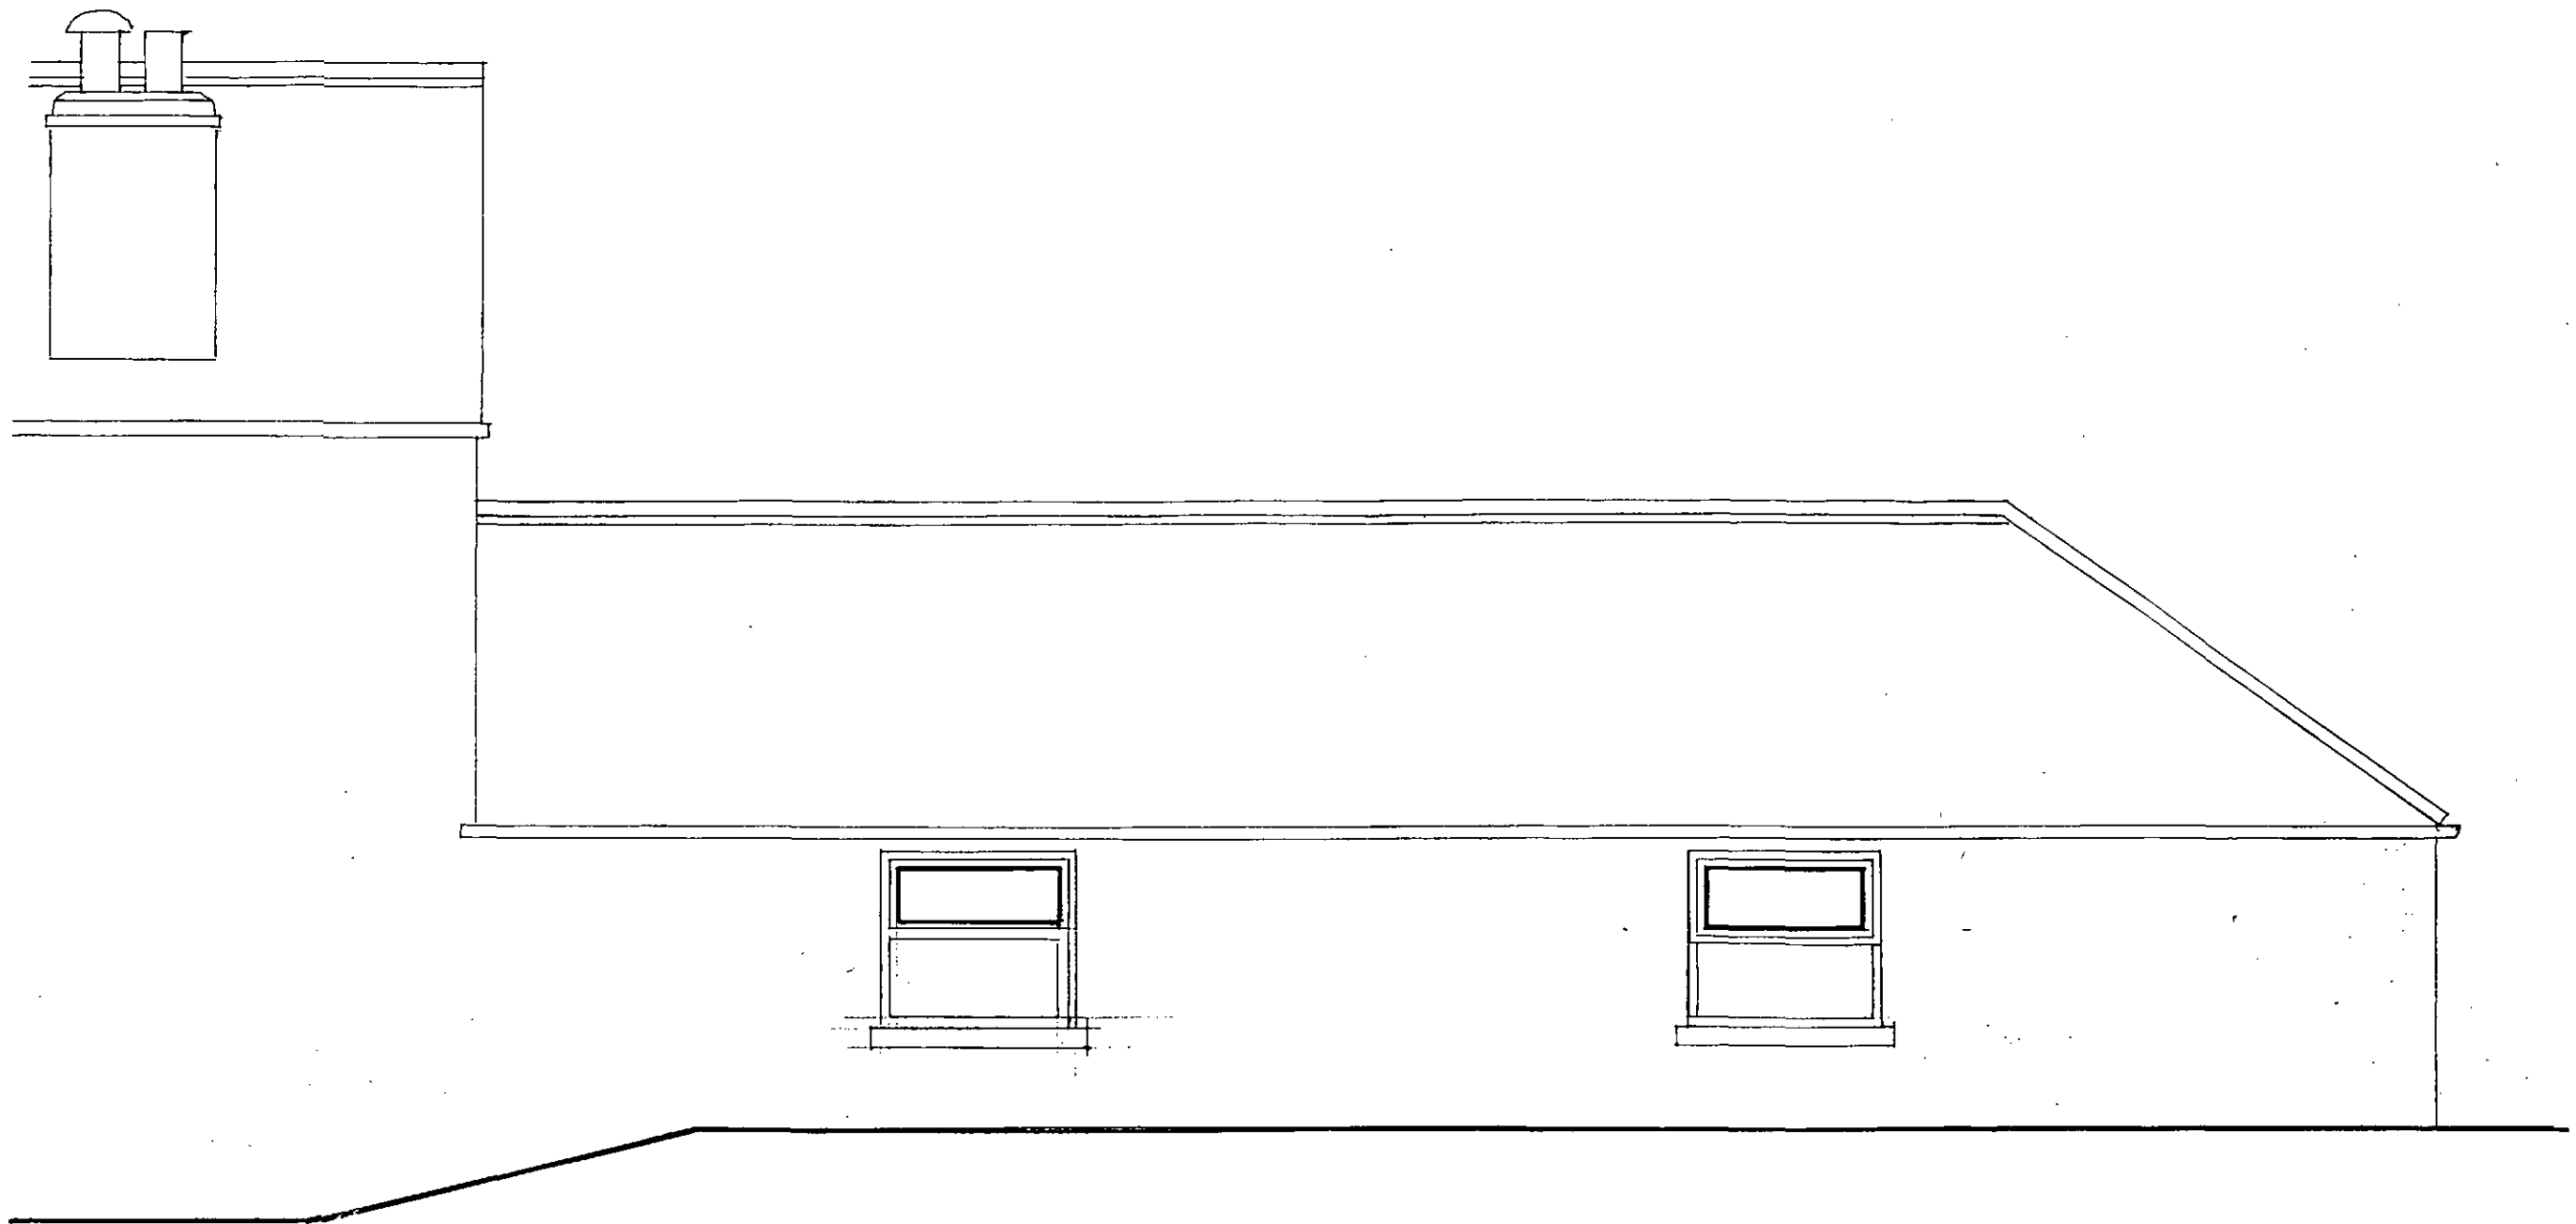


BARN AT ELTOCK FARM 1:50 NORTH ELEVATION 10/08

MICHAEL A CLYNCH
 Dip. Arch. Dip. T. P. A.R.I.B.A.
 Architect & Town Planner
 14 Huddersfield Road, Ingbrichworth
 Sheffield S36 7GF Tel: 01226 756308

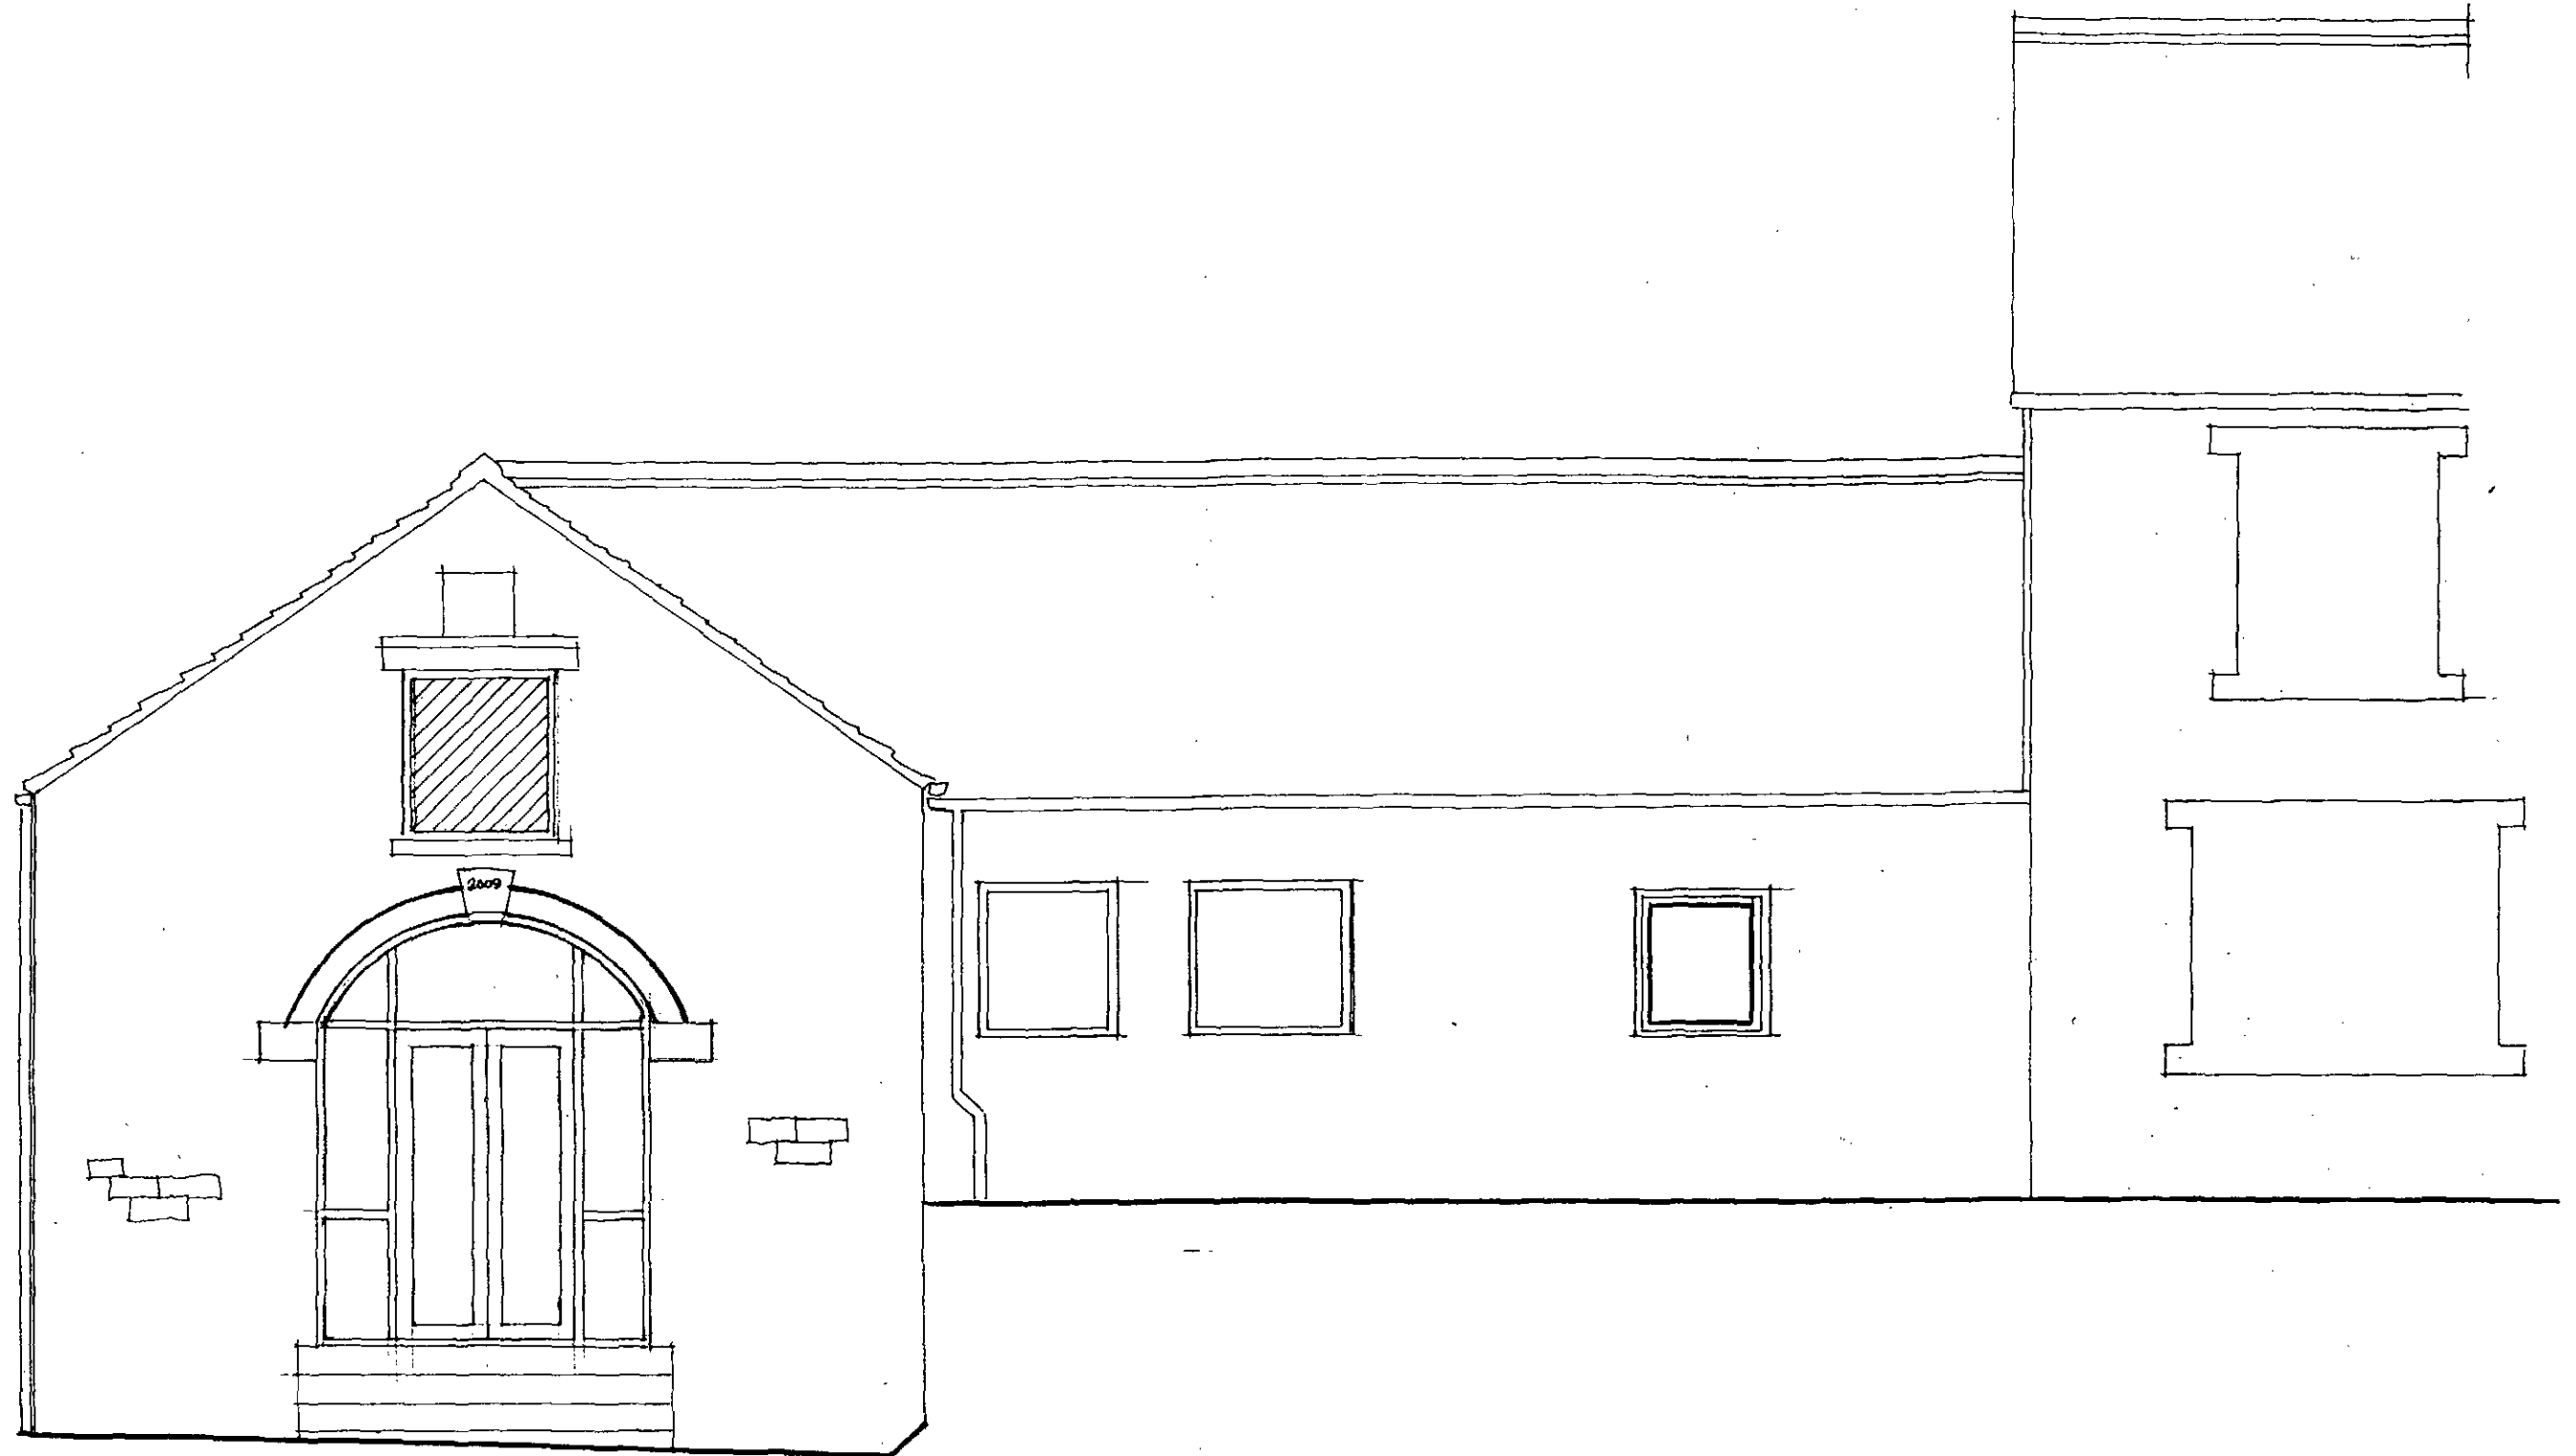


BARN AT ELTOCK FARM 1:50 SOUTH ELEVATION 10/08

MICHAEL A CLYNCH
 Dip. Arch. Dip. T. P. A.R.I.B.A.
 Architect & Town Planner
 14 Huddersfield Road, Ingbirchworth
 Sheffield S36 7GF Tel: 01226 766308

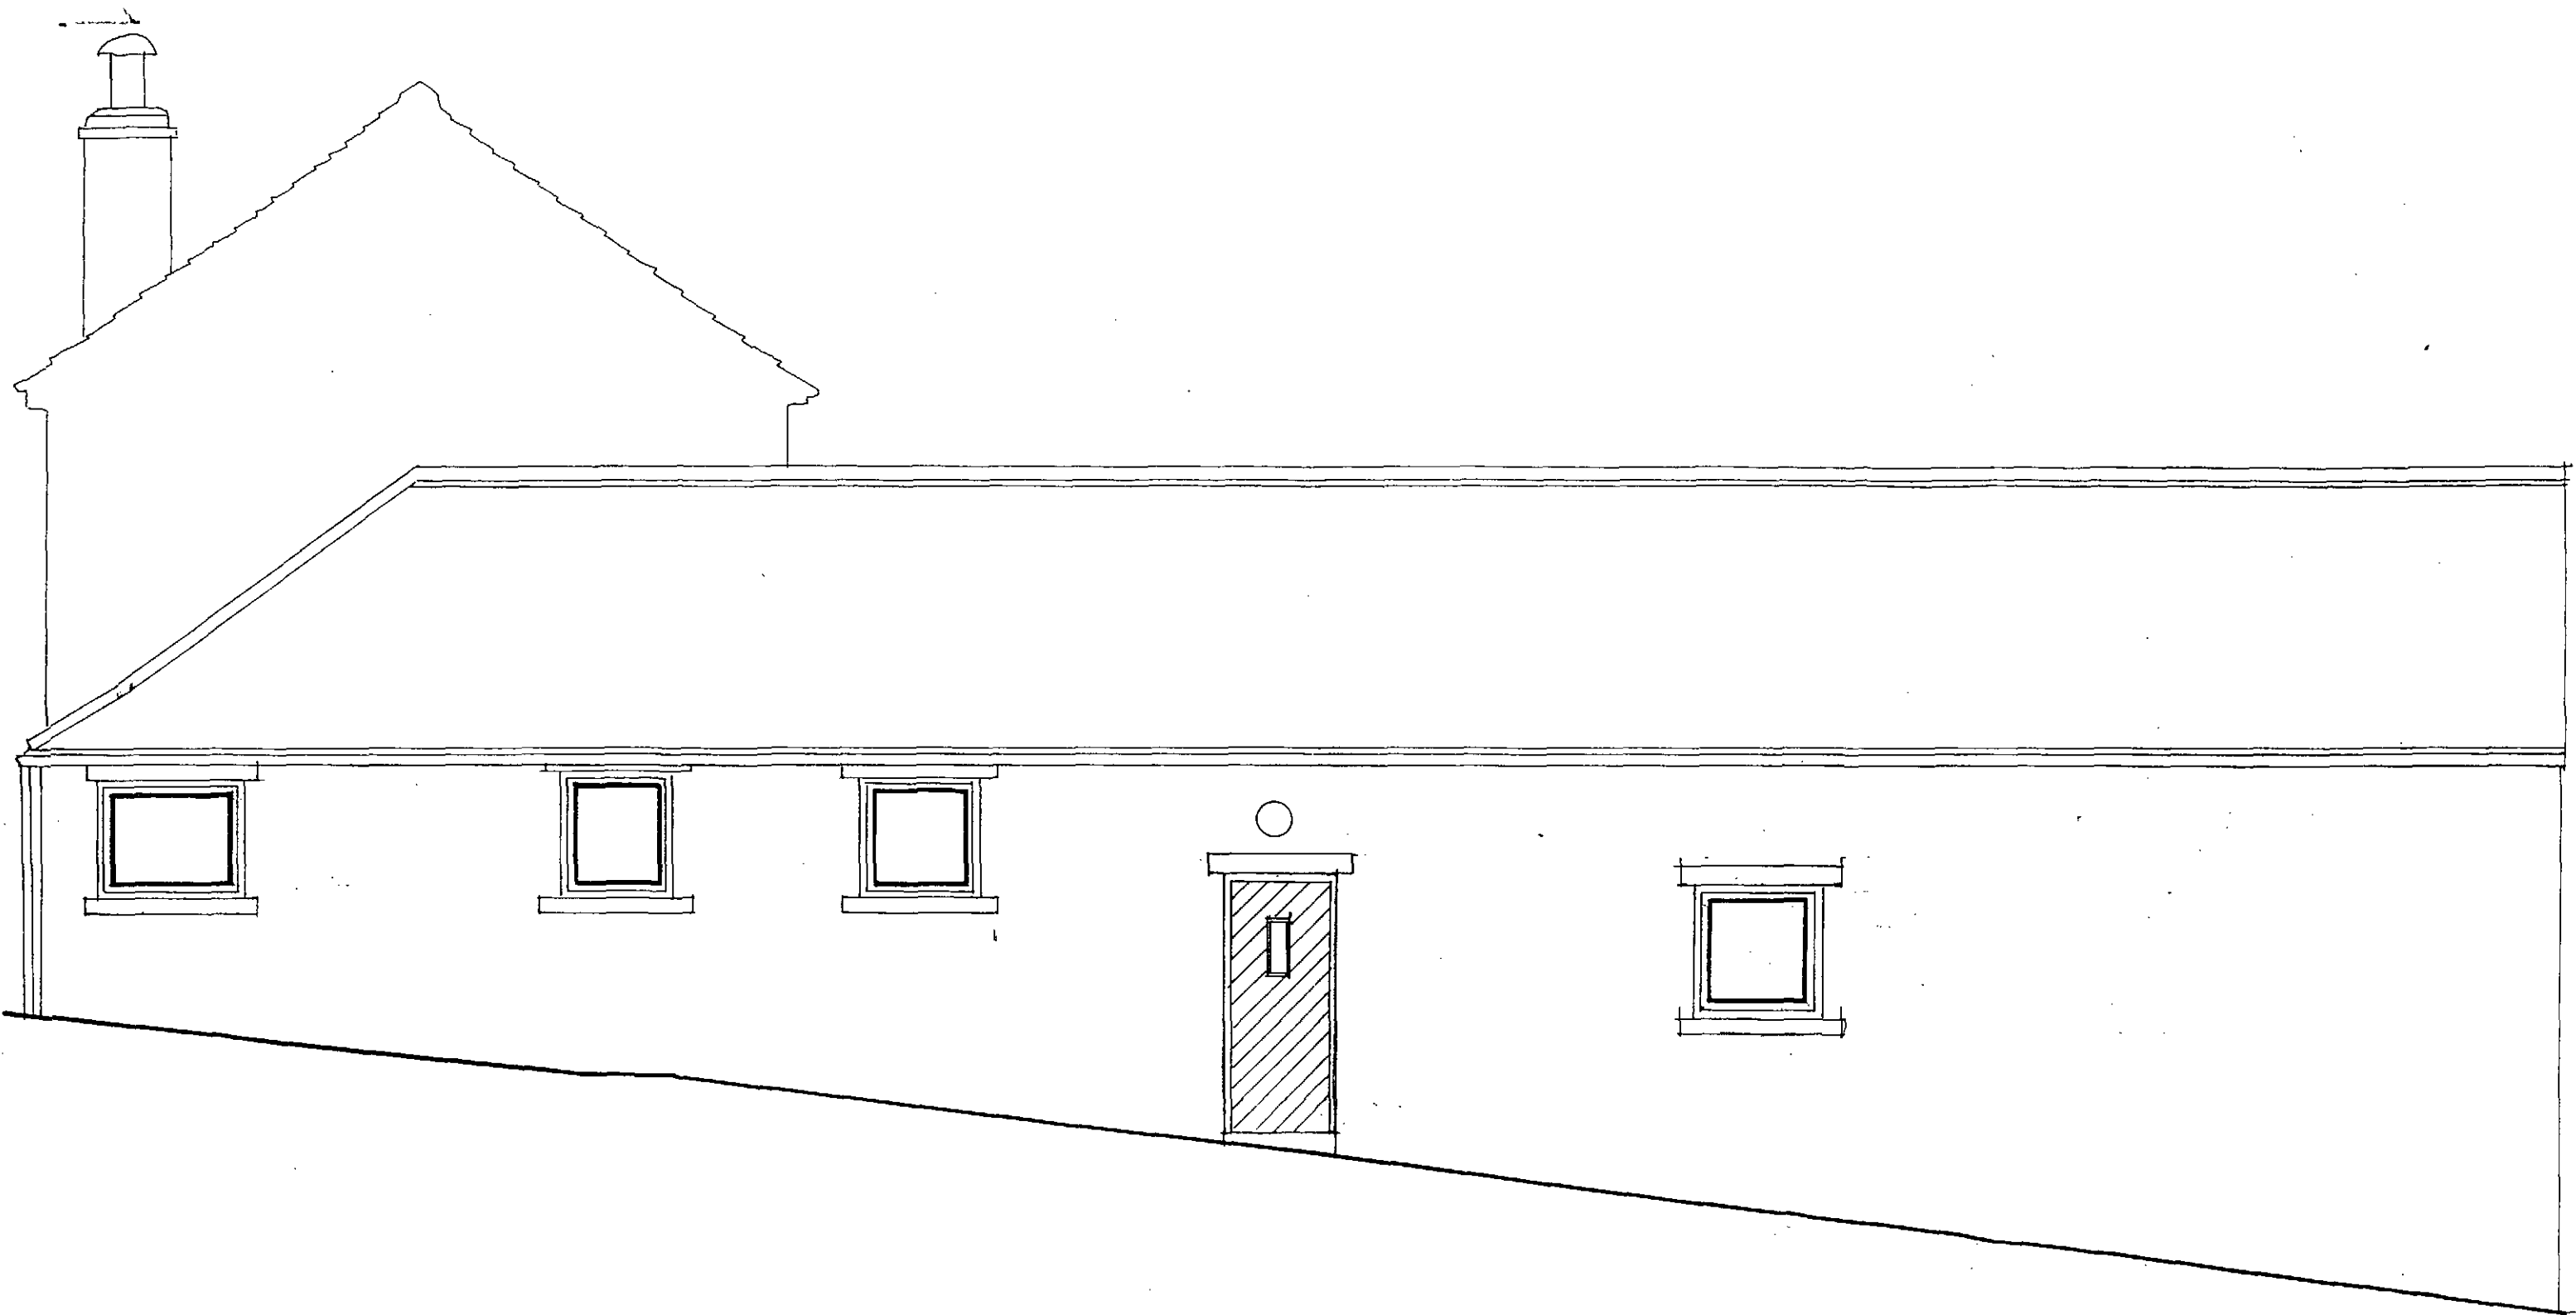

BARN AT ELTOCK FARM 1:50 WEST ELEVATION 10/08

MICHAEL A CLYNCH
Dip. Arch. Dip. T. P. A.R.I.B.A.
Architect & Town Planner
14 Huddersfield Road, Ingbirchworth
Sheffield S36 7GF Tel: 01226 756308

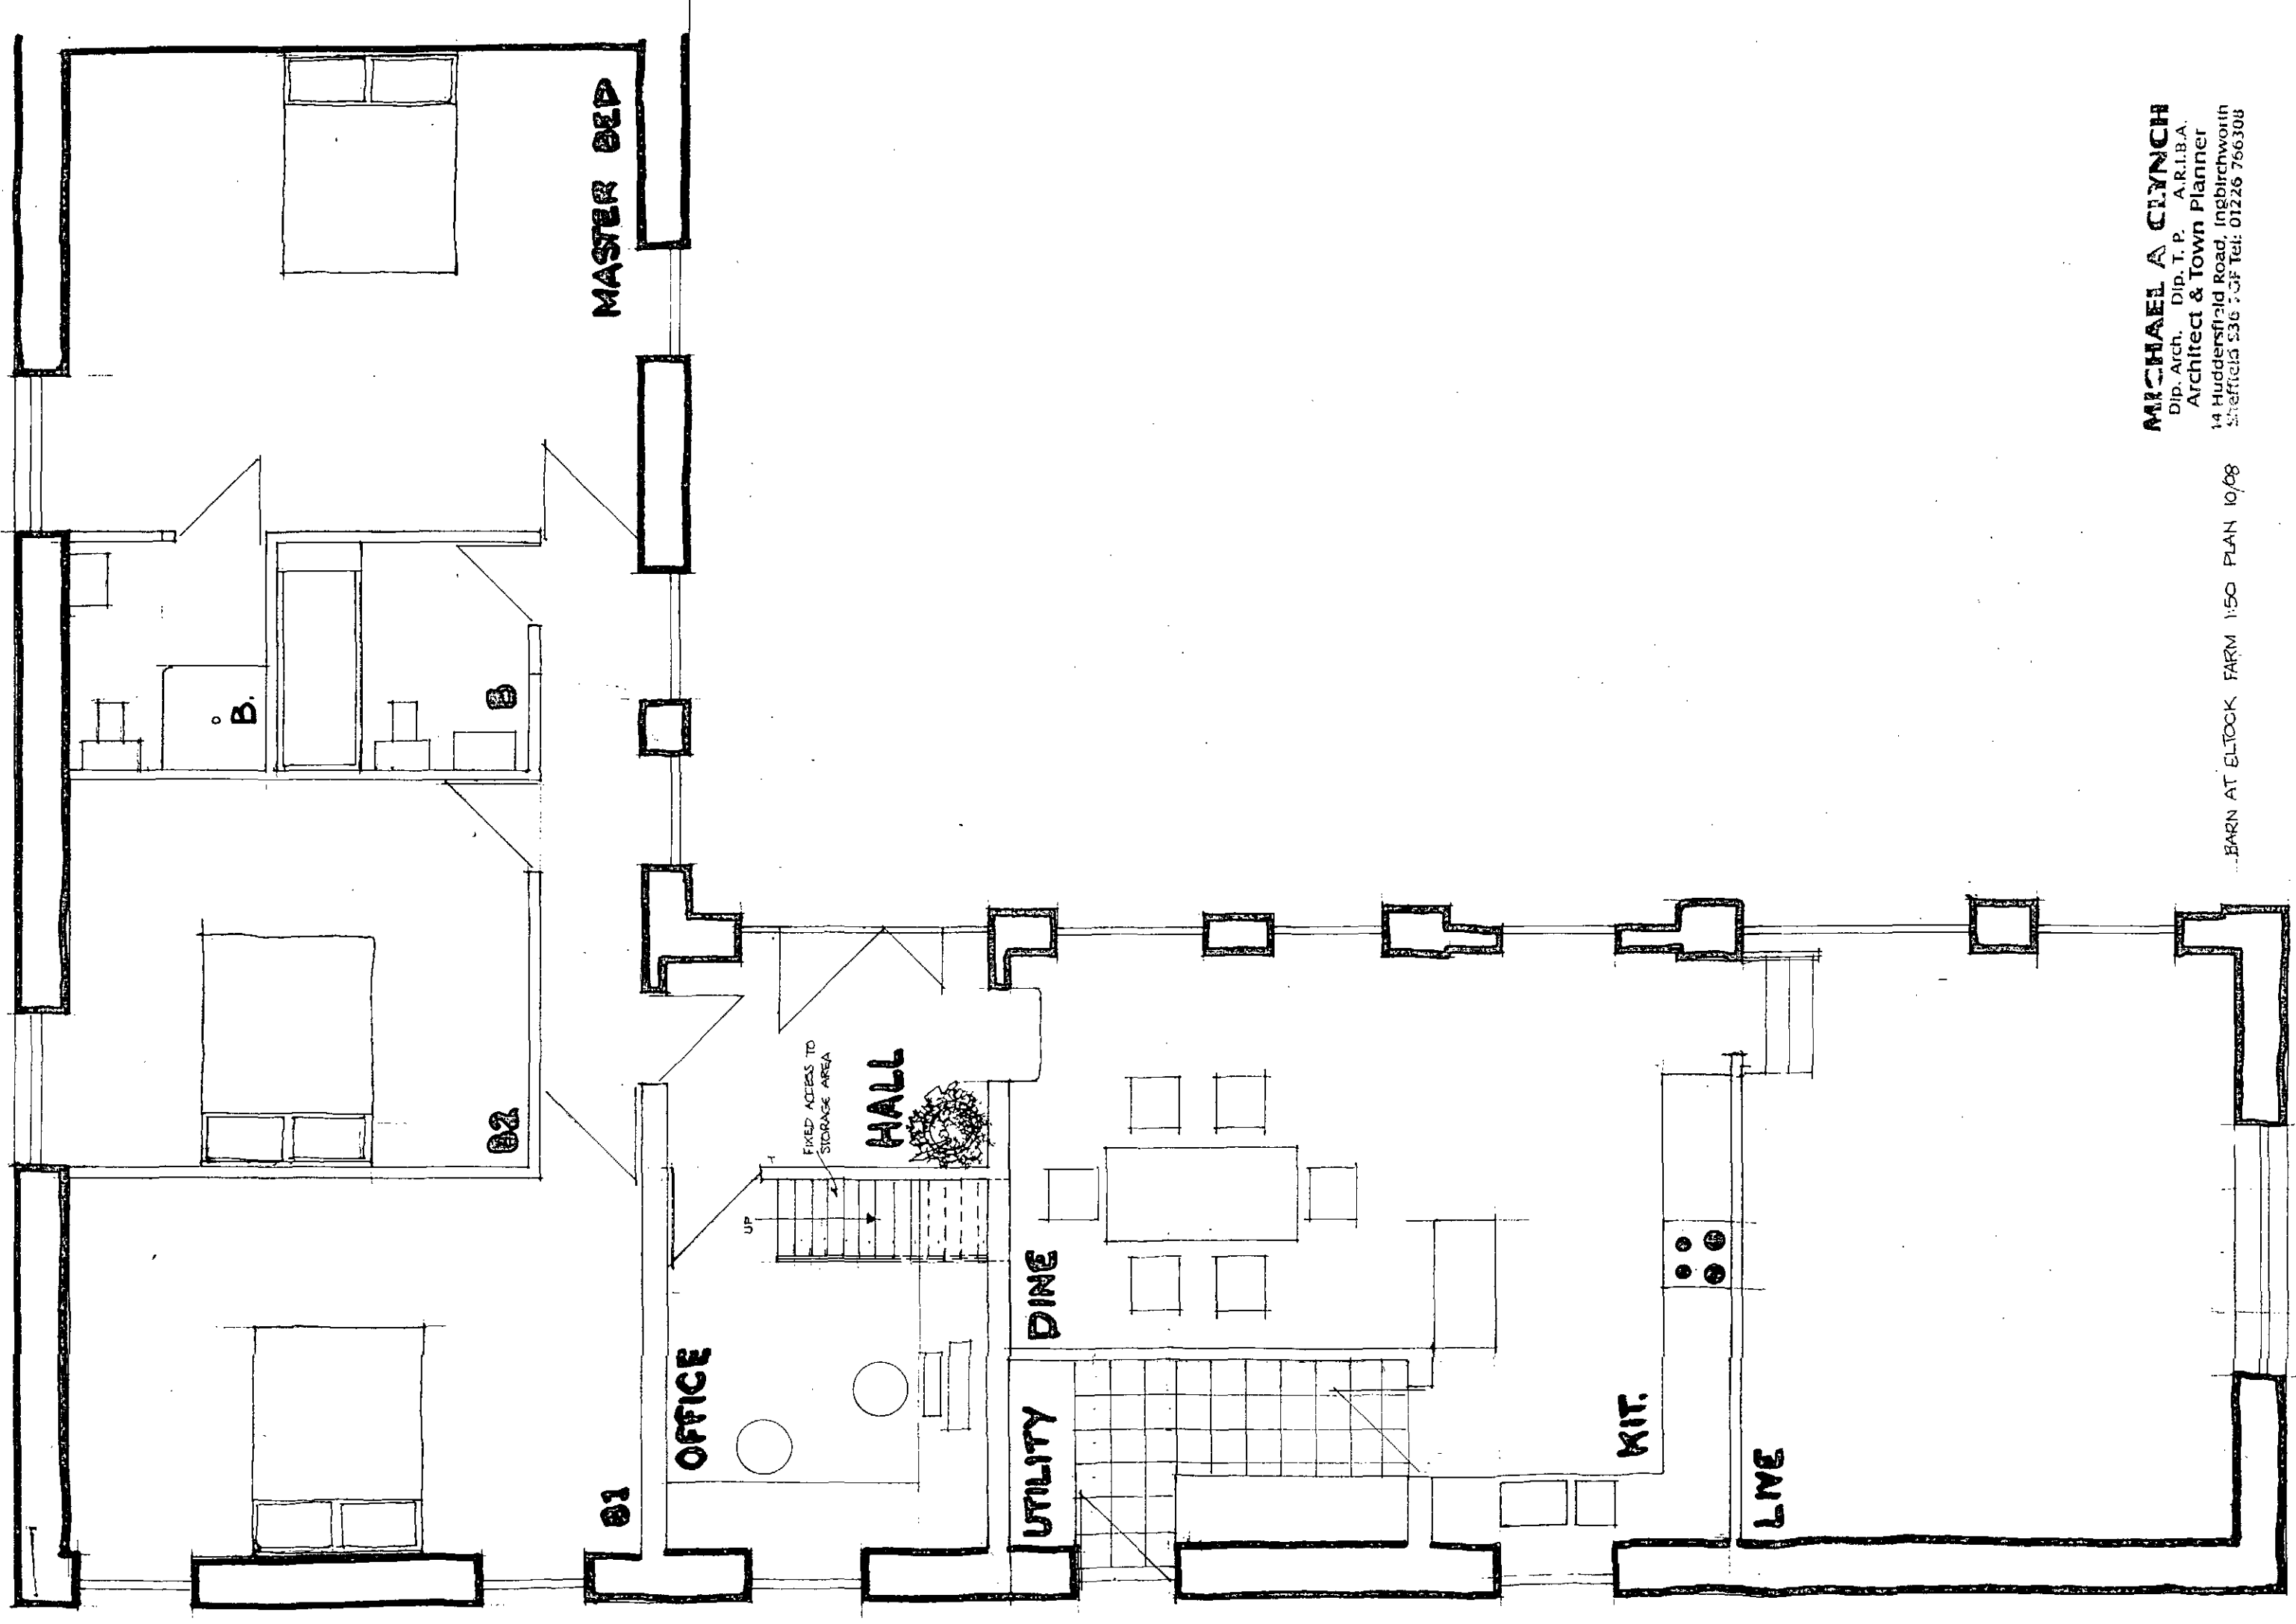

MICHAEL A CLYNCH
Dip. Arch. Dip. T. P. A.R.I.B.A.
Architect & Town Planner
14 Huddersfield Road, Ingbrichworth
Sheffield S36 5GF Tel: 01226 766308

BARN AT ELTOCK FARM 1:50 PLAN 10/08



BARN AT ELTOCK FARM 1:50 EAST ELEVATION 10/08

MICHAEL A CLYNCH

Dip. Arch. Dip. T. P. A.R.I.B.A.

Architect & Town Planner

14 Huddersfield Road, Ingblirchworth
Sheffield S36 7GF Tel: 01226 766308