


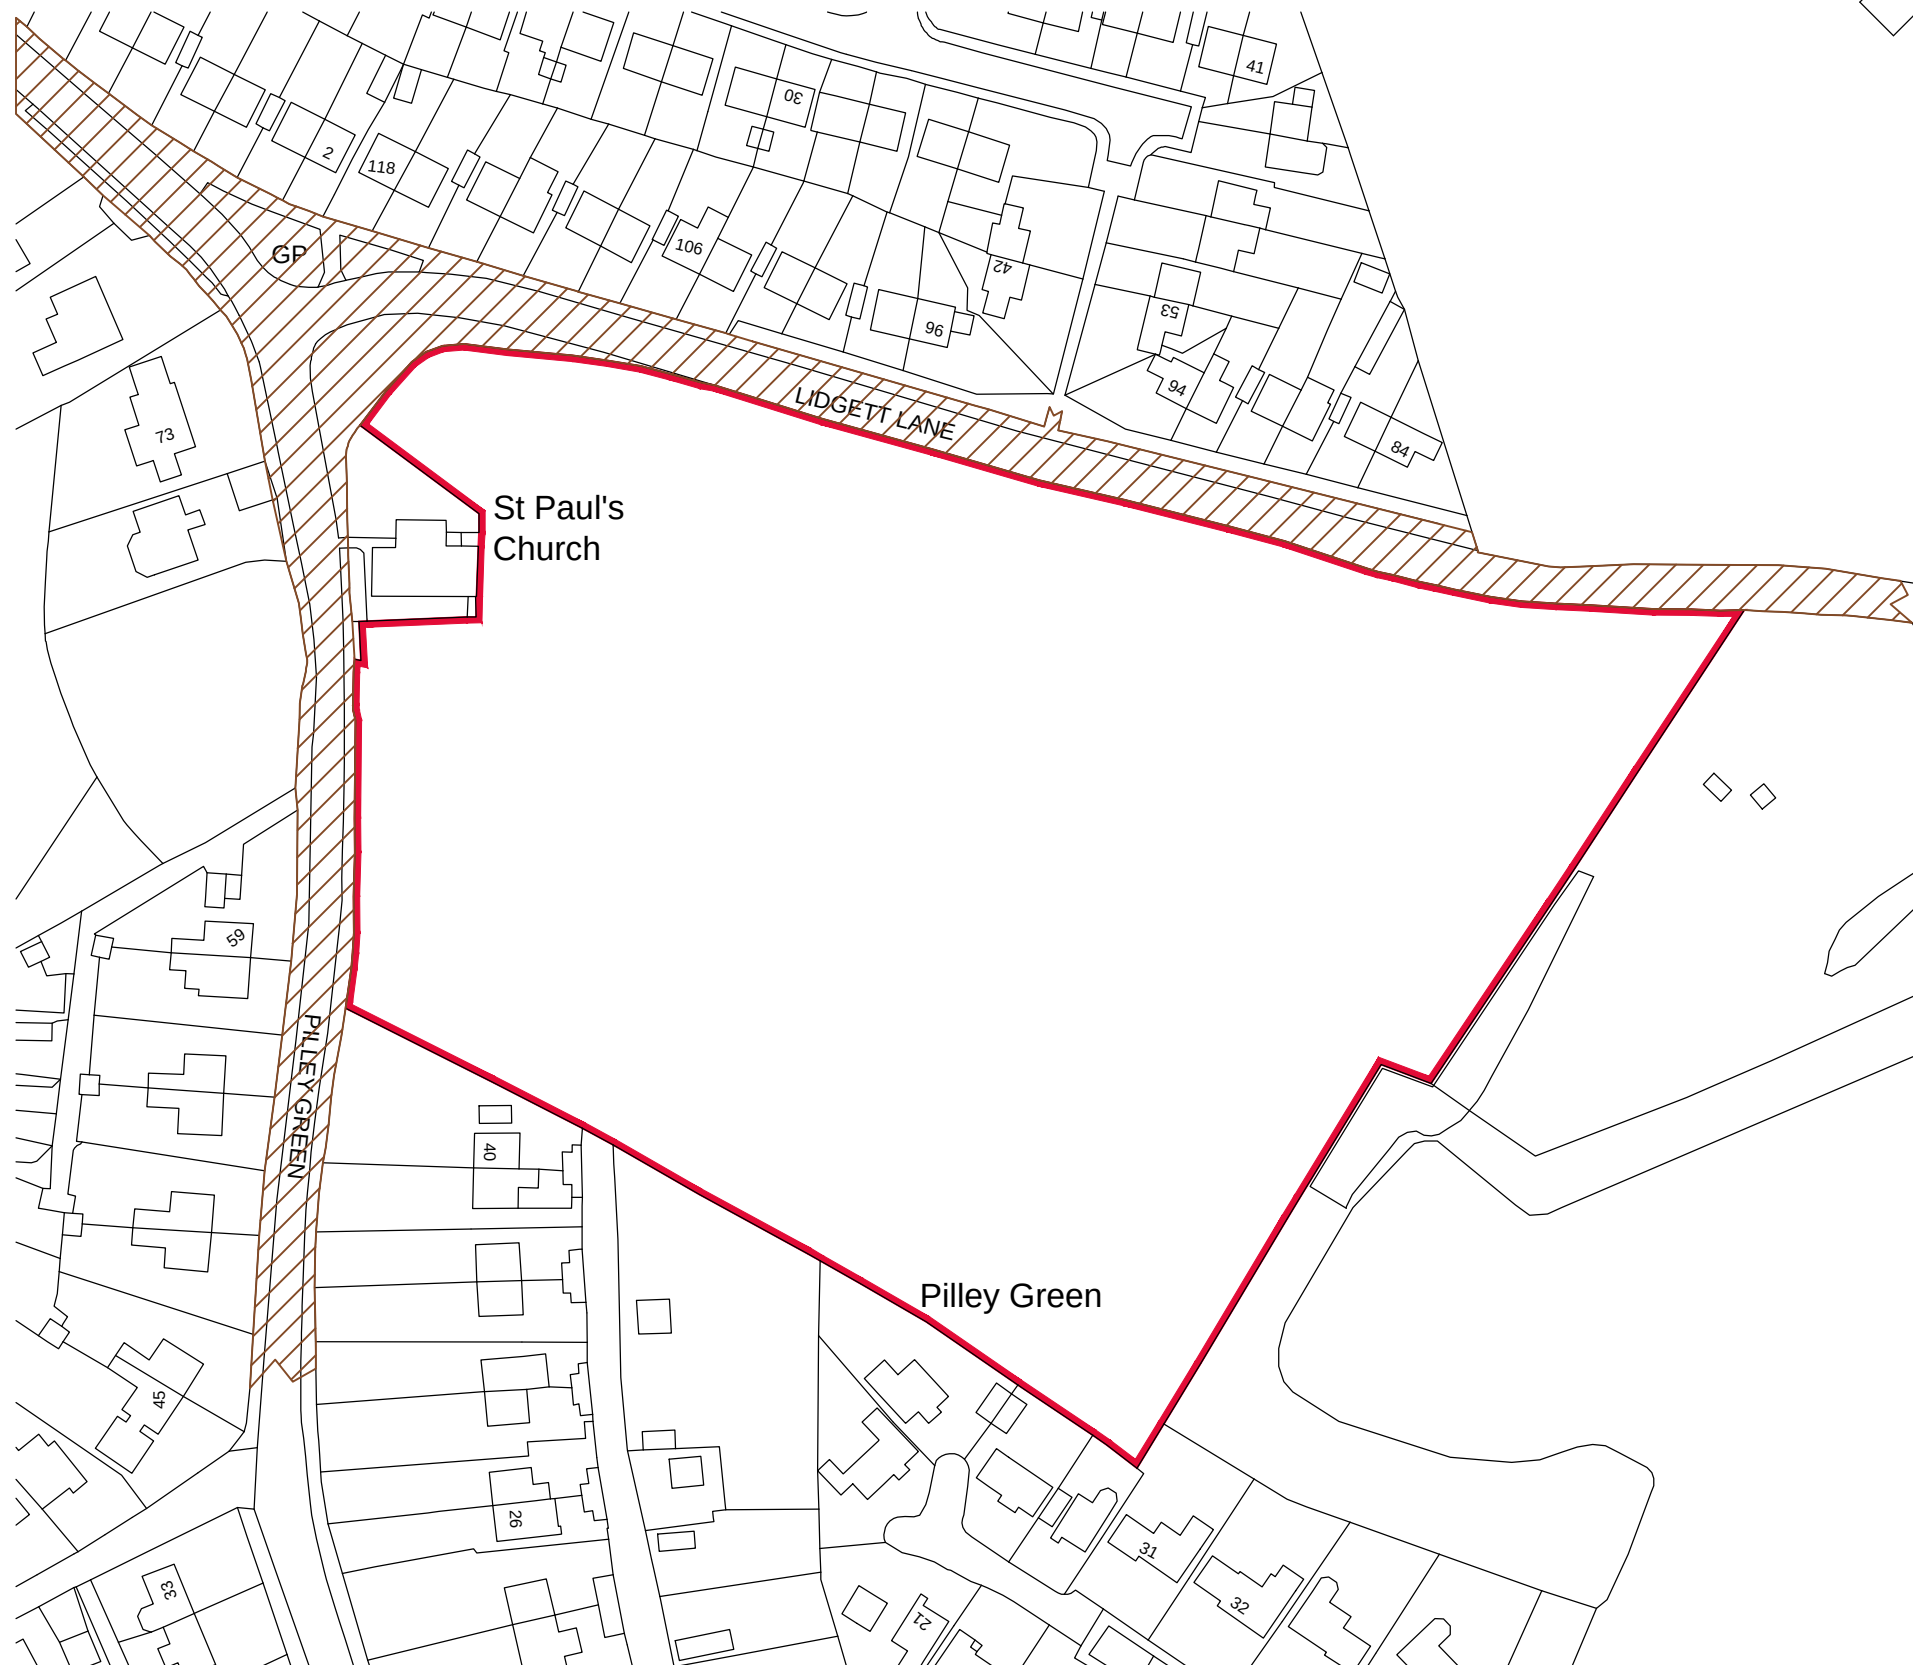

DATE	REVISIONS	BY
15.11.19	A: Extent of adopted highway indicated.	RB.

-  LAND REGISTRY TITLE SYK 378237
-  EXTENT OF ADOPTED HIGHWAY (TBC)

Avant Homes
Unit 2
Mariner Court
Peel Avenue
Durkar
Wakefield
WF4 3FL



DRAWN	RB	CHECKED	DATE	Nov 2019
DRG. No. 4178/109				REV. A
SCALE: 1:1250				
Title Reconciliation Plan				
Barnsley Pilley, Lidgett Lane,				