


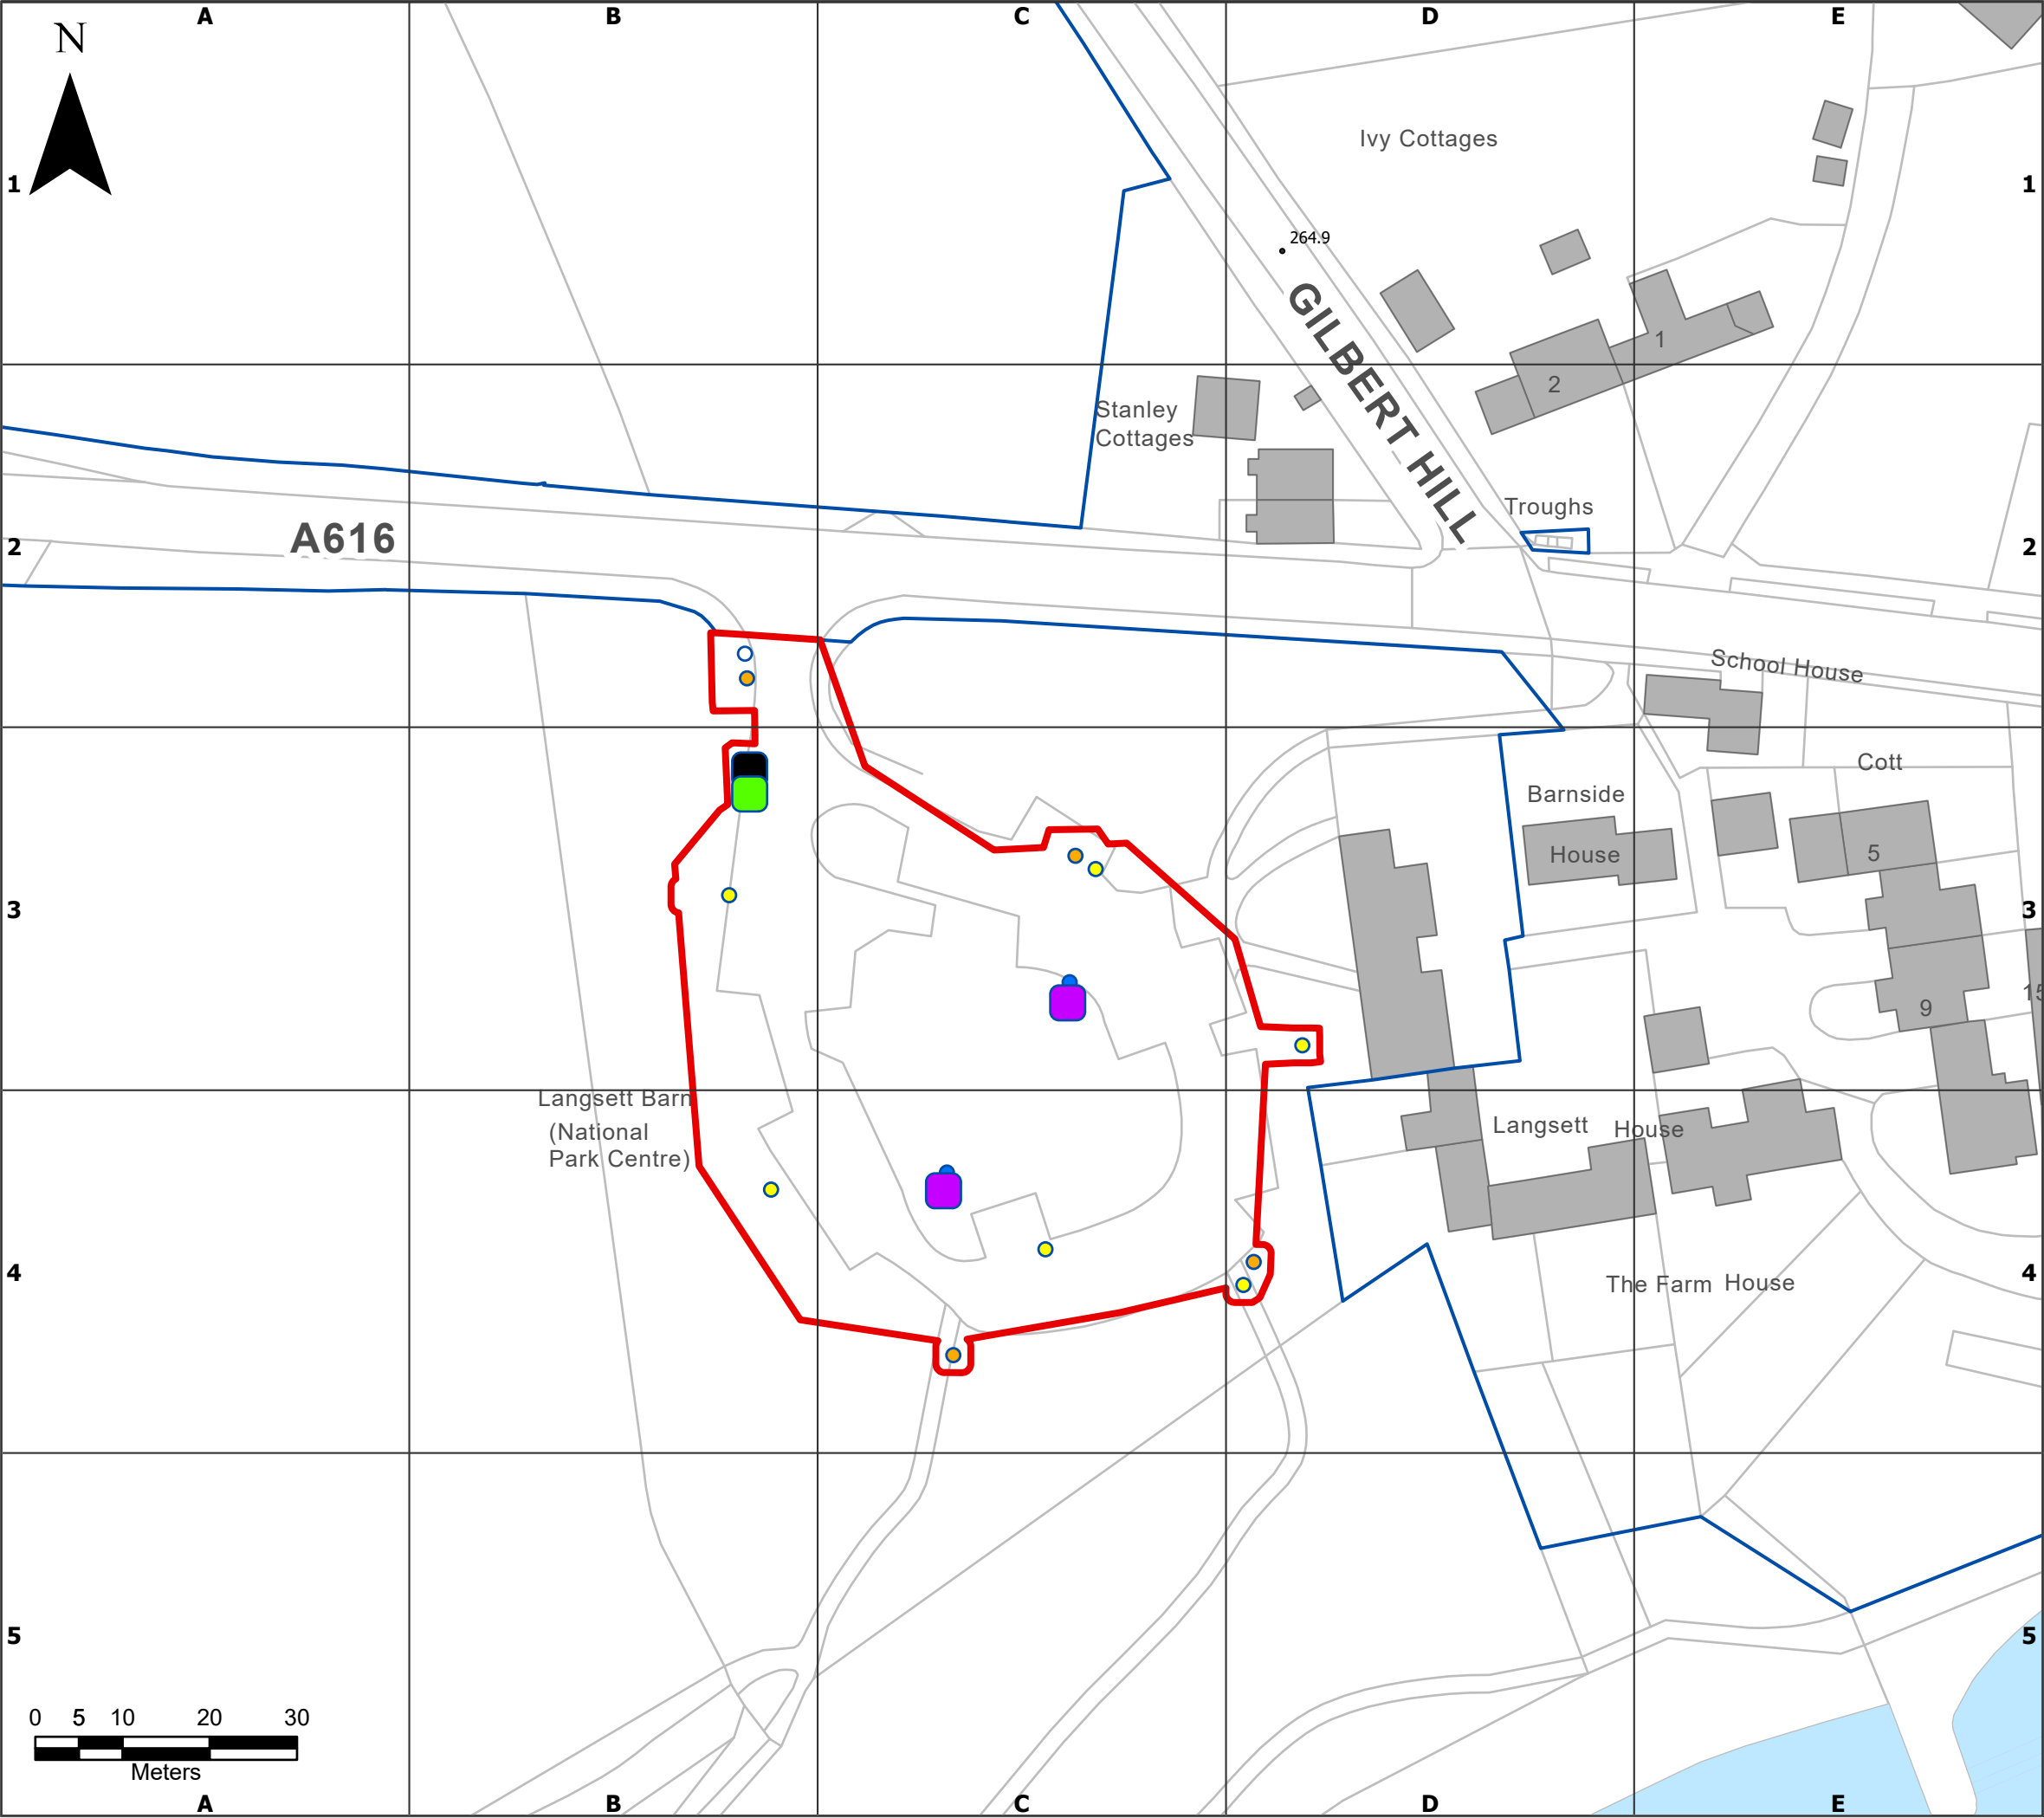

Information Classification:

Suitable for External Review

Legend

Application Boundary

Other land in the Applicant's control but not required for the proposed development

Associated Infrastructure

Payment Machine(Installed on 2x2m² box- see planning statement for further details)

ANPR camera

IP Box

Enforcement signs

Entrance sign

Other signage /i.e. don't forget to pay signs

Tariff board

This map is reproduced from Ordnance Survey material with the permission of Ordnance Survey on behalf of the Controller of Her Majesty's Stationery Office
© Crown copyright and database rights 2022
Ordnance Survey 0100031673

Drawing Status:

SUITABLE FOR EXTERNAL REVIEW & COMMENT

CLIENT:

PROJECT:

Proposed Site Layout Plan –
Langsett Barn

SCALE @ A3: 1:750	CHECKED: GC	APPROVED: CF
PROJECT No: 70095587	DESIGNED: TH	DRAWN: TH
DATE: 17-06-2022		REV: P01

70088027-YORKSHIREWATER-002

© WSP UK Ltd