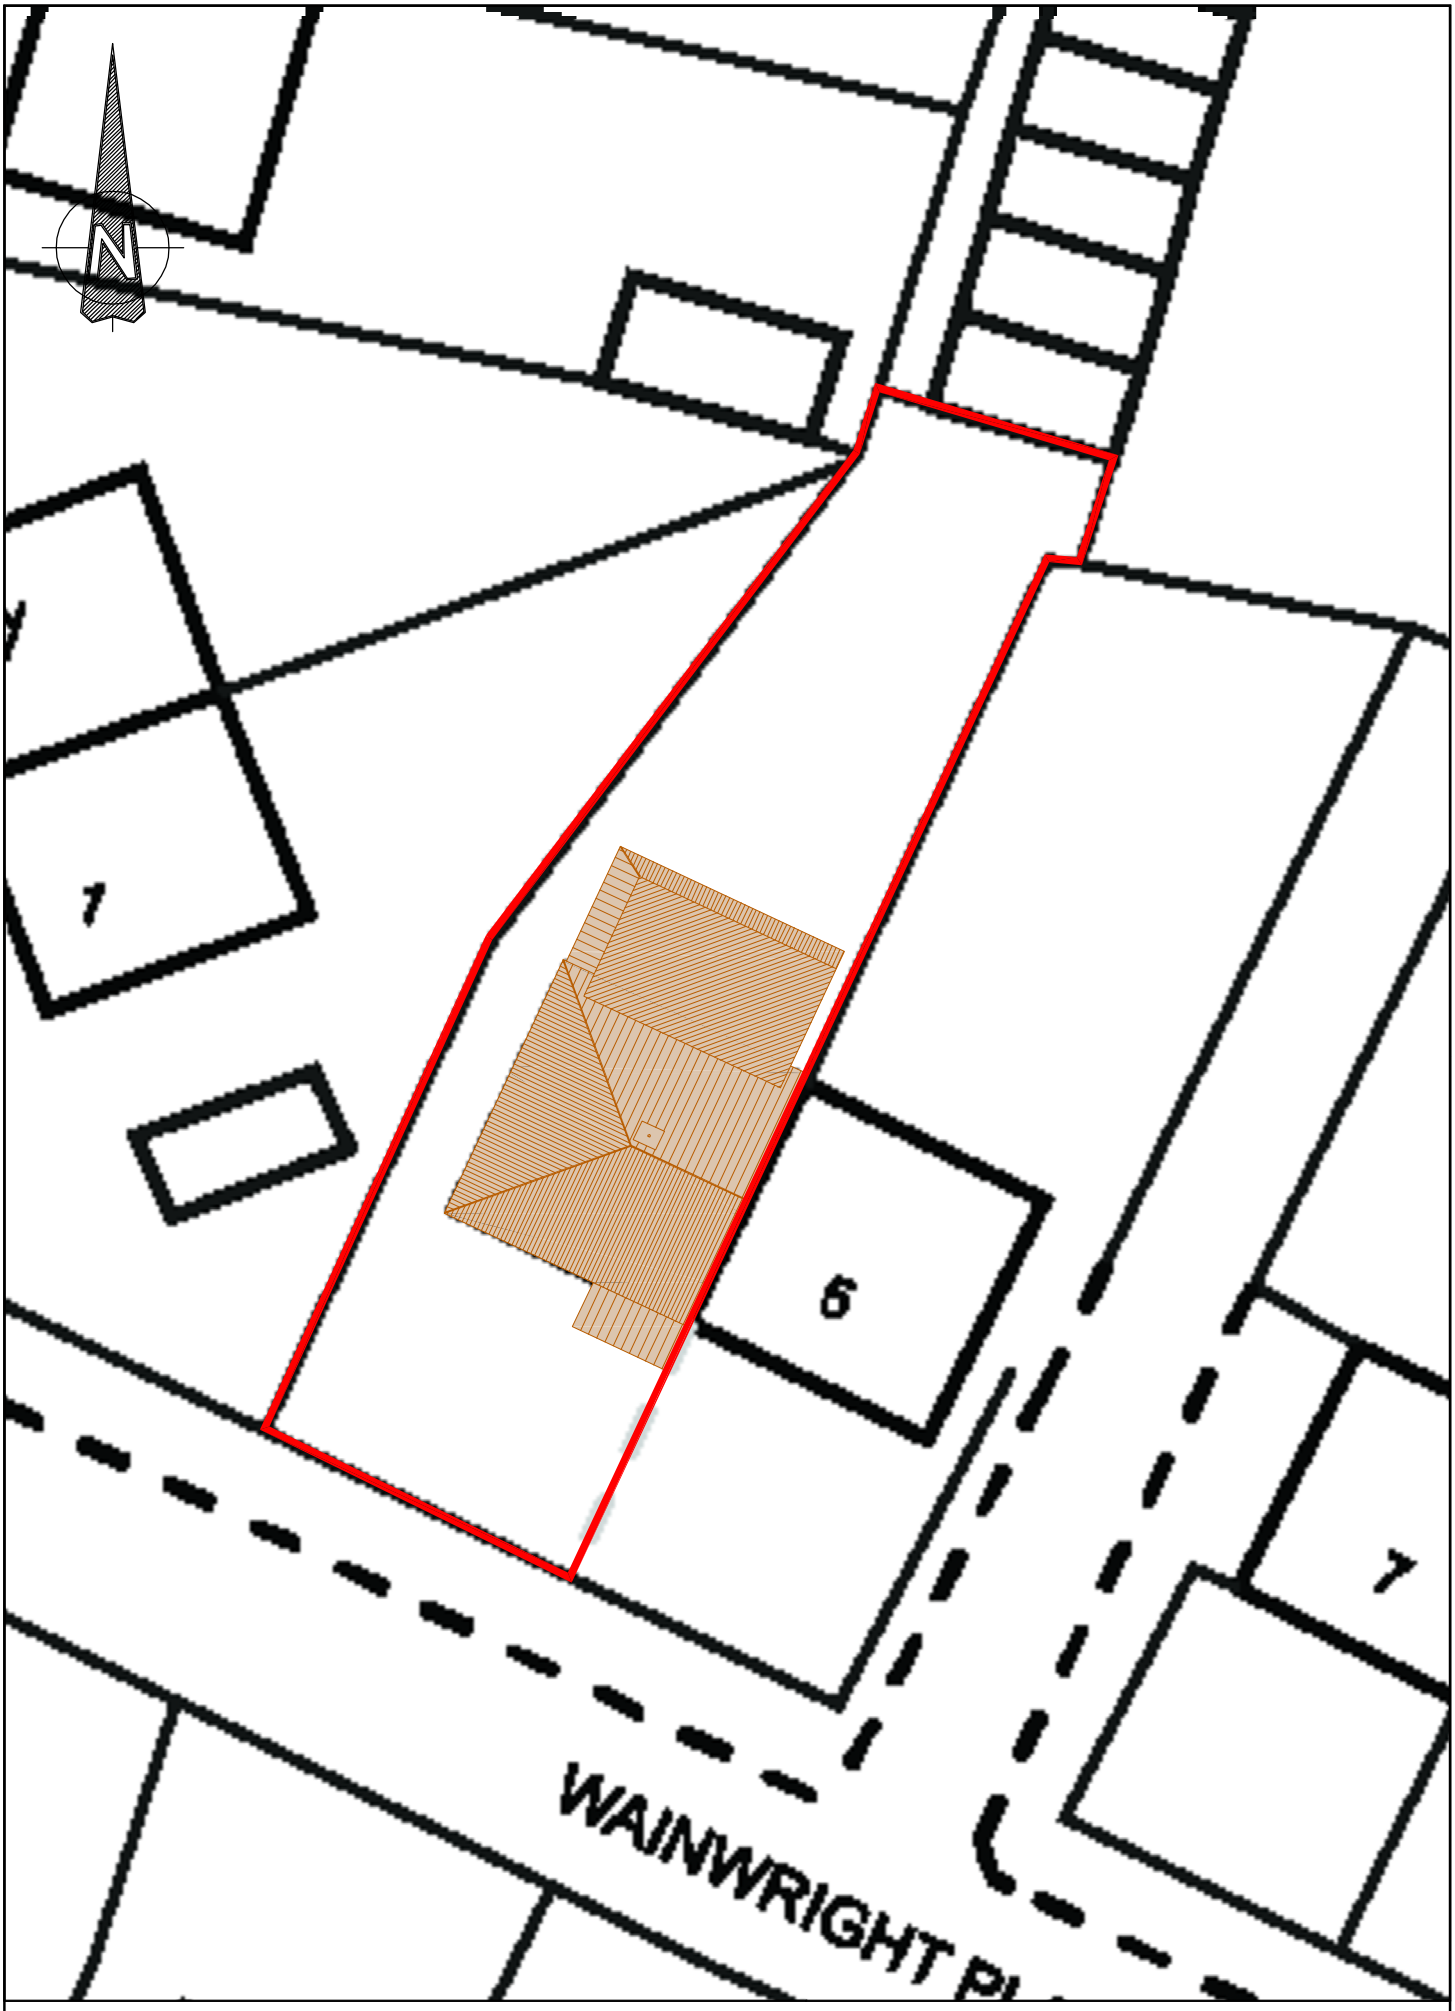


1:200 Block Plan for 3 Wainwright Place | Wombwell | Barnsley | S73 8LY