


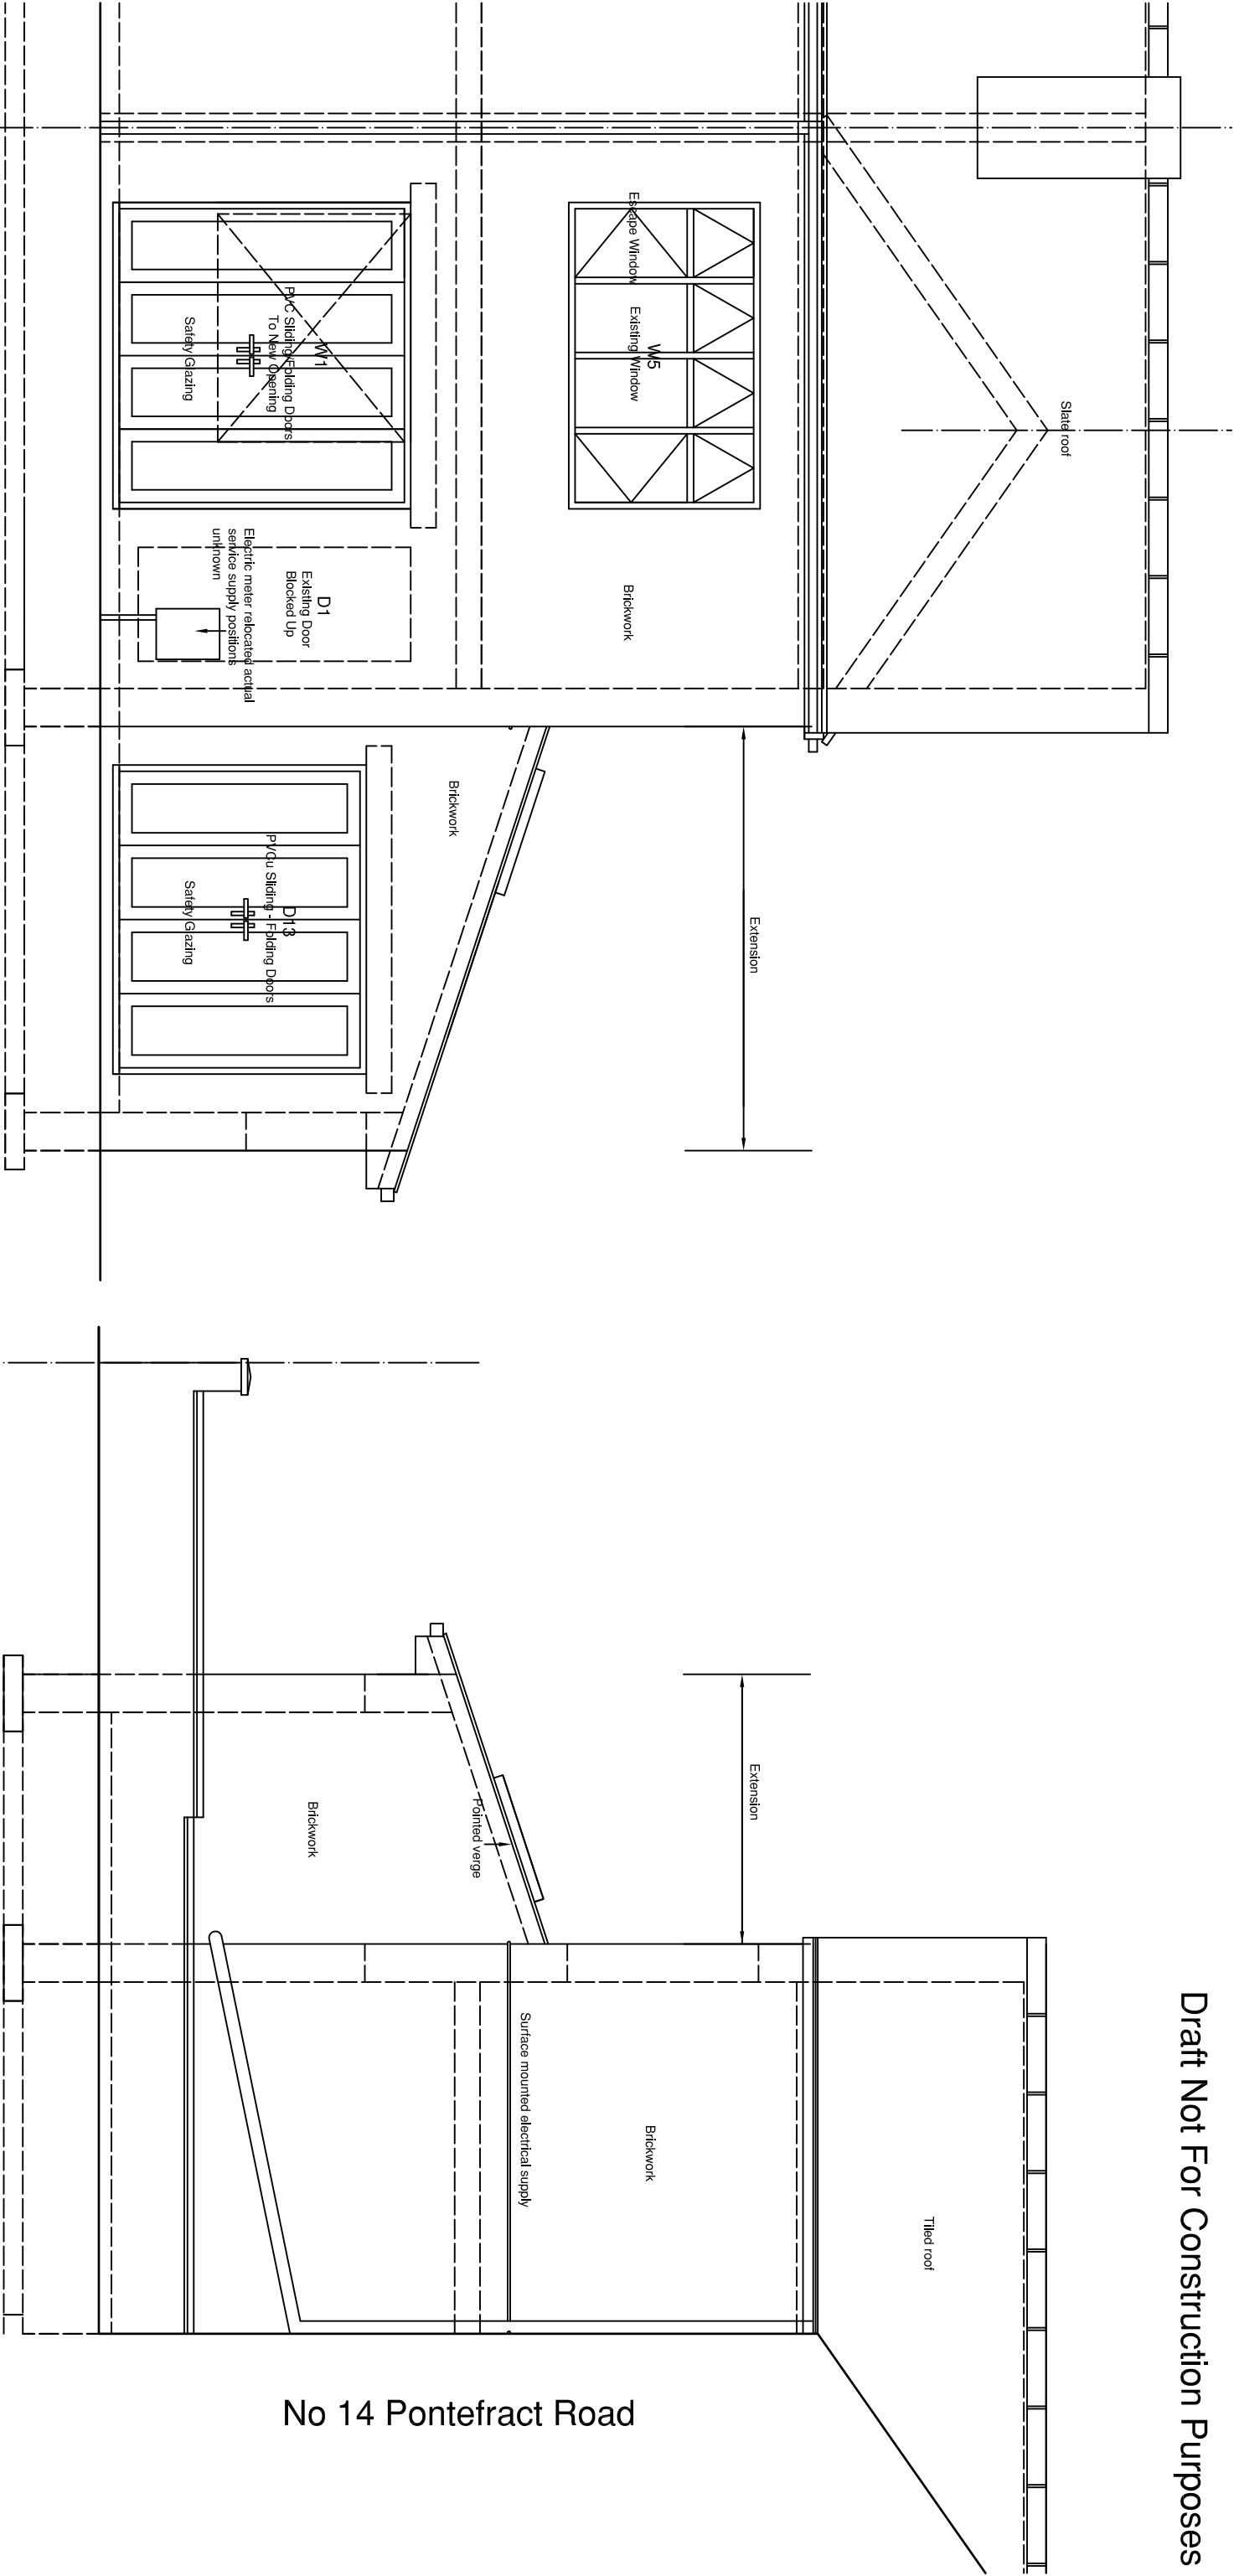

Elevation to Pontefract Road


End Elevation - West

B	14.11.14	As submitted for planning & building regulation approvals
A	04.10.14	General Update
Rev	Date	Notes

GRAHAM WILLIS
Chartered Architect

33 The Green, Town Street, Gildersome, Leeds LS27 7AB
Telephone 0113-2520310 ~ Email info@willis-architects.co.uk
www.willis-architects.co.uk

CLIENT/PROJECT
Proposed Single Storey Side & Rear Extension
To No 12 Pontefract Road, Barnsley, S72 8QP
For Mrs M. Allen

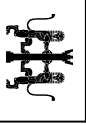CONTENT	Proposed Plans - End Elevation & Elevation to Pontefract Road	
---------	---	---

DRAWN	GCW	SCALE	1:50	REVISION
DATE	Sept 2014			
Original Drawing Size - A3				
JOB No	1035	DRAWING No	370	B