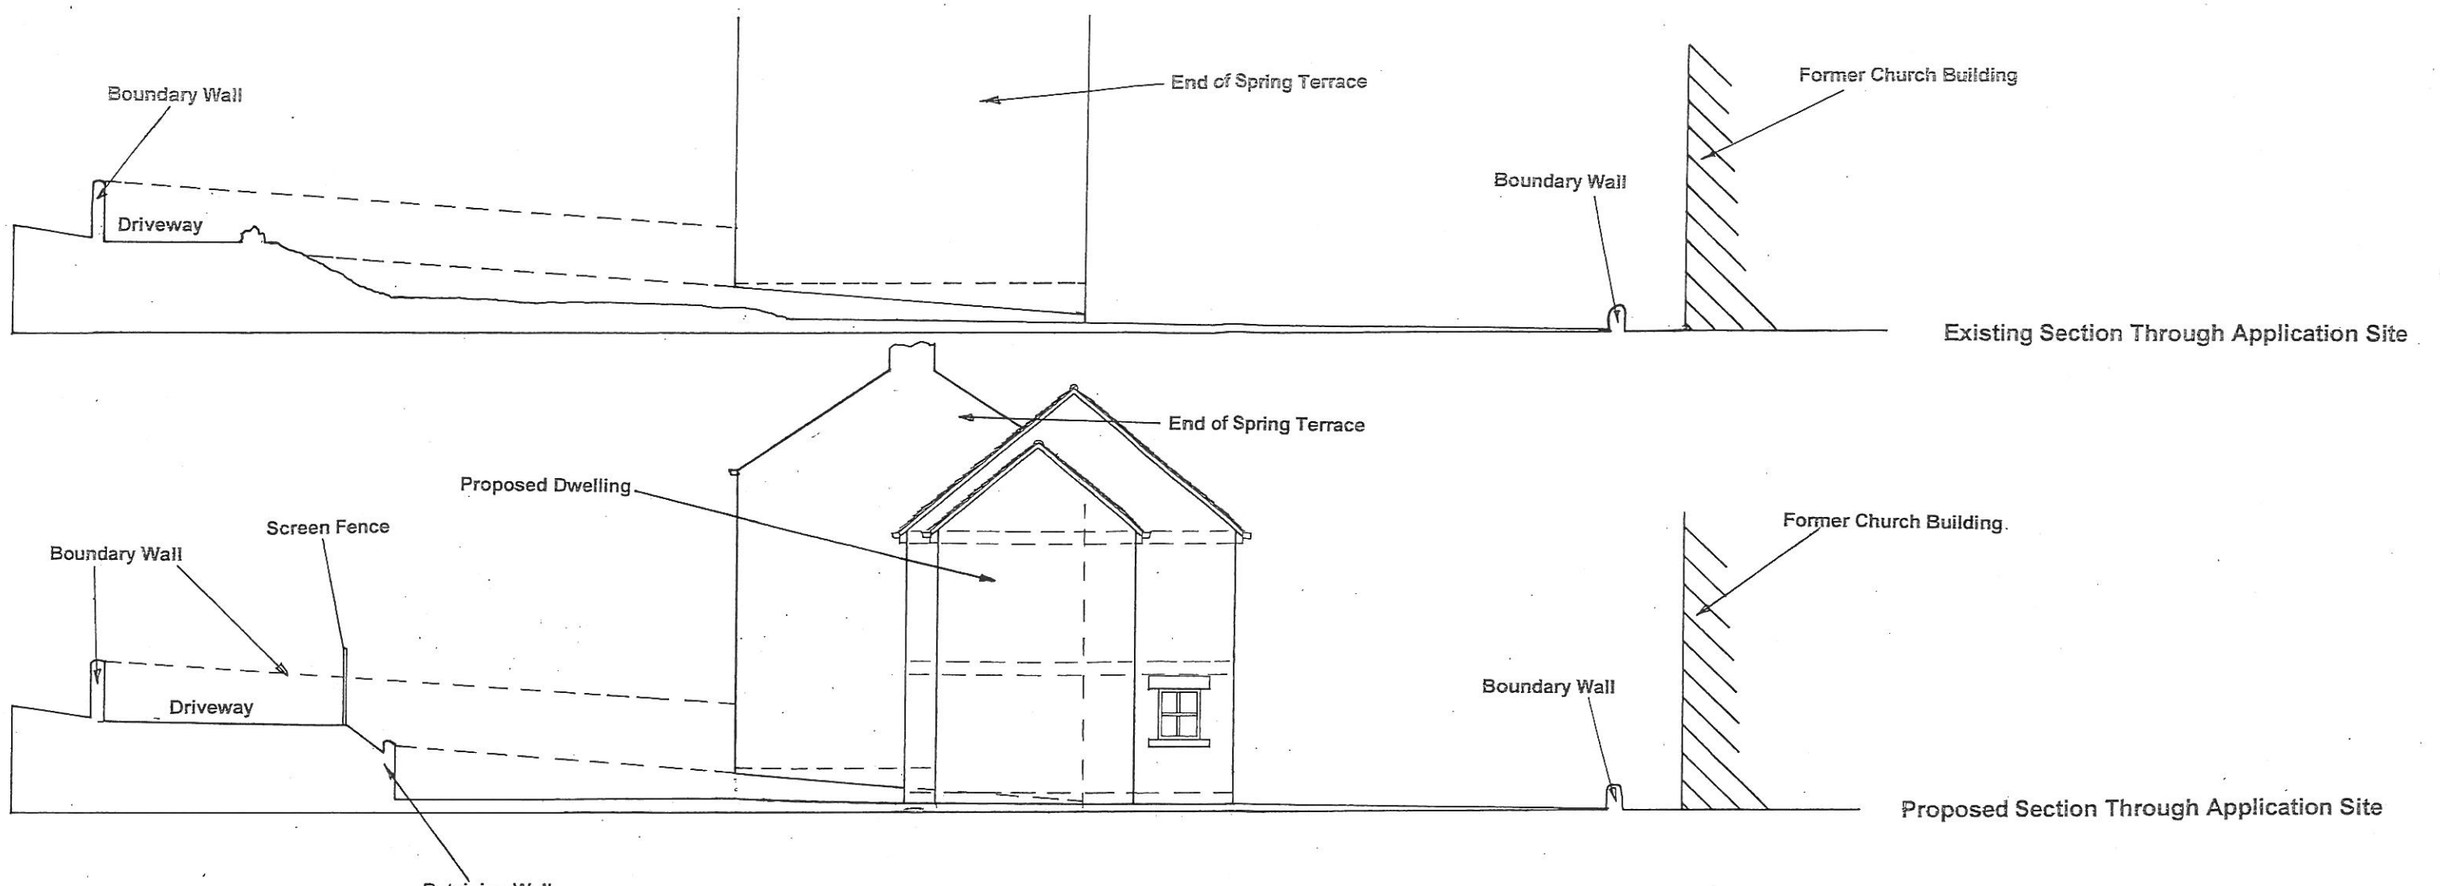


Proposed Site Section

Simon Elliott Associates

Planning & Development Consultants

Adjoining Spring Terrace, Cote Lane, Thurgoland.

Proposed Erection of Detached Dwellinghouse.

Drawing No. SEA/884/G/008

Plan Scale 1:125 @A3 Plan Size - May 2023 – Revision A- Dec 2023