


Do not scale from this drawing.

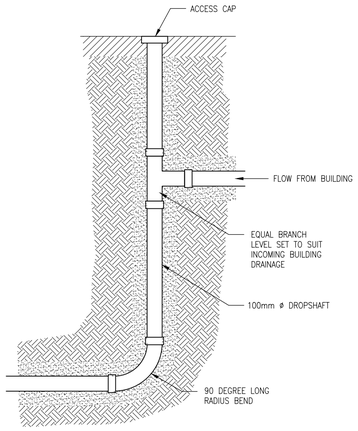


DROPSHAFT DETAIL
Scale 1:20

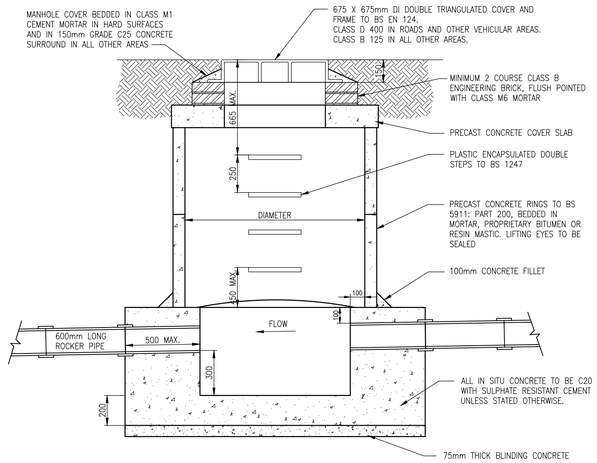


PRECAST CONCRETE SILT TRAP MANHOLE
Scale 1:20

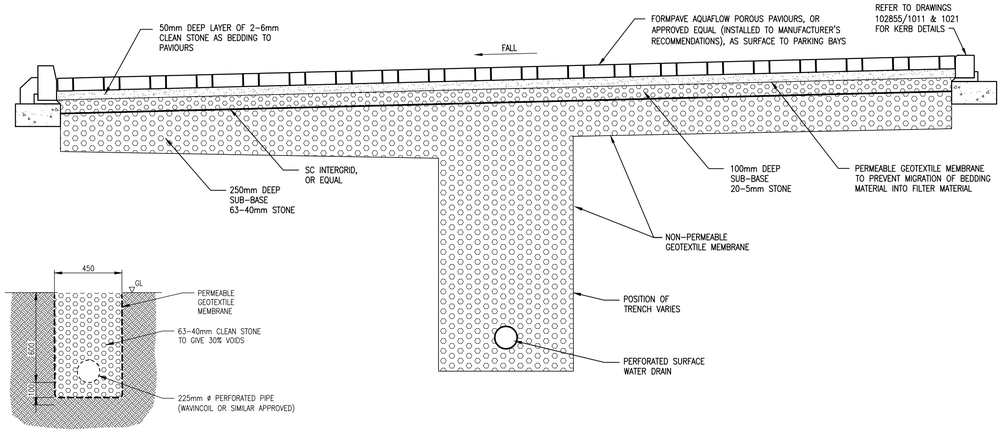


STONE FILLED DRAINAGE TRENCH
Scale 1:20

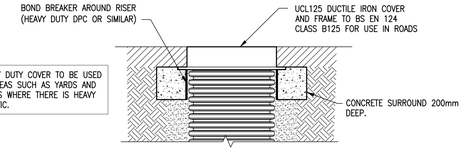


INSPECTION CHAMBER HEAVY DUTY COVER

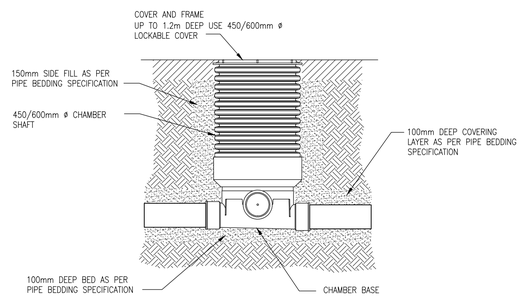


SHALLOW INSPECTION CHAMBER
DEPTH TO INVERT NOT EXCEEDING 1.2m
Scale 1:20

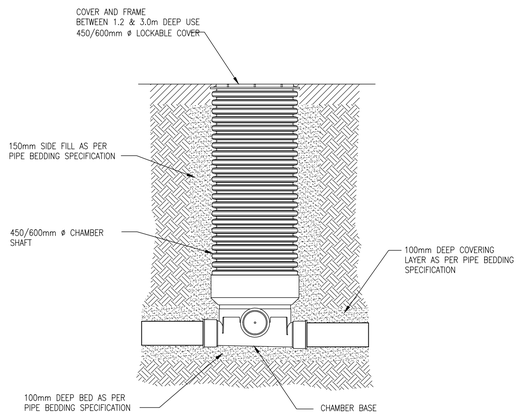

DEEP INSPECTION CHAMBER
DEPTH TO INVERT 1.2 TO 3.0m
Scale 1:20

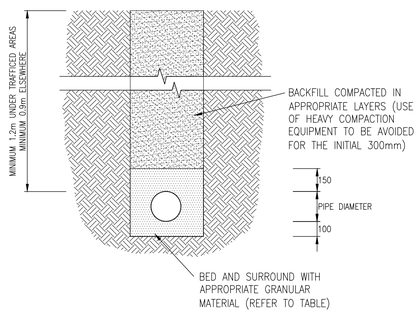

PIPE BEDDING DETAIL (PVC & VC)
Scale 1:20

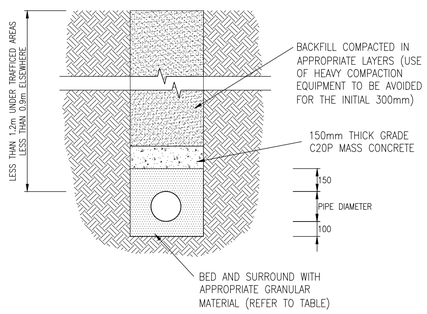

CONCRETE PROTECTION DETAIL (PVC)
Scale 1:20

NOMINAL PIPE SIZE	GRANULAR MATERIAL SIZE
150mm	10 OR 14mm NOMINAL SINGLE SIZE OR 14 TO 5mm COURSE GRADED
225mm AND OVER	10, 14 OR 20mm NOMINAL SINGLE SIZE OR 14 OR 20 TO 5mm COURSE GRADED

GRANULAR BEDDING MATERIAL TABLE

Rev.	Date	Description	Drawn	Checked	Approved

Notes:

Client: BALMORAL www.balmoral-group.com

Project Title: HICKLETON COLLIERY SITE, THURNSCOE, BARNSLEY, SOUTH YORKSHIRE

Drawing Title: STANDARD DRAINAGE CONSTRUCTION DETAILS

FAIRHURST
88 Queens Road, ABERDEEN, AB15 4YQ
Tel: 01224 321 222 Fax: 01224 323 201

Scale at A1:	Status:	
AS SHOWN	For Information	
Drawn: AG	Checked: AM	Approved: ASK
Date: 19/12/16	Date: 19/12/16	Date: 19/12/16
Drawing No.: 116641/2010		Revision: –