
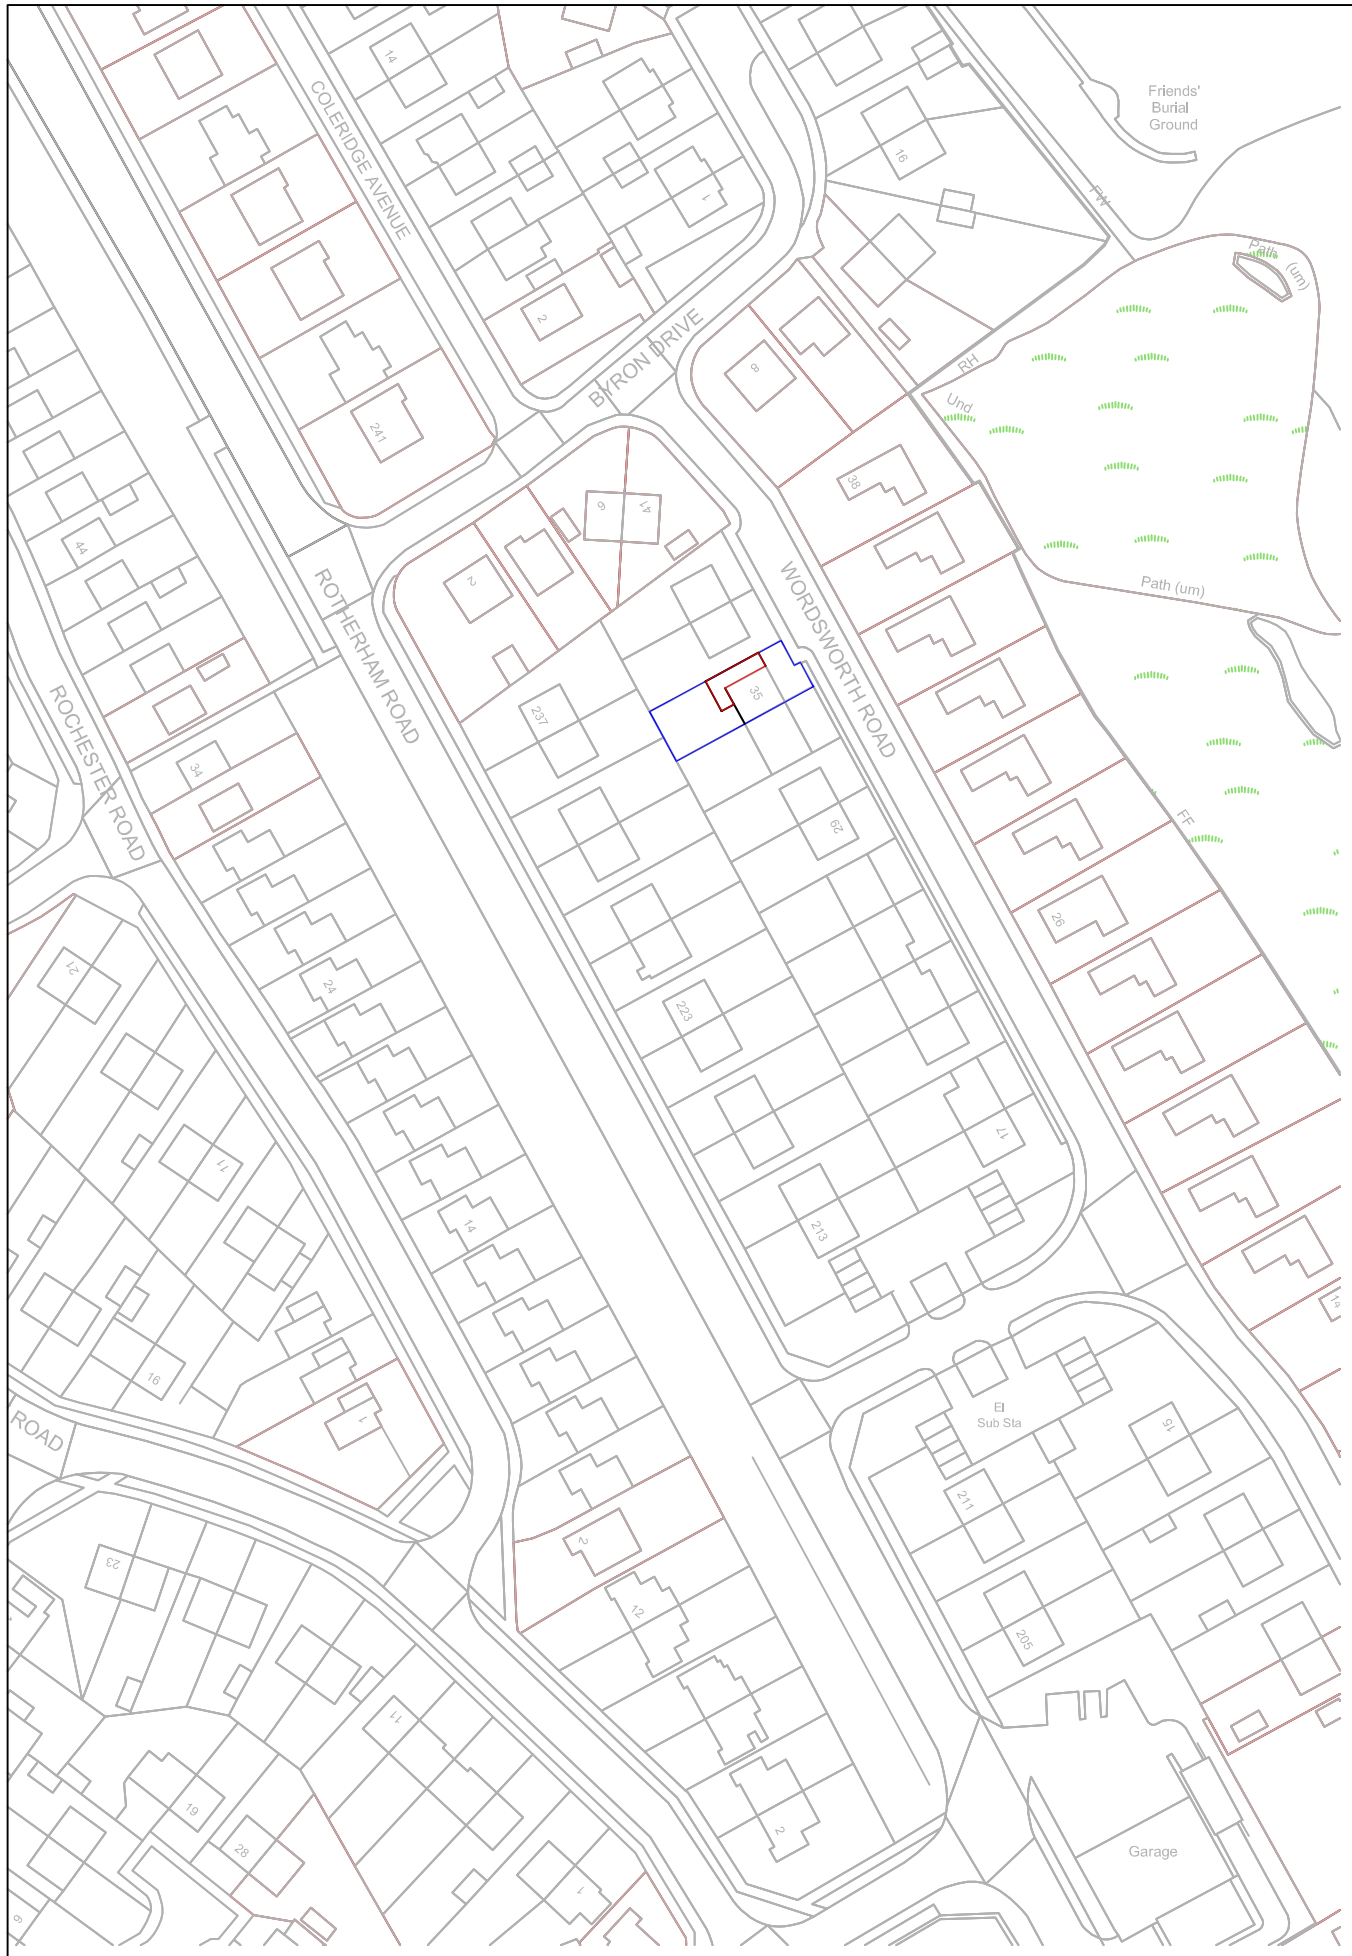


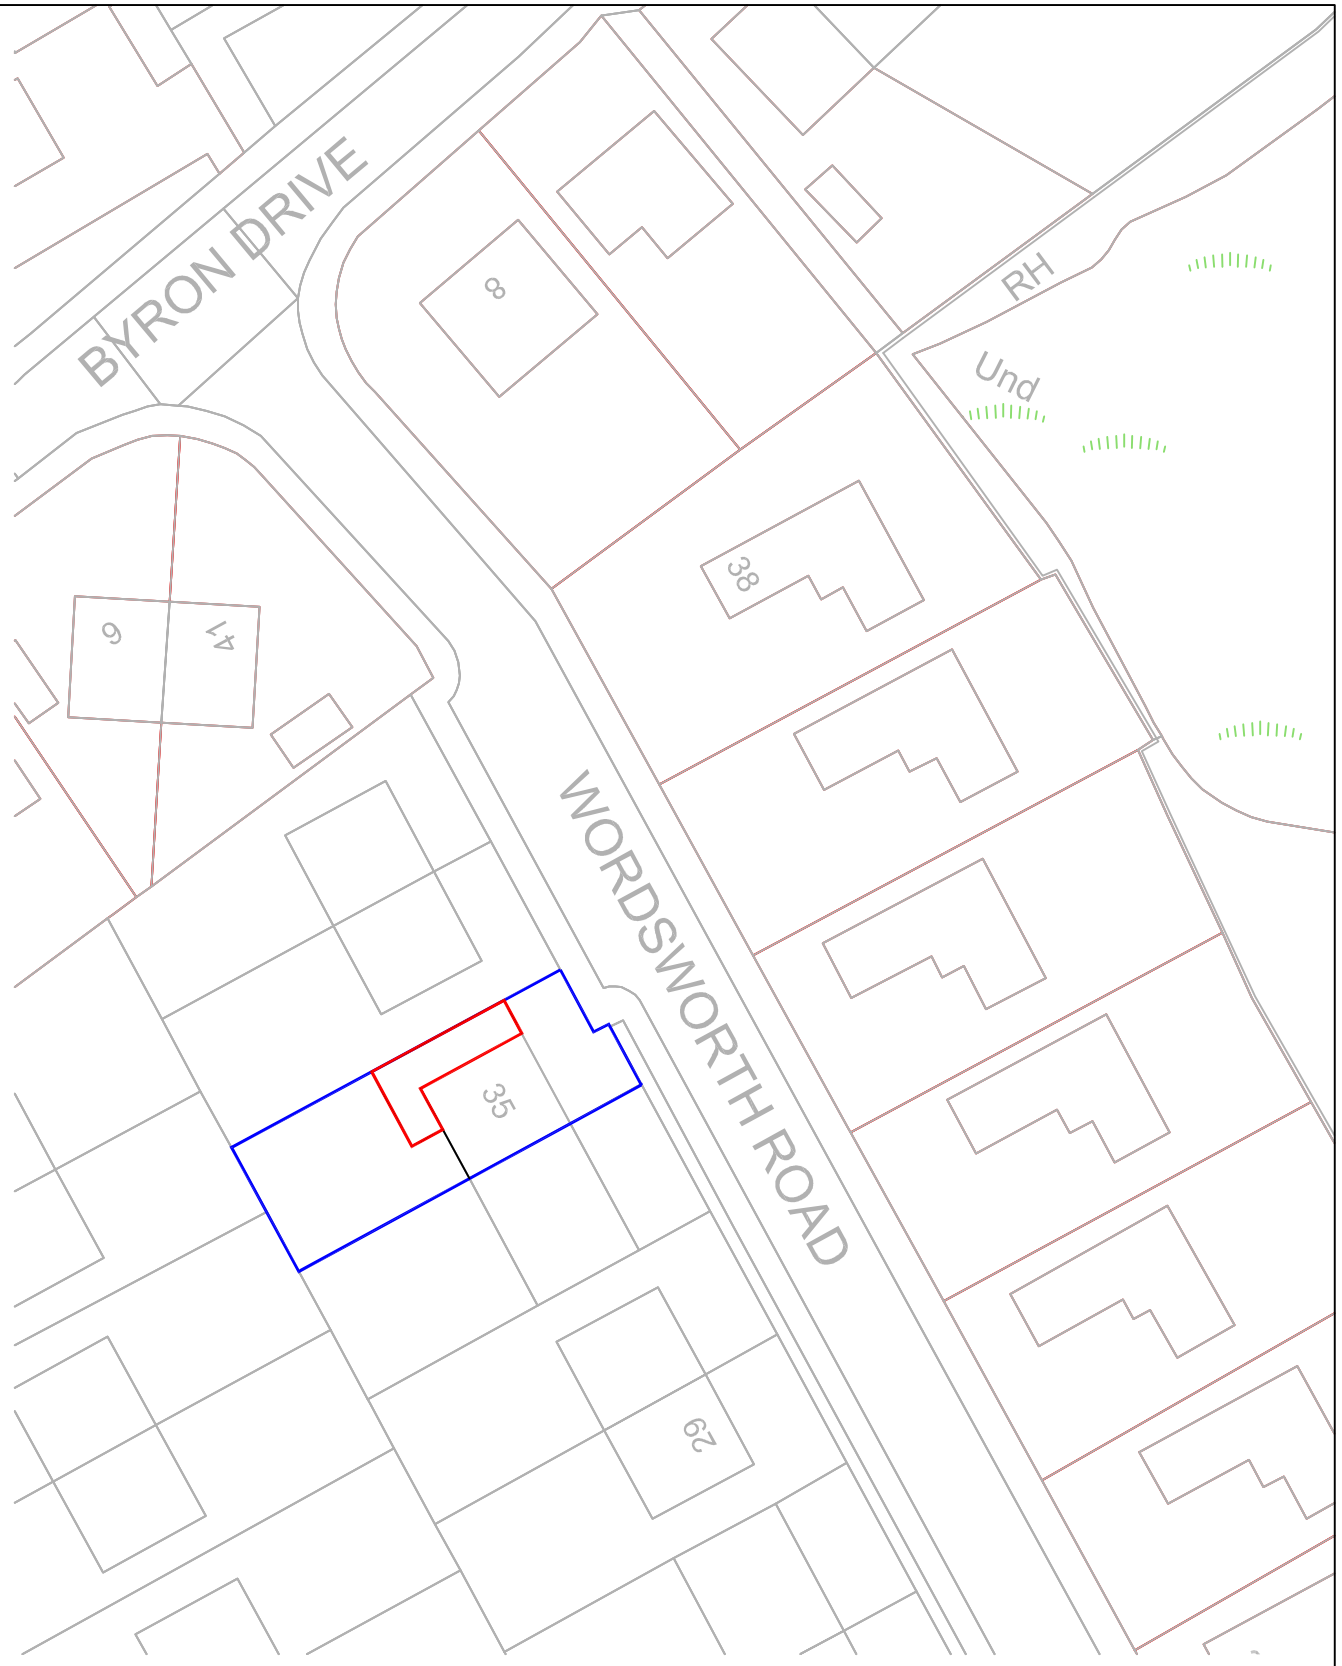

Revisions	A. A----	00-00-
This drawing is for planning permission only and is not a construction drawing.		
Drawing Title	LOCATION-BLOCK-PLAN	
Job No. - Dwg No.	LP/2013/10 . ——	
Client:	LEE PARSONS 35 WORDSWORTH ROAD MONK BRETTON BARNSLEY S71 2DF	
Scale.	1:1250 / 1:500	