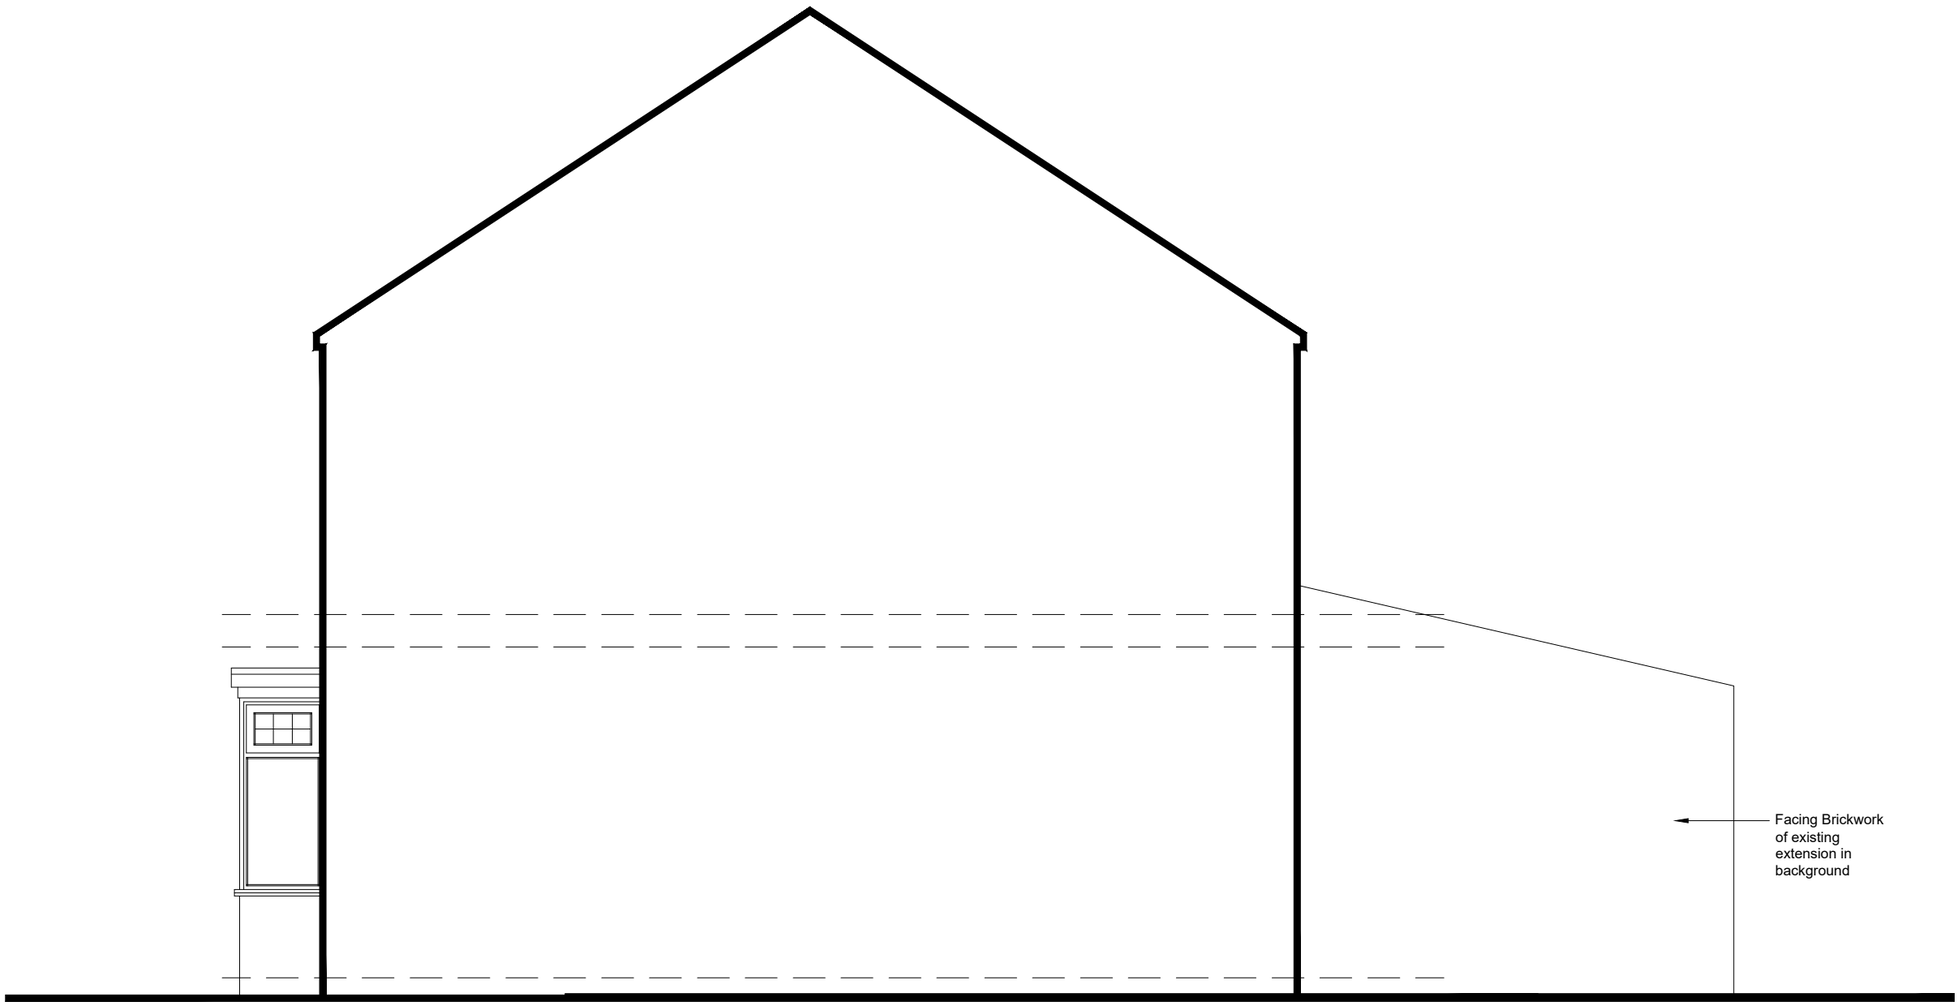

SIDE ELEVATION (NORTH FACING) AS EXISTING
CROSS SECTION THROUGH HOUSE SINCE IT IS SEMI DETACHED

PROPOSED EXTENSION

Mr Pete Blackburn
17 Cone Lane, Silkstone Common,
Barnsley, S75 4PU

Drawing Title
EXISTING NORTH FACING ELEVATION

Scale 1:50 @ A3		Date 25/05/2026	
Drawn by ARN			Revision
Drawing no. 2026-06-14			