

Notes
This drawing is copyright and must not be reproduced without permission
Do not scale this drawing

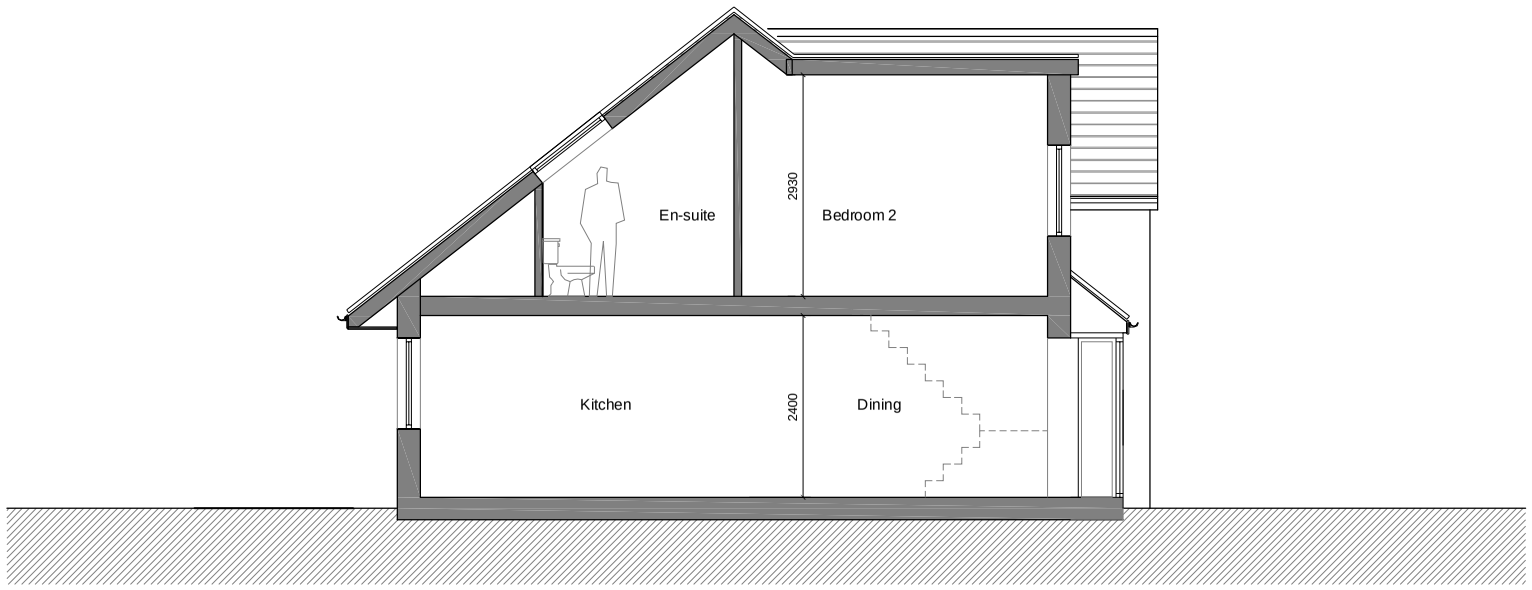

01 SECTION A-A
SCALE 1:100

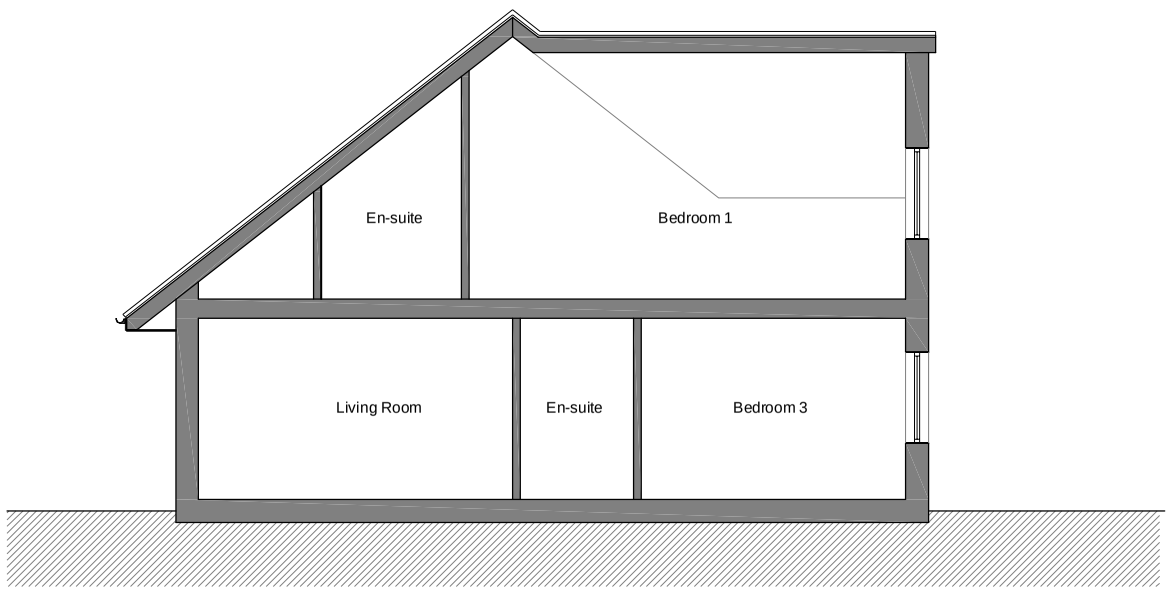

02 SECTION B-B
SCALE 1:100

Scale 1:100 0m 1 2 3 4 5

Rev Date Initial

COG Architecture
www.cogarchitecture.com
31 Harrogate Road / Chapel Allerton
Leeds / West Yorkshire / LS7 3PD

Client
Mr. P. Dawtry

Project
PROPOSED NEW BUNGALOW AND GARAGES
16 DALESWOOD AVENUE, BARNSLEY

Drawing
Proposed Sections

Drawing number
155- PL-005

Scale 1:100@A3 Drawn MJ
Date 24.04.14 Checked