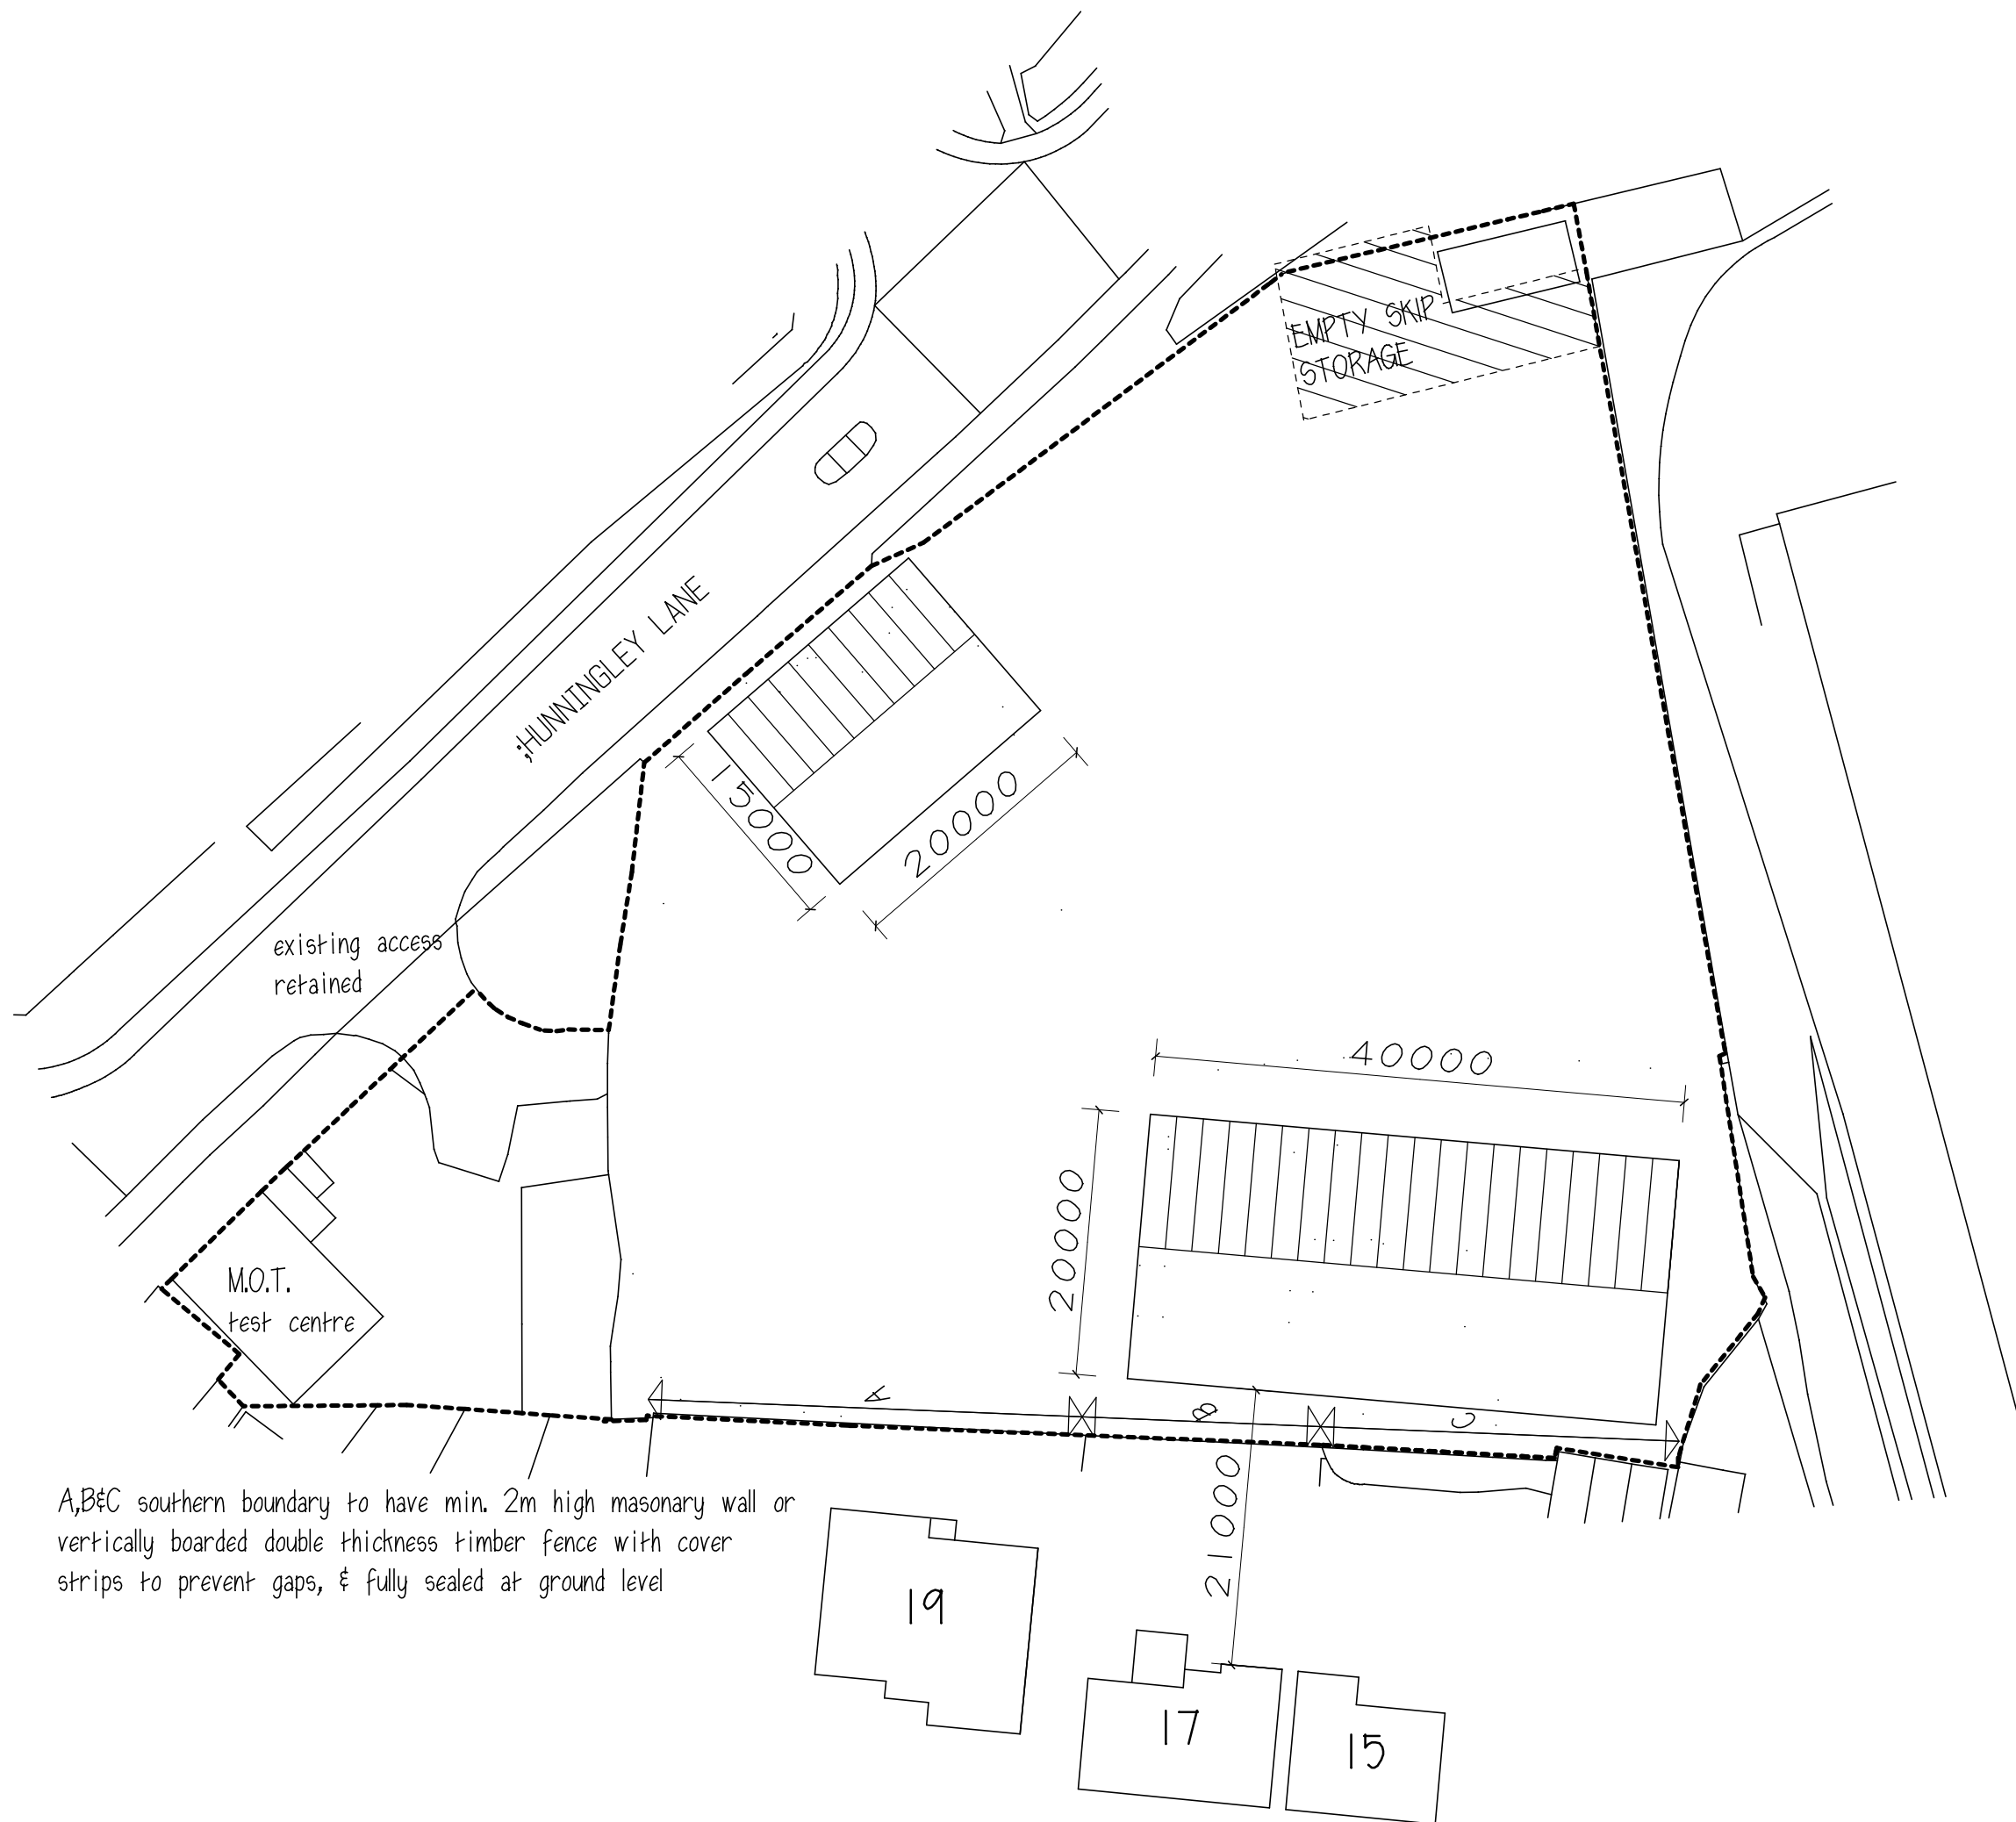


C SOAR & SONS (UK) LTD

PROPOSED DEVELOPMENT
ALBION WORKS

OFF HUNTINGLEY LANE
STAIRFOOT S70 3DY

SITE PLAN

1:500@A3 AUG19 Rev J

Peter Thompson

"Linwood"
Barnsley Road
Dodworth

Barnsley S75 3JR t&f. 01226 201391
m. 07973251730
e-mail peter-thompson@hotmail.co.uk

