

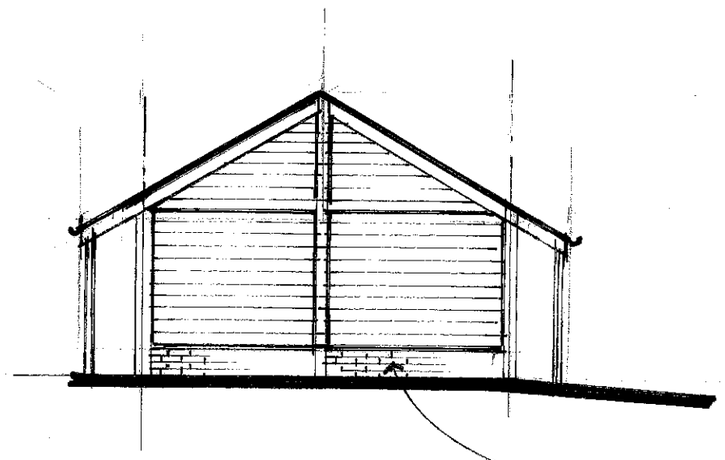


Elevation On B
Opposite side handed

Brick dwarf wall

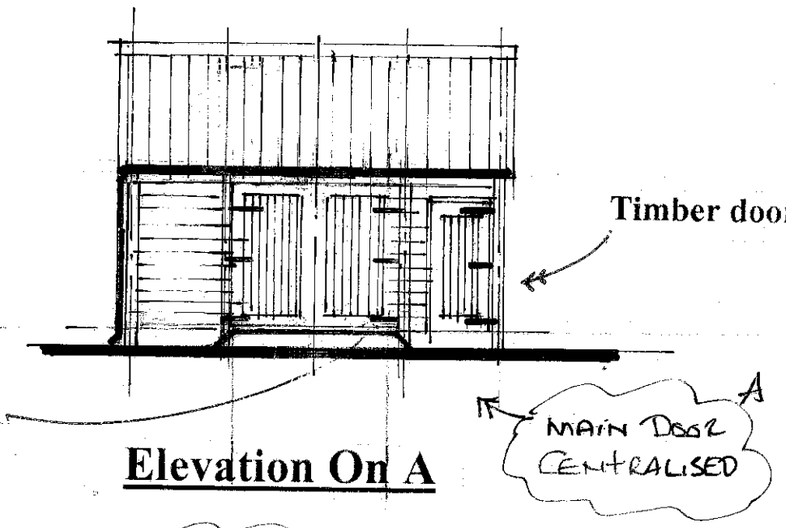

Elevation On A

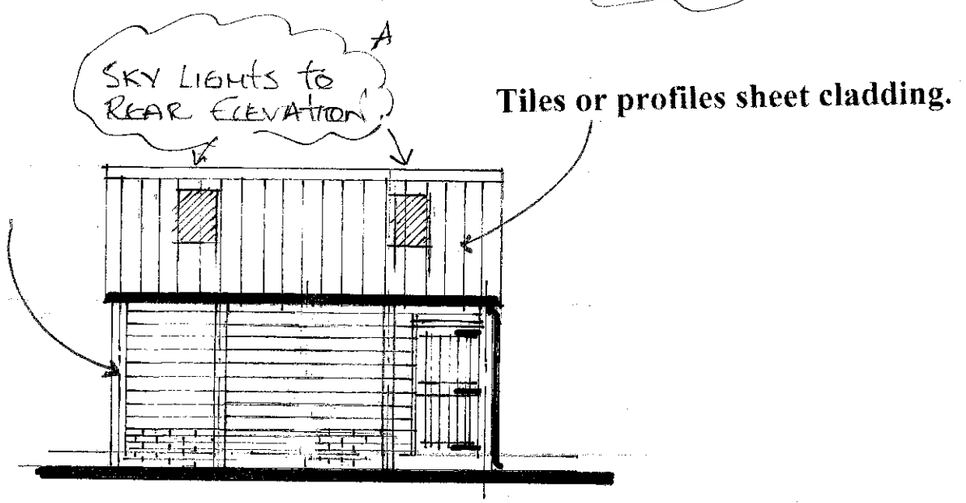


Elevation On C

REV A
AS NOTED. 16.8.17.

Proposed Elevations.

1:100

SC/03

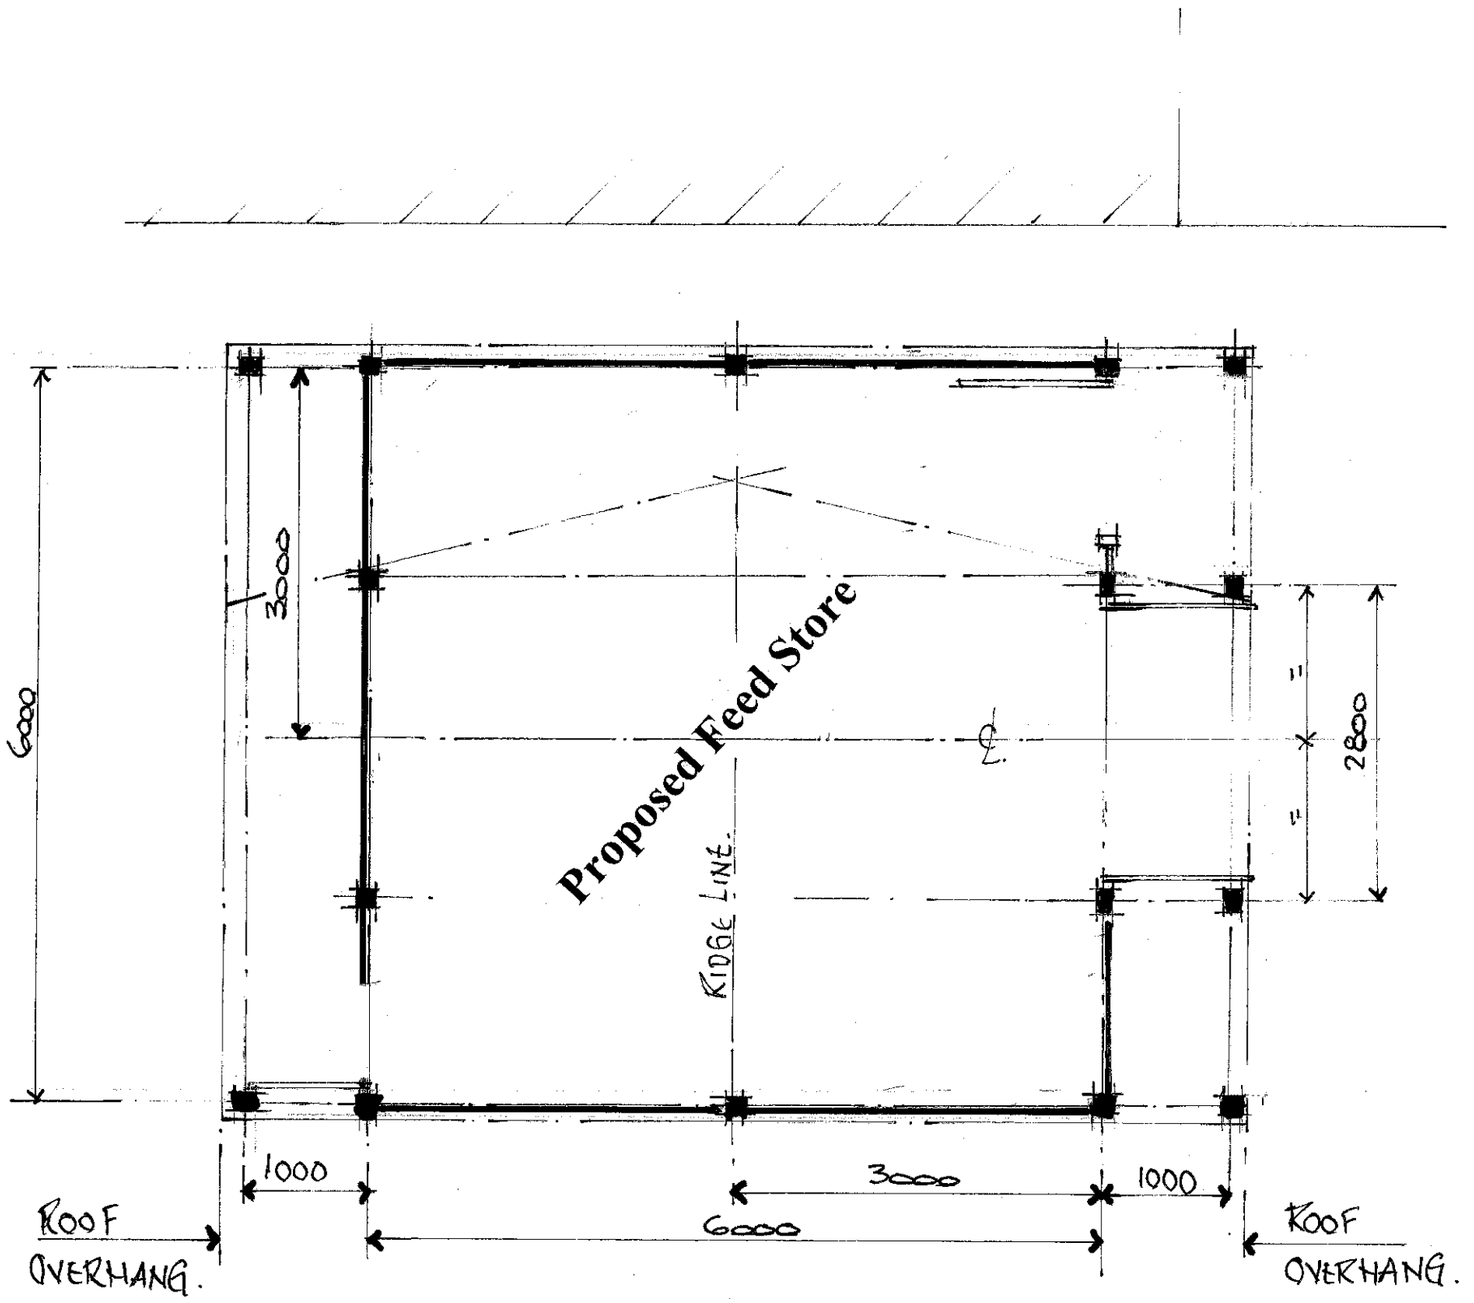

Floor Plan

1:50

16.8.17.

REV A.
MAIN DOOR POSITION MOVED CENTRALLY.
SC/04.