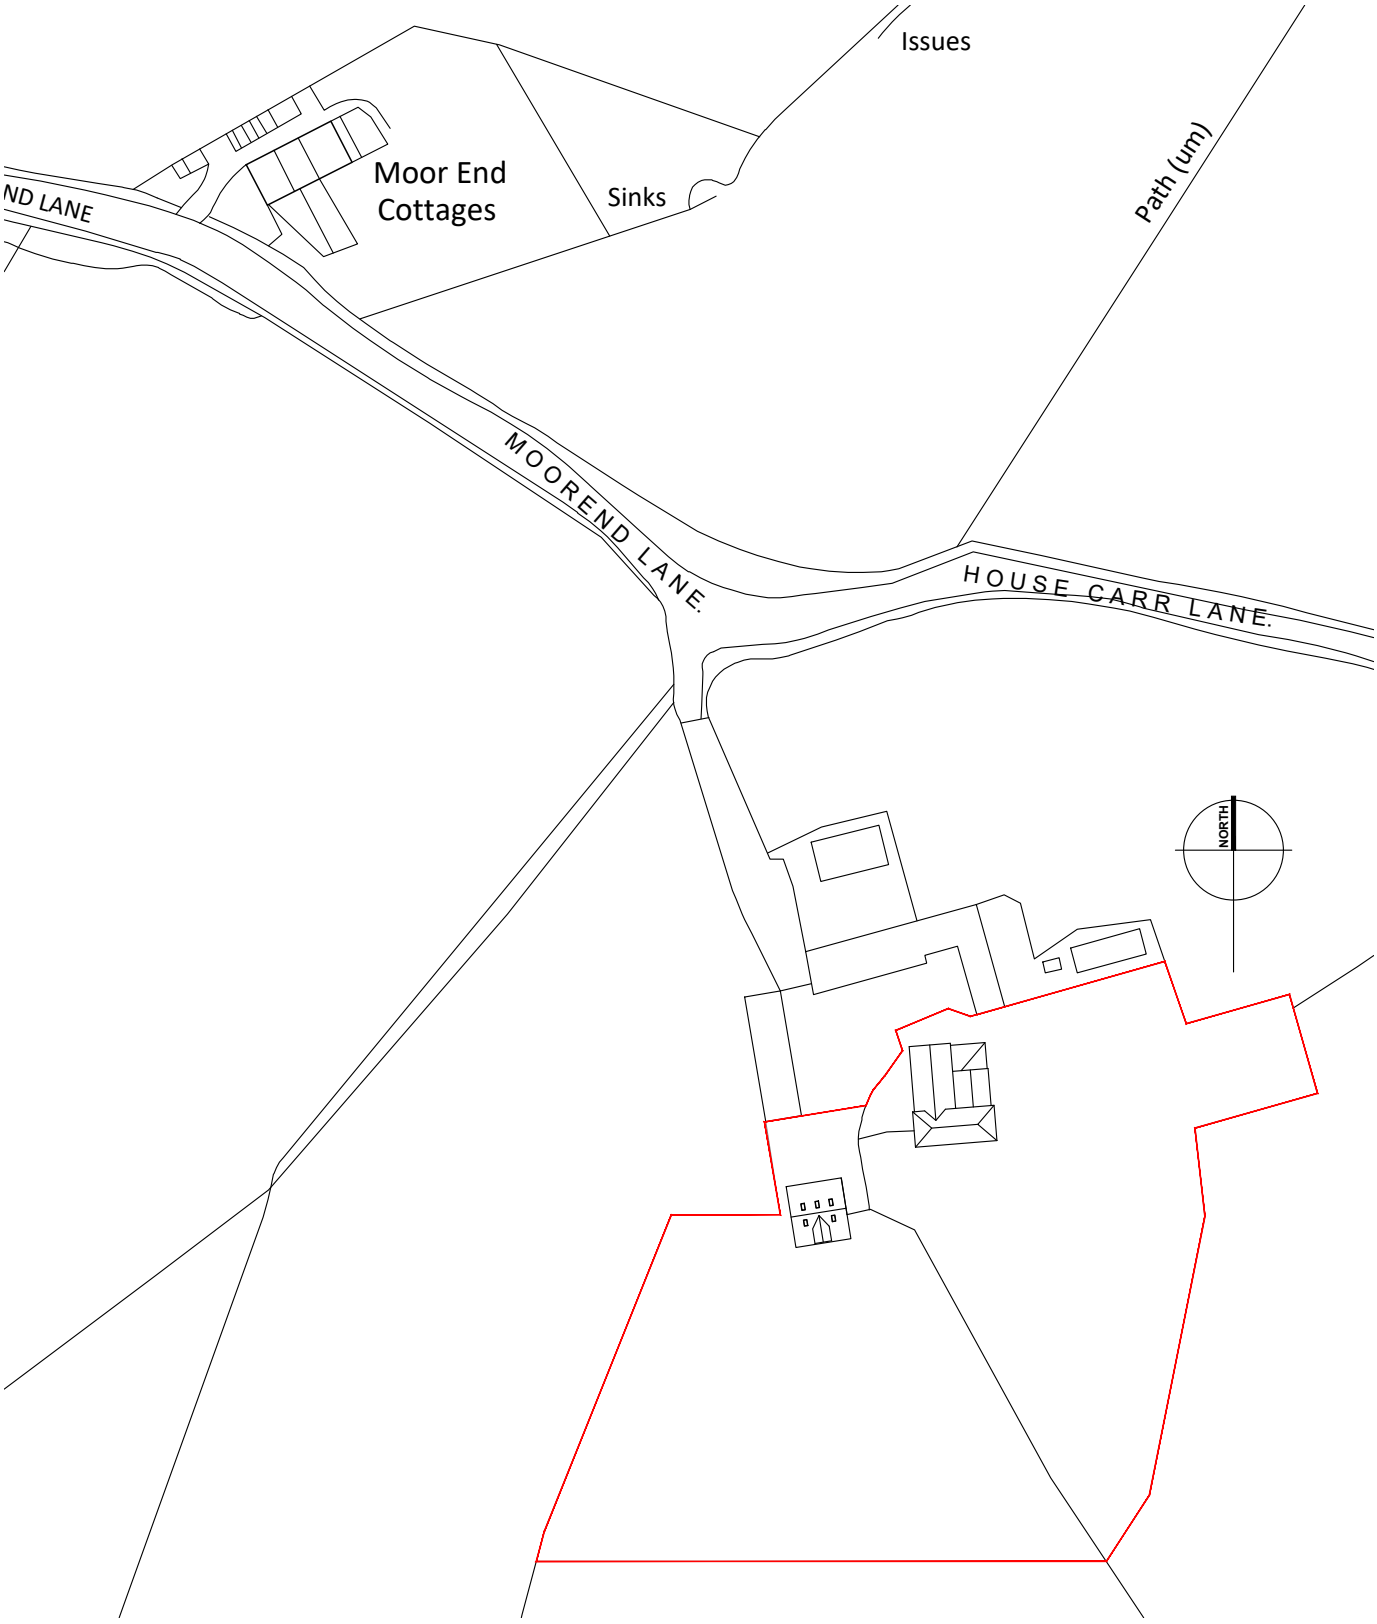


Rev	Details	Date	By	Chk

Location Plan

Silkstone Common
BARNSLEY, S75 4RA

HIVE

1:1250

25m 0 25m 50m 75m 100m 125m

Dwg No: H51-SC-000 Drawn: JB
Date: Aug 2020 Check: H51
Scale: 1:1250 @ A4

Copyright©AI