Drawing No.	Rev No.
MLF001 -003	

Scale 1:100

0 1 2 3 4 5 10 15

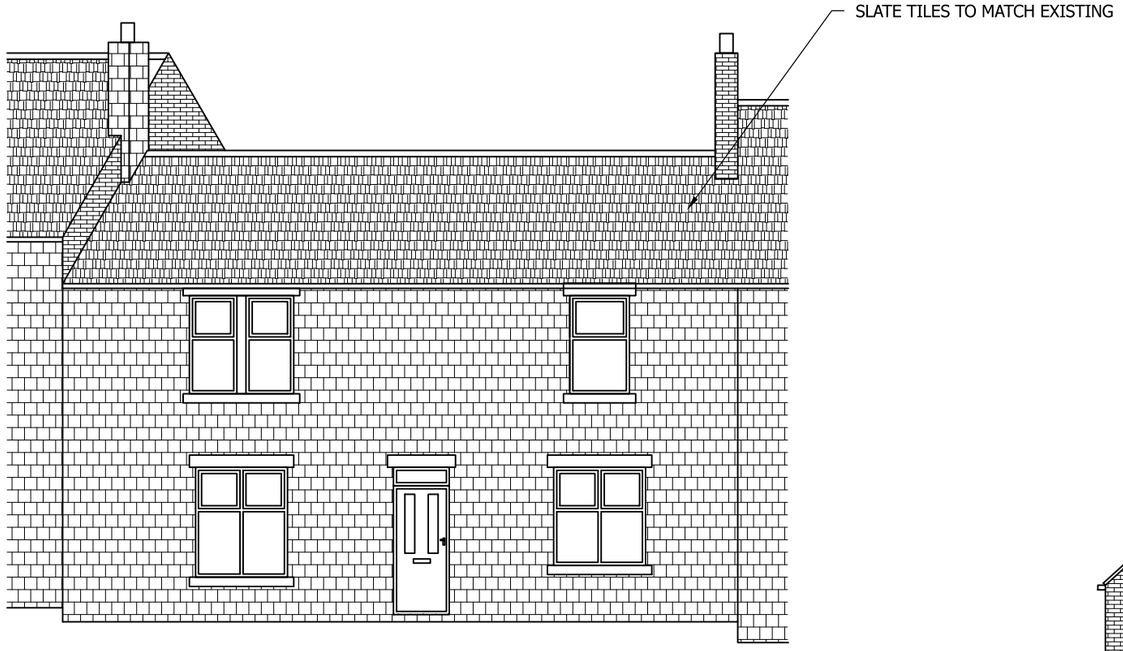

PROPOSED FRONT ELEVATION
SCALE 1:100 AT A3



PROPOSED REAR ELEVATION
SCALE 1:100 AT A3

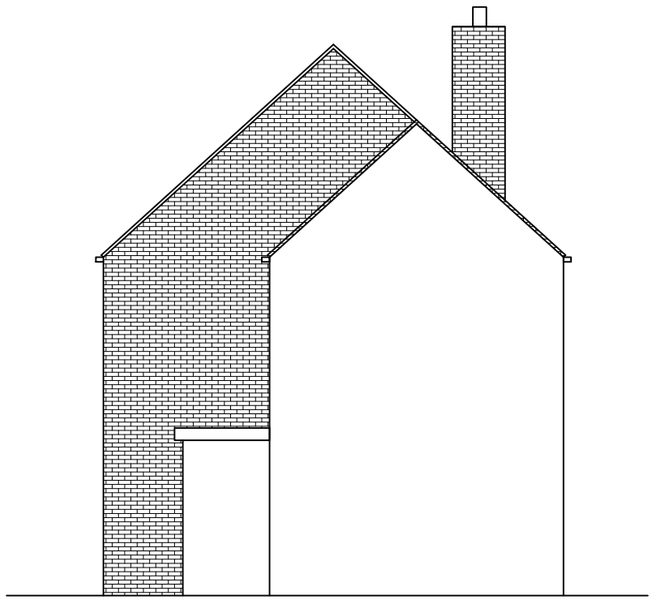

PROPOSED END ELEVATION
SCALE 1:100 AT A3

DO NOT SCALE: Contractor to check all dimensions and report any omissions or errors

NOTES

Rev	Description	By	Chk	App	Date

JRB DESIGNS Ltd
1 Saville Road
Cudworth
Barnsley
S72 8LT
Tel: 01226 383542
Fax: 01226 380078
Mob: 07970 541192
Email: john@jrbdesigns.co.uk

This drawing is copyright. © jrbdesigns Ltd.

Client
MRS. L FELLOWS

Drawing Title
PROPOSED ELEVATIONS

Address
51 WELBECK STREET
BARNSLEY
S75 2BZ

Project Title:
PROPOSED NEW PITCHED ROOF

Purpose of Issue:
PLANNING

Drawing Status
FIRST ISSUE

Scale at A3	Drawn By	Date	
AS SHOWN	JRB	06/10/2022	
Checked By	Date	Approved By	Date
	06/10/2022		06/10/2022
Project No.	Drawing No.		Revision
MLF001	003		-

APPROVAL [X] INFORMATION [ ] TENDER [ ] CONTRACT [ ] CONSTRUCTION [ ]