

Existing fence and boundary line

SOUTH FACING ELEVATION (BUNGALOW ONLY)

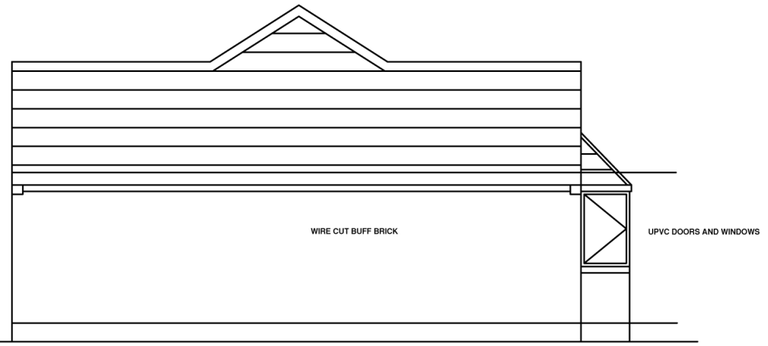


Existing fence and boundary line

SOUTH FACING ELEVATION (BUNGALOW & GARAGE)

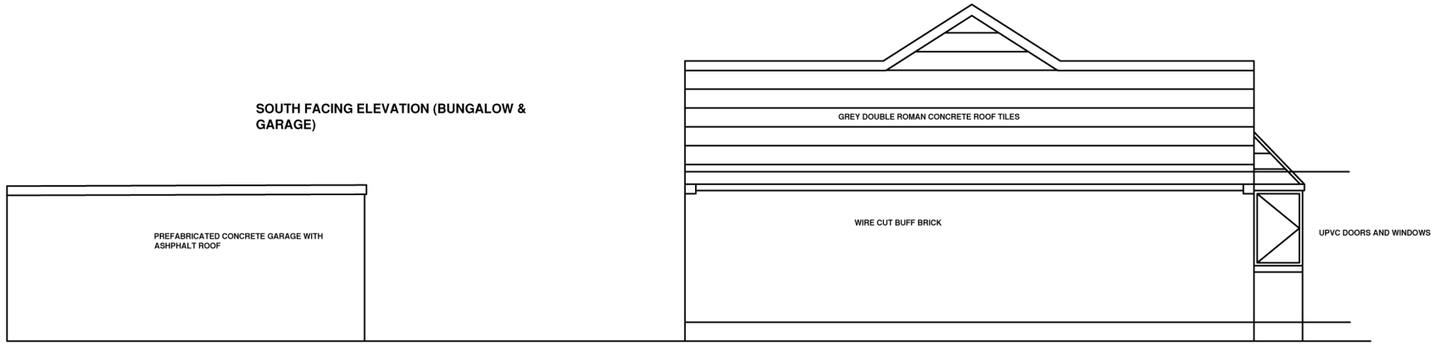

Existing fence and boundary line

SOUTH FACING ELEVATION (VIEW FROM NEIGHBOURS PROPERTY)

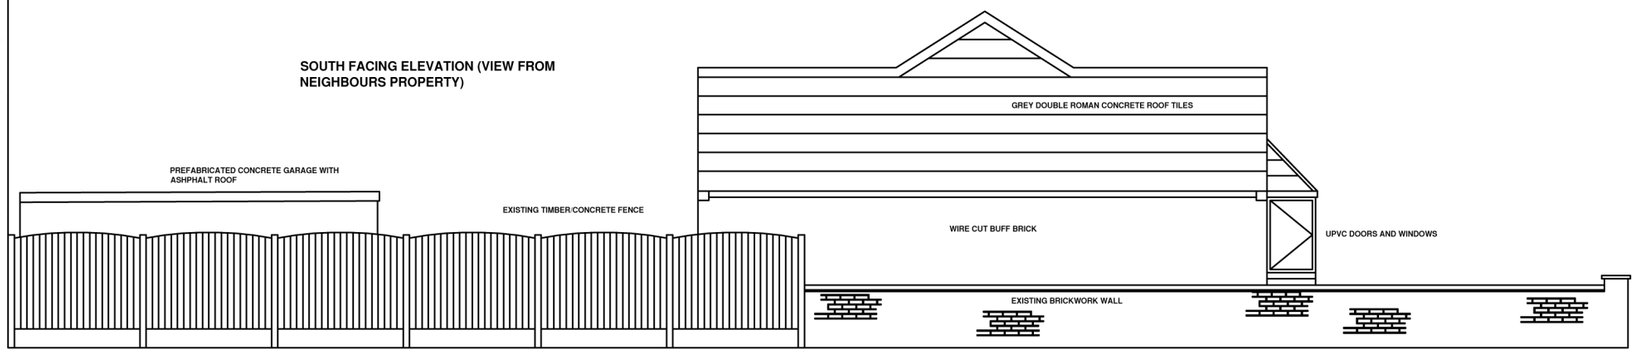

Rev	Date	
*	*	* *

Project

72 Pontefract Road
Broomhill
Barnsley

Drawing

EXISTING SOUTH FACING ELEVATION

Date	Scale	Drawn by
	1:100	

Dwg. No.	Rev
BH 006	