


disable rear extension

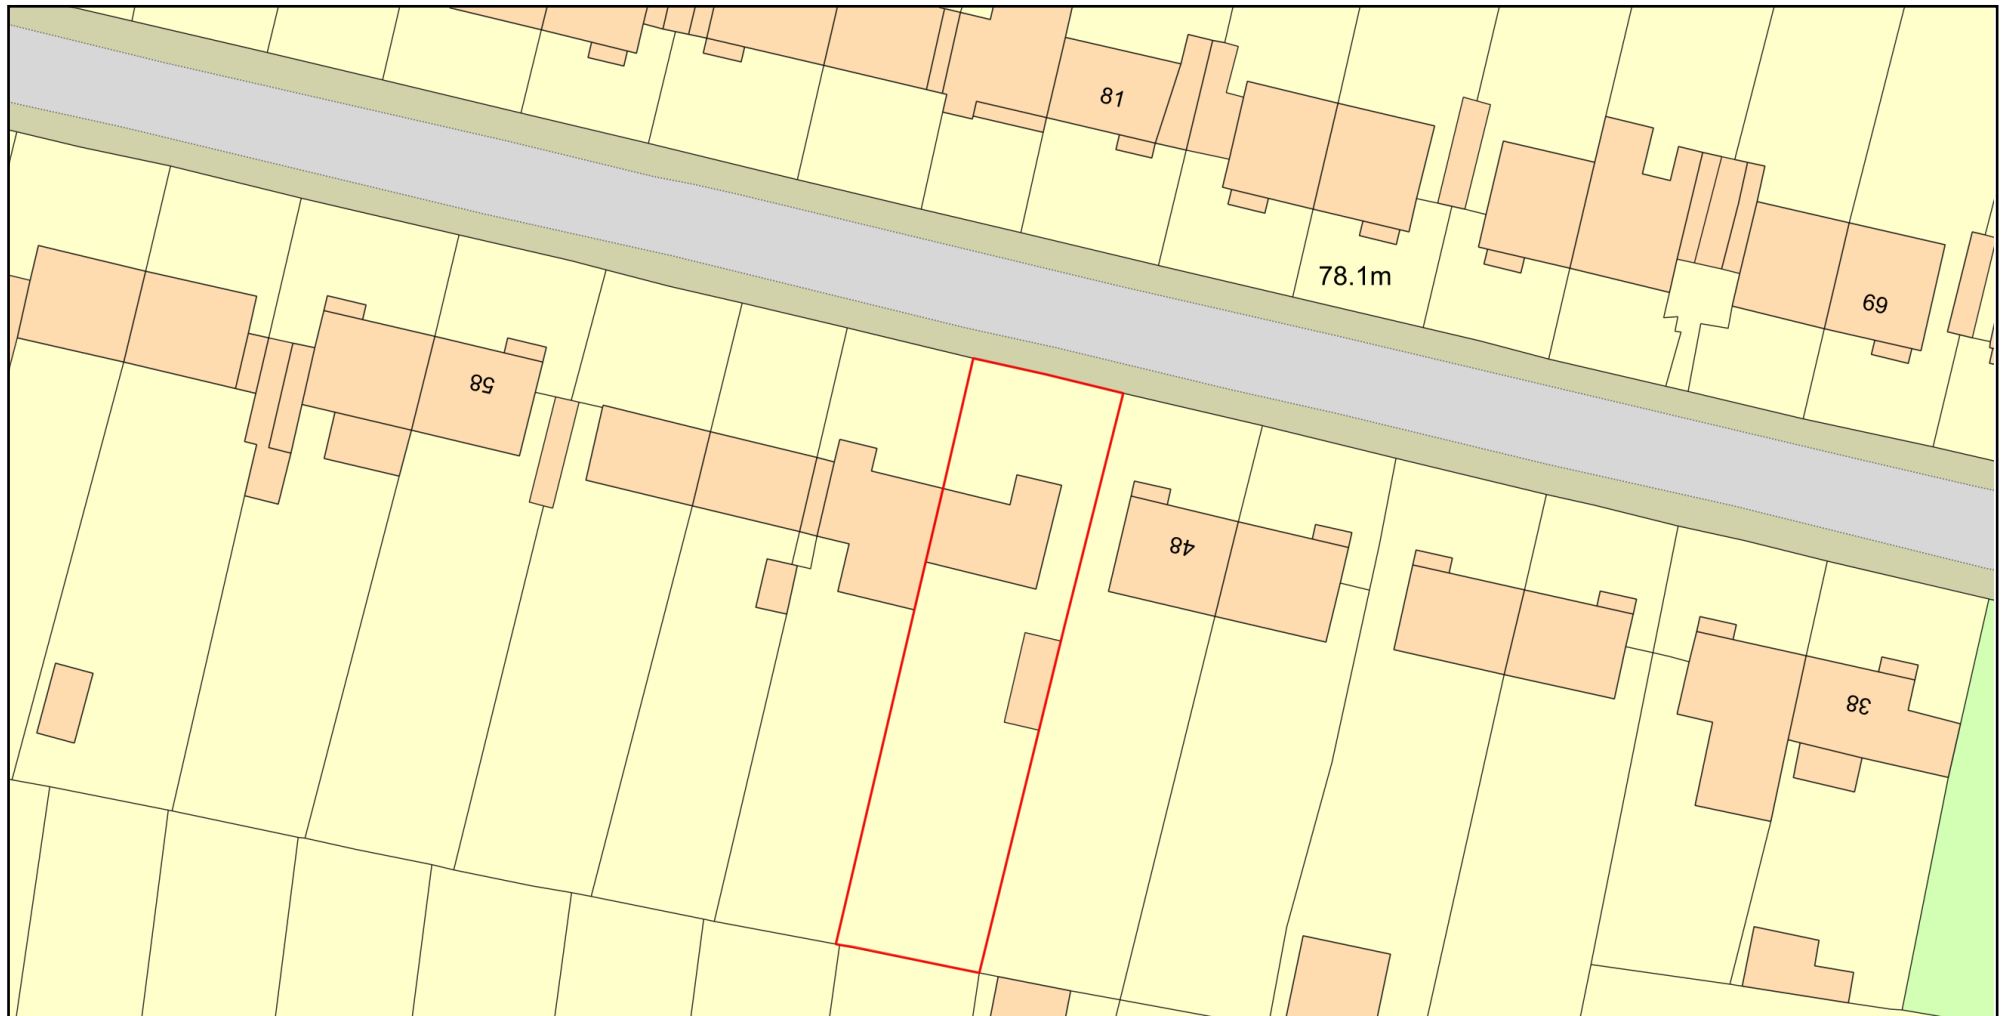

0 20
Metres



Plan Produced for: Gail Dawn Parry

Date Produced: 11 Mar 2022

Plan Reference Number: TQRQM22070124539175

Scale: 1:500 @ A4

© Crown copyright and database rights 2021 OS 100042766