


SITE LOCATION PLAN
AREA 4 HA
SCALE 1:1250 on A4
CENTRE COORDINATES: 436040, 407571



Supplied by Streetwise Maps Ltd
www.streetwise.net
Licence No: 100047474
03/04/2014 18:22:20

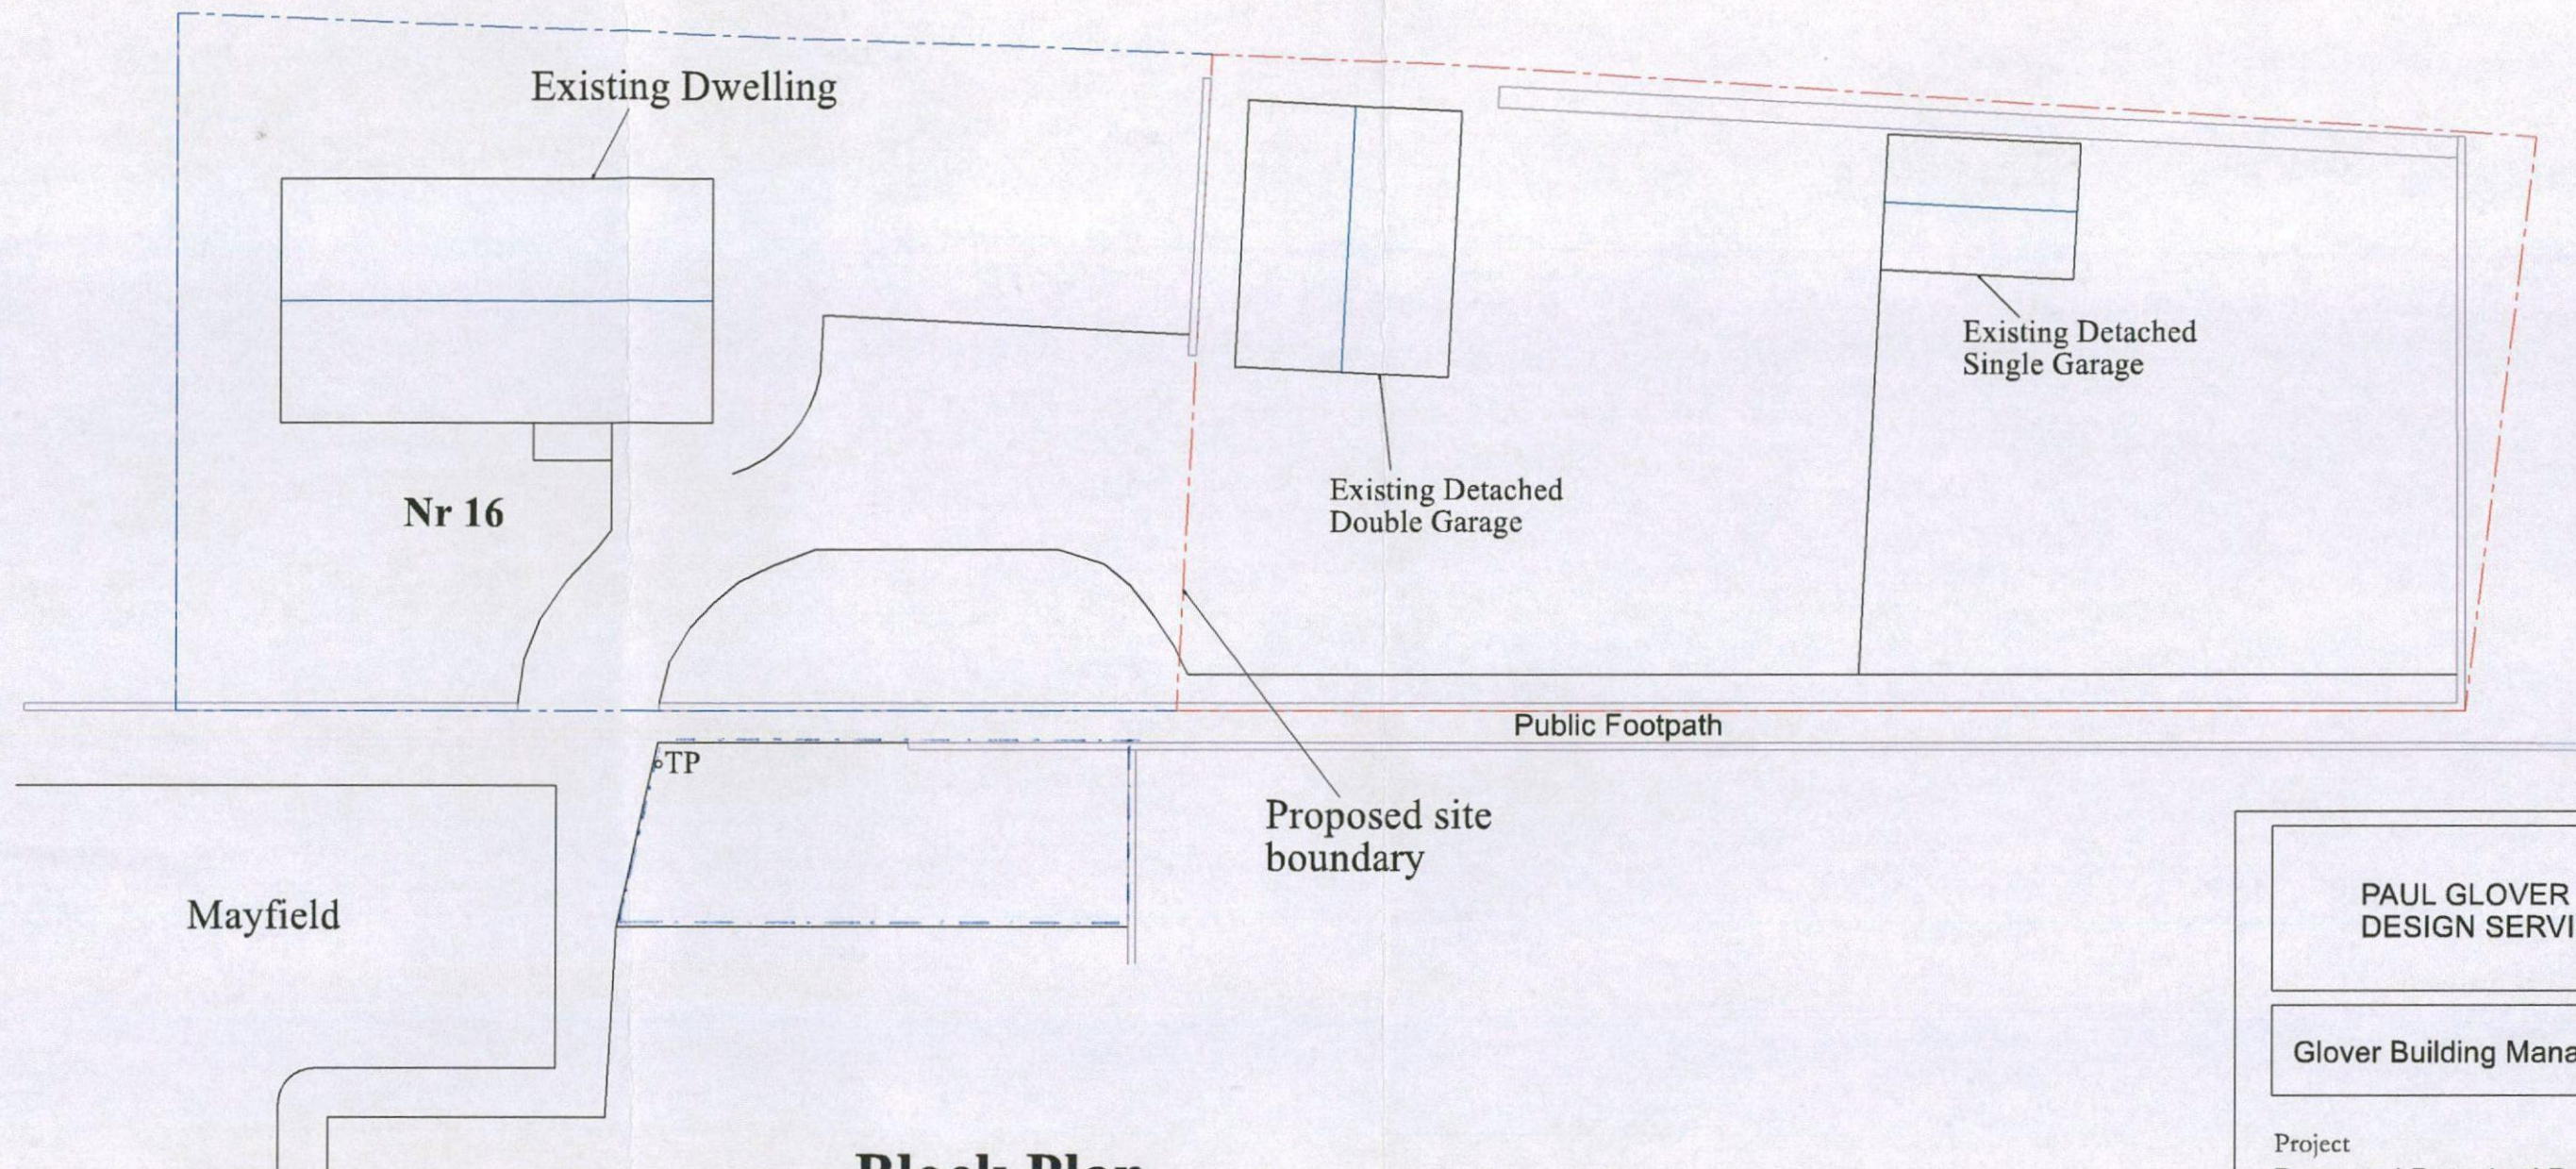

Block Plan
Scale 1:200

Boundary shown in red indicates extent of site for which residential Outline Planning Permission is being sought
The site would be accessed by a shared private drive in the same position as the current access to Nr 16

PAUL GLOVER
DESIGN SERVICES

Glover Building Management

Project
Proposed Detached Dwelling
16 Mayfield
Monk Bretton
Barnsley S71 2DB
Drawing Title-Block Plan

Client
Mr S Jones
Drawing No.
PG 148

Date
April 2014
Drawn by
P Glover

Scale
1:200
Checked by

Page Size - A3

4000mm

6 Beaulieu Close, Mappiwell, Barnsley
Tel 01226 387491 Mob 07730258347
Email paulglover555@btinternet.com