




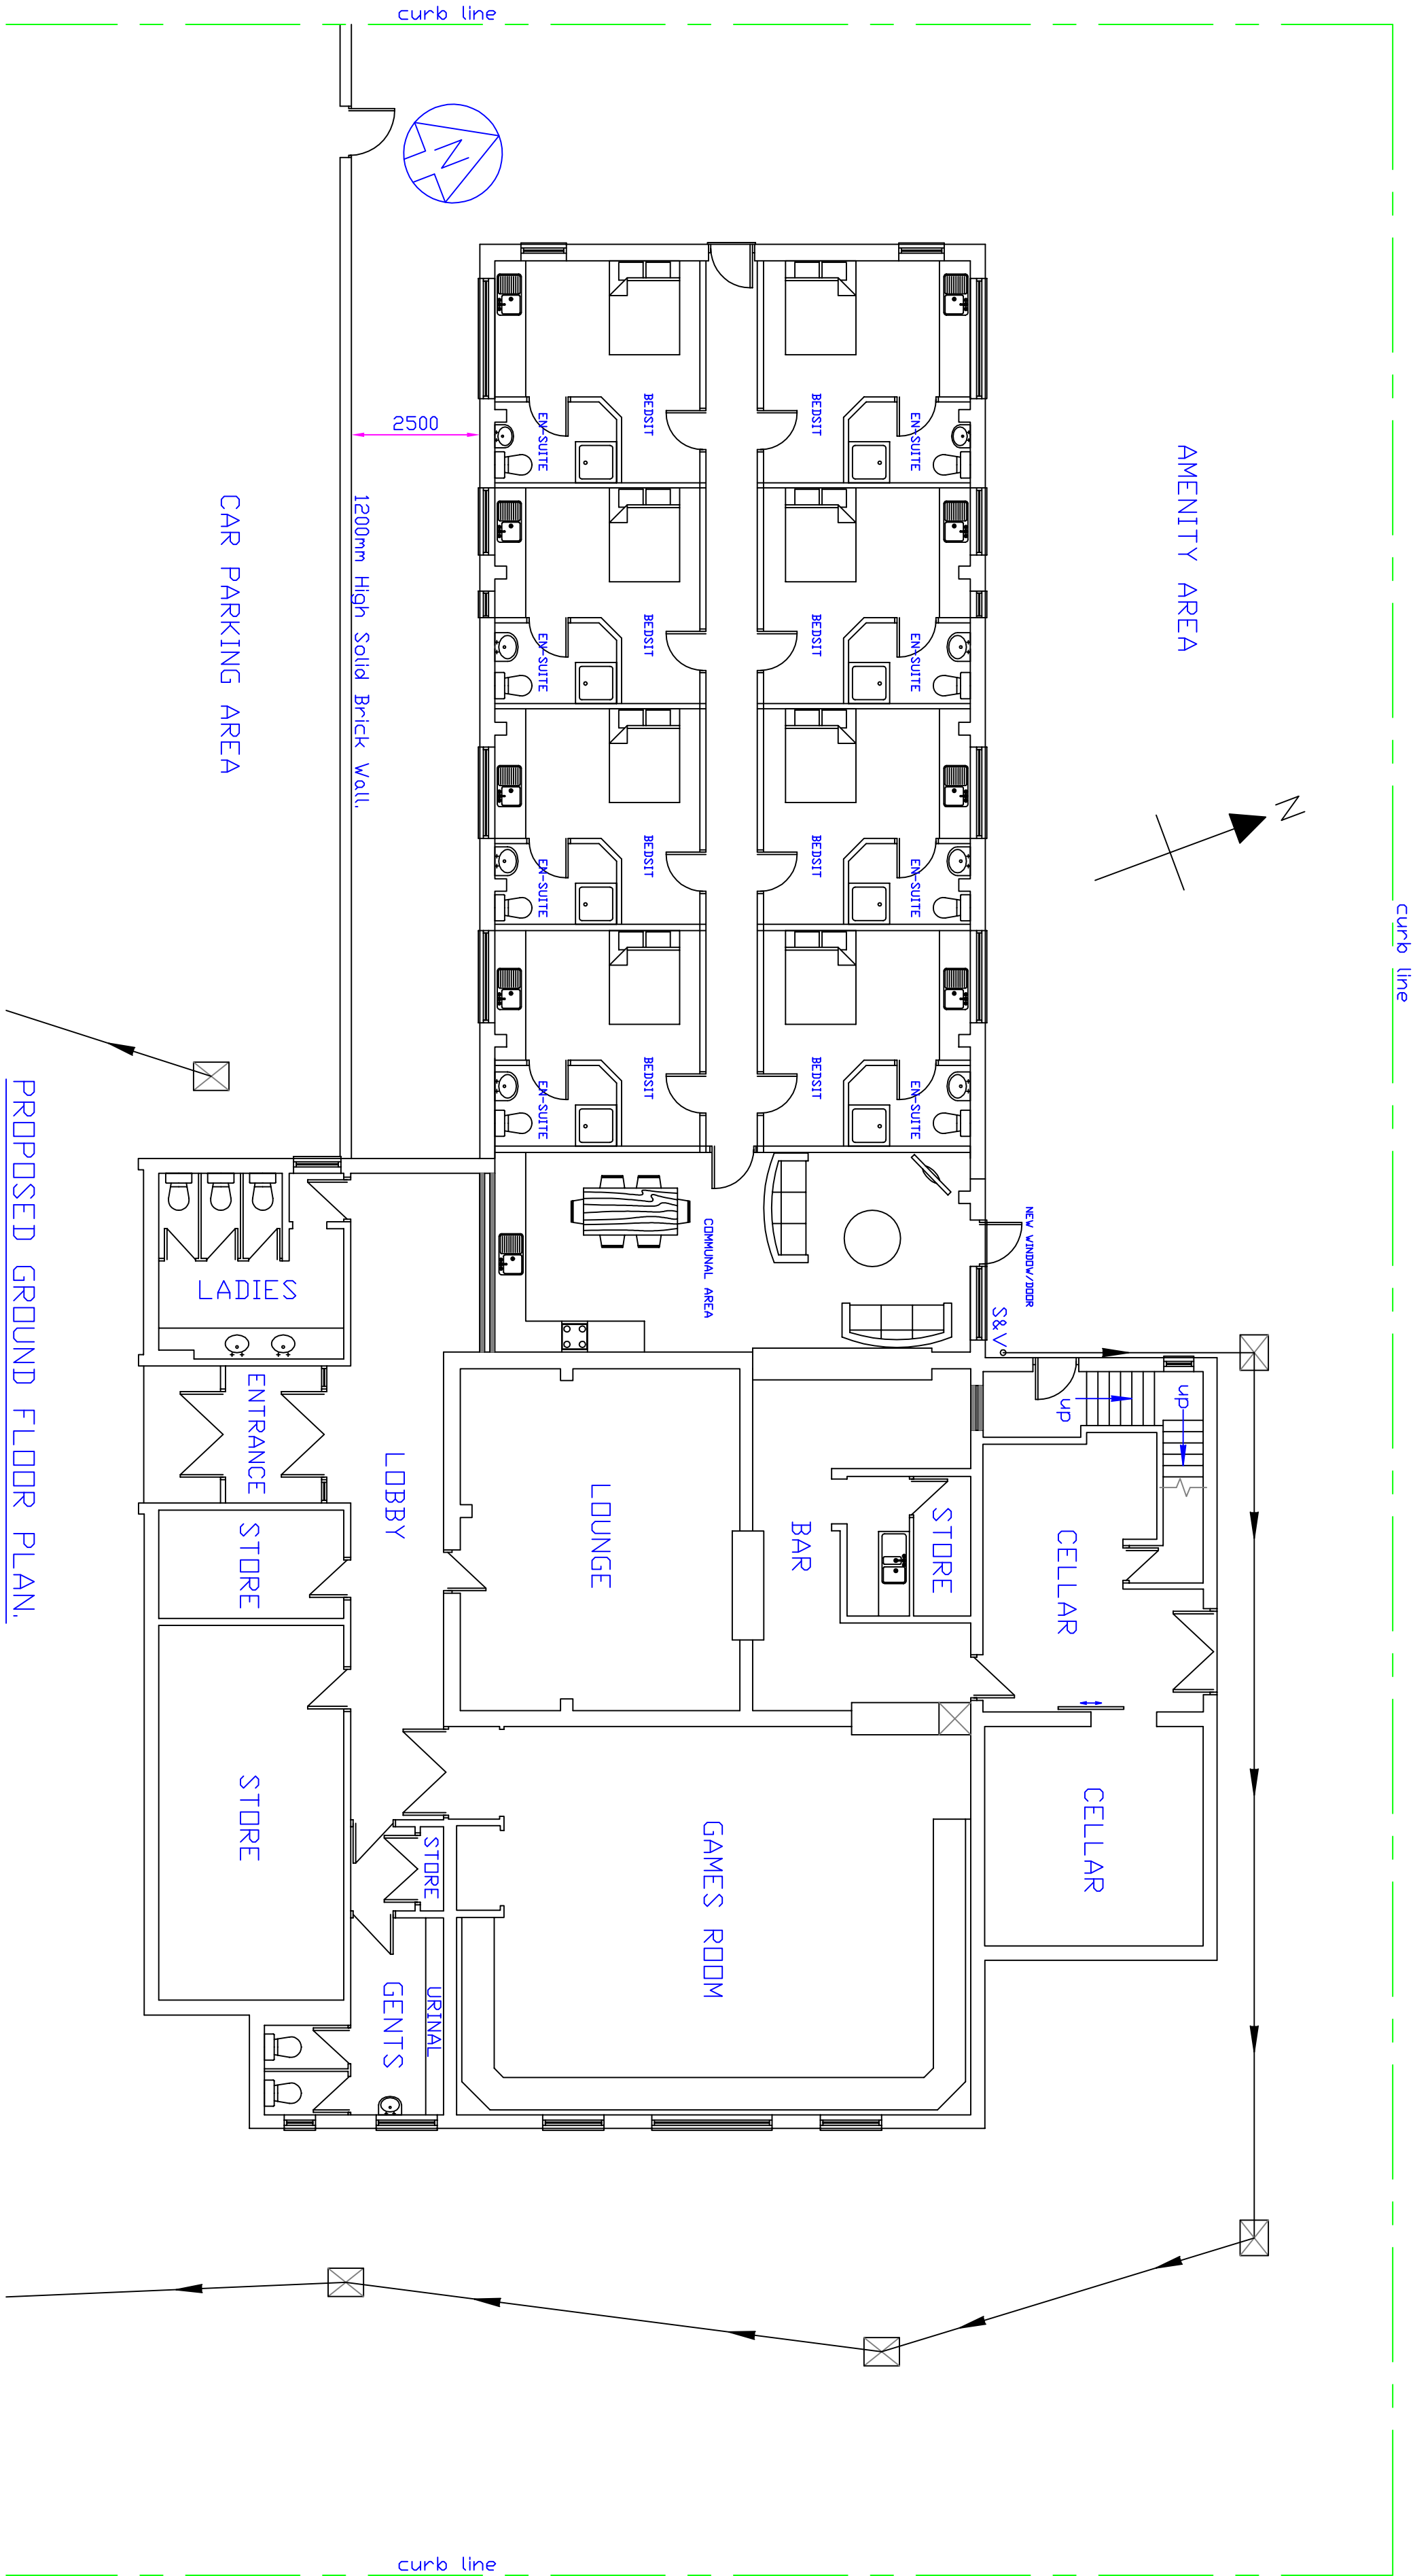


PROPOSED GROUND FLOOR PLAN.

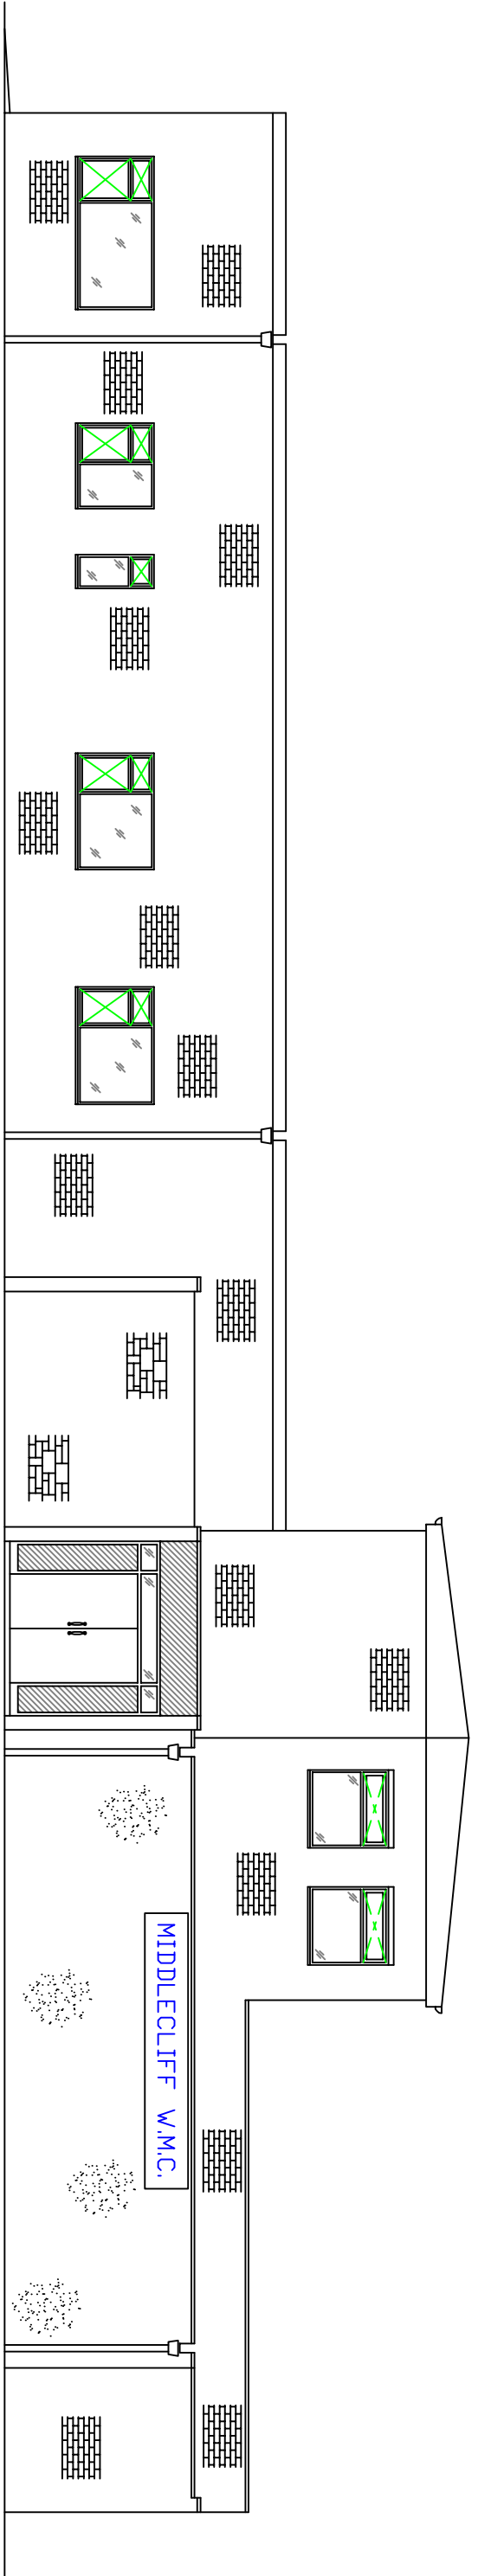


PROPOSED FRONT ELEVATION.
SOUTH FACING.

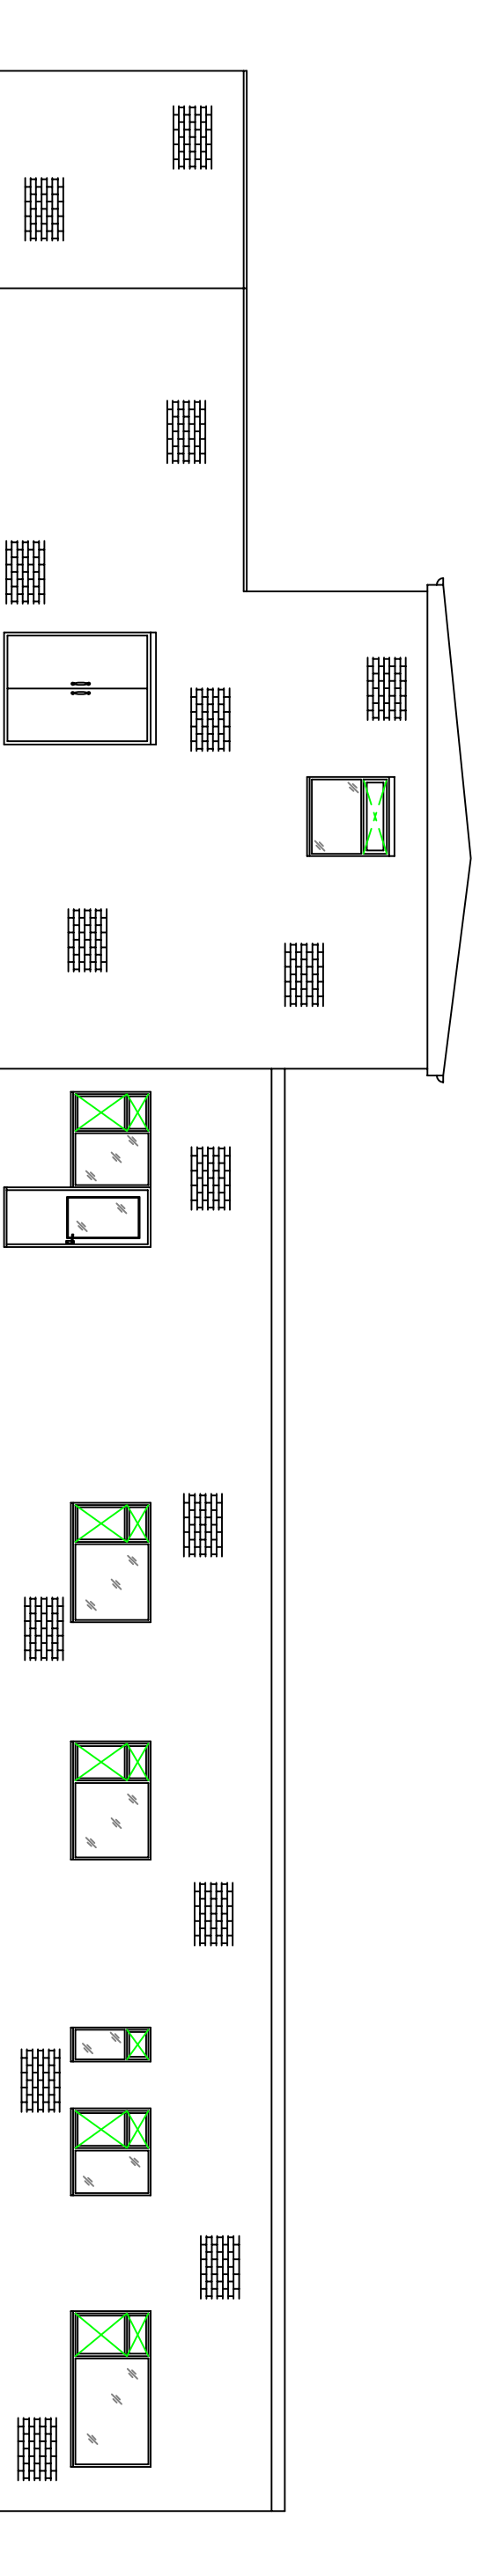

PROPOSED REAR ELEVATION.
NORTH FACING.

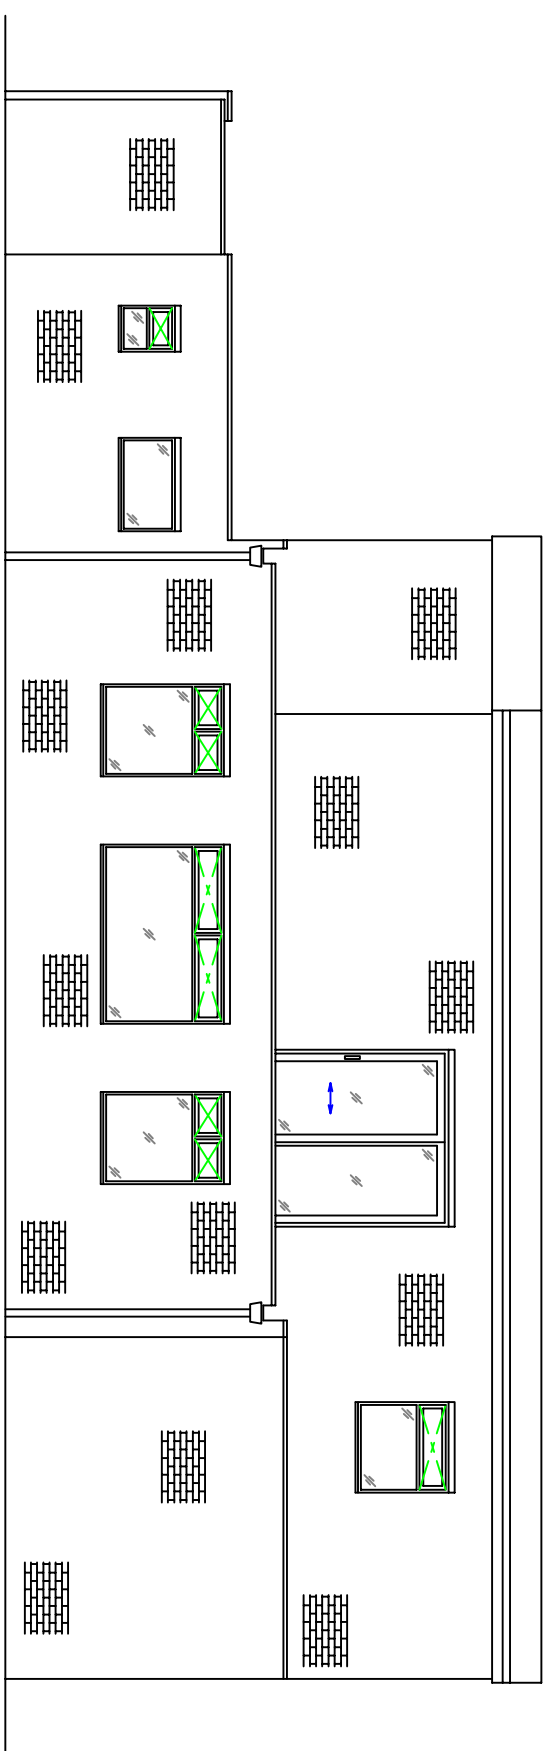

PROPOSED SIDE ELEVATION.
EAST FACING.

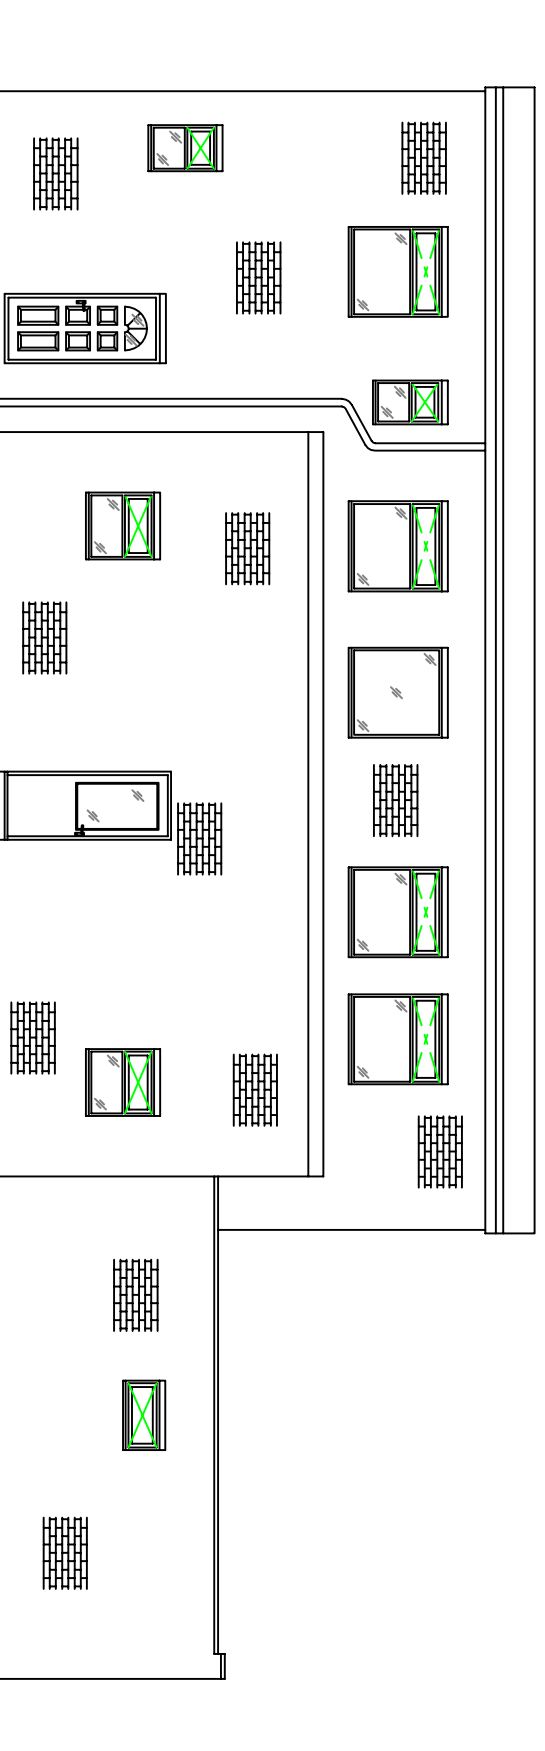

PROPOSED SIDE ELEVATION.
WEST FACING.