


ELEVATION TO STATION ROAD

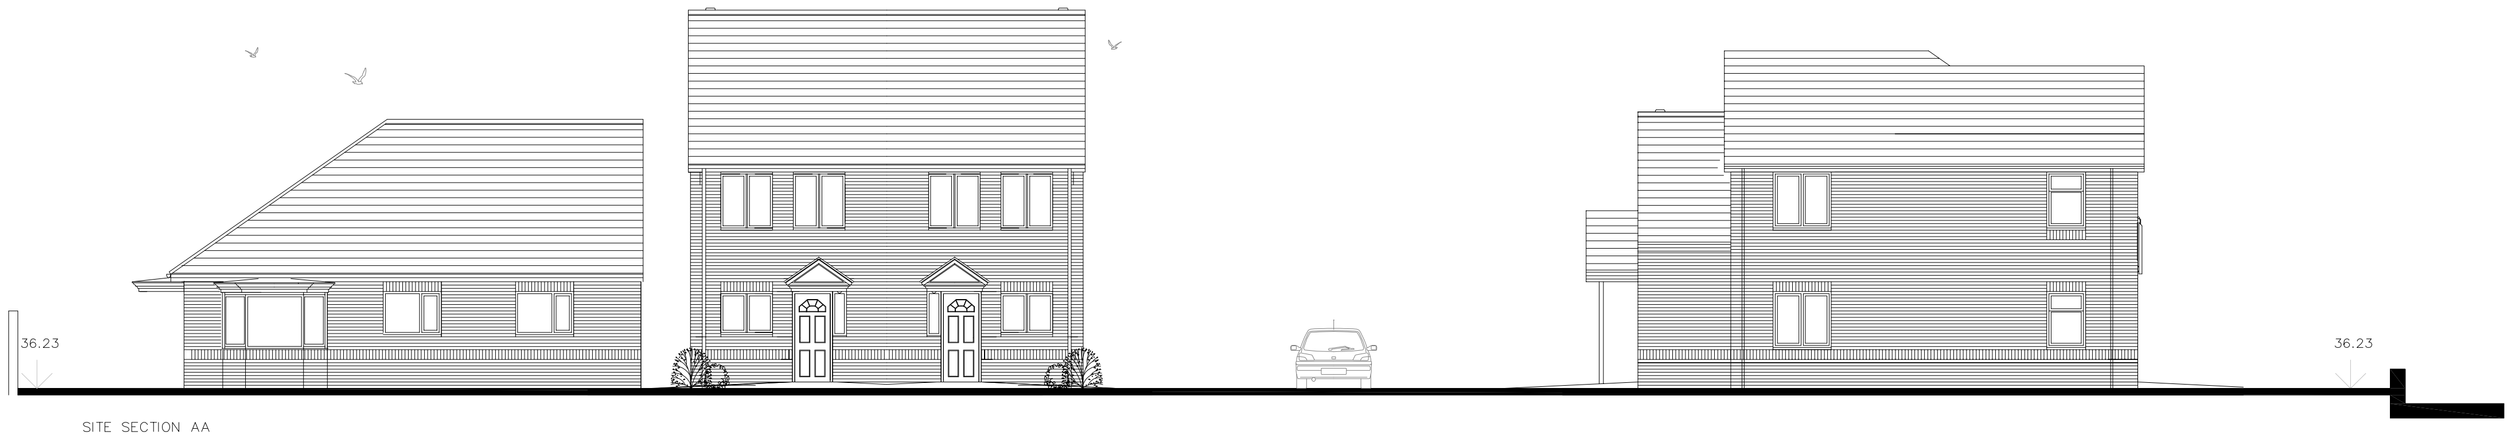

SITE SECTION AA



SITE SECTION BB

NATIONAL HOME ENERGY RATING SCHEME

REGISTERED MEMBER

Reproduced from the FastMAP GIS v4.43

Ordnance Survey 1/1250 mapping with the permission of the Controller of Her Majesty's Stationery Office
© CROWN COPYRIGHT
Unauthorised reproduction infringes Crown Copyright and may lead to prosecution or Civil Proceedings

Property & Procurement
B.M.B.C.
Springfield House, Barnsley S70 6HH

Date ------

LICENSE No. 100022264 (2006)

REV C: ELEVATION TO FURLONG ROAD OMITTED 29 MARCH 2010

BARNSLEY
Metropolitan Borough Council

Property & Procurement
Jeremy Sykes
Head of Asset Management
Springfield House, Springfield St
Barnsley S70 6HH
Tel. 01226 770770
Fax. 01226 774399

PROJECT
LACEWOOD HOUSING PROJECT

DRAWING
SITE SECTIONS AA & BB AND ELEVATION TO STATION ROAD

Drawn	Checked	Revision
CAL	*	C

Scale	Date
1:100	DEC 09

Project Code	Drawing No.
HSG 4031A	PL _ 05