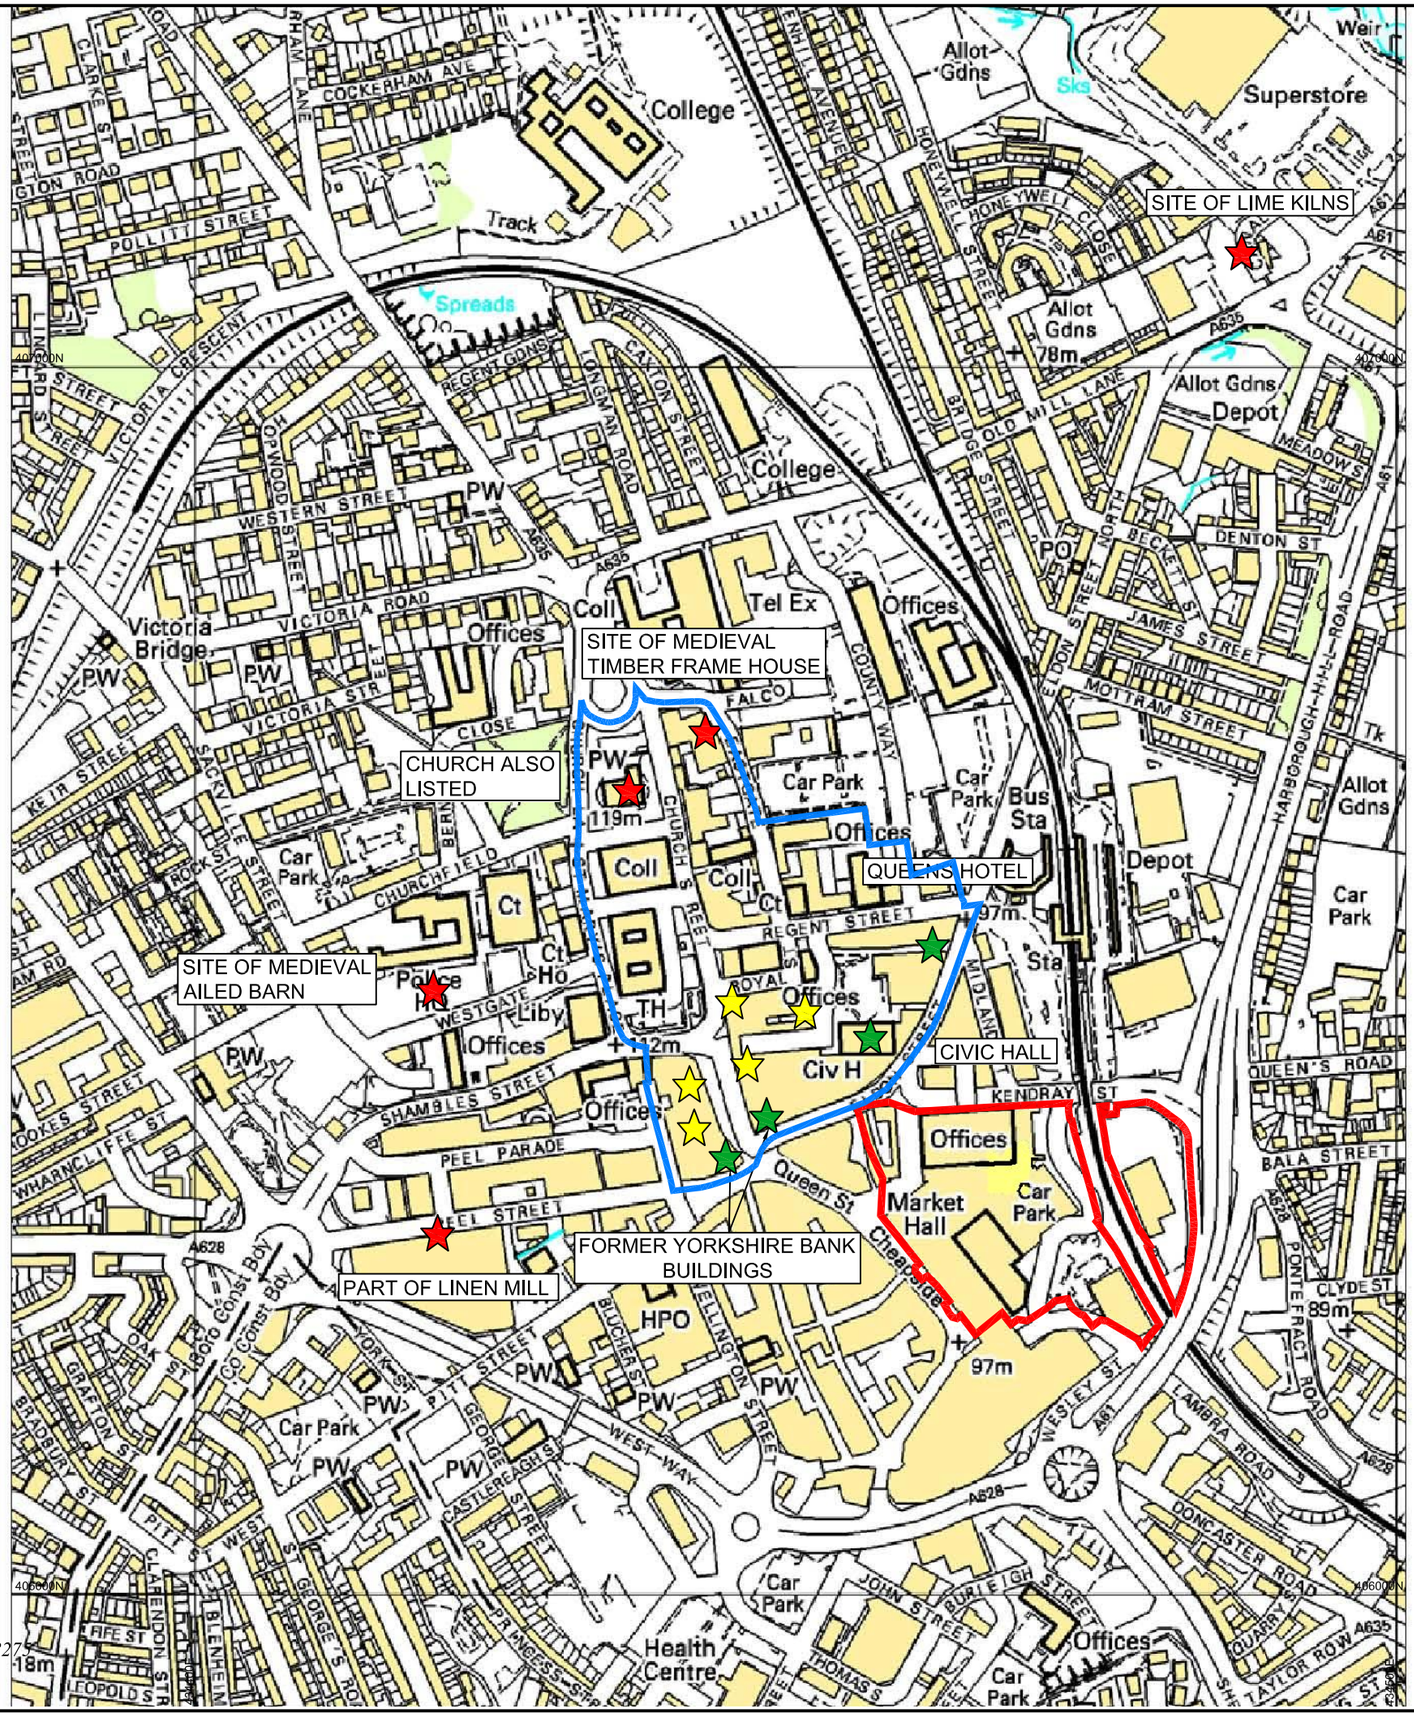


REFERENCE

SITE BOUNDARY

CONSERVATION AREA BOUNDARY

LISTED BUILDINGS SPECIFICALLY FLAGGED UP BY COUNCIL AS MATERIAL CONSIDERATIONS

APPROXIMATE LOCATION OF OTHER GROUPINGS OF LISTED BUILDINGS

APPROXIMATE POSITION OF SMR ENTRY

REVISION	DETAILS	DATE	DRAWN	CHK'D	APP'D

CLIENT

1249 REGENERATION PARTNERSHIP

PROJECT

BARNSLEY MARKETS AND ADJACENT CEAG SITES

DRAWING TITLE

FIGURE 6.1
HERITAGE CONSIDERATIONS
(SEARCH AREA)

DRG No	SCALE	DATE
SH03582/04	1:5,000	MAY 2006
DRAWN BY	CHECKED BY	APPROVED BY
DP	CDC	CDC

☐ NEWCASTLE-UNDER-LYME (HEAD OFFICE) TEL 01782 612626
☐ NEWCASTLE UPON TYNE TEL 0191 232 0943
☐ WEST BROMWICH TEL 0121 580 0909
☐ LONDON TEL 020 7287 2872
☐ CARDIFF TEL 029 2038 2465
☐ LEIGH TEL 01942 260101
■ SHEFFIELD TEL 0114 245 6244

Wardell Armstrong
Engineering & Environmental Solutions

Crown Copyright.
All Rights Reserved.
Licence Number ES 100018275

© Copyright Reserved