





SITE LAYOUT AND SECTION MARKERS 1:1000

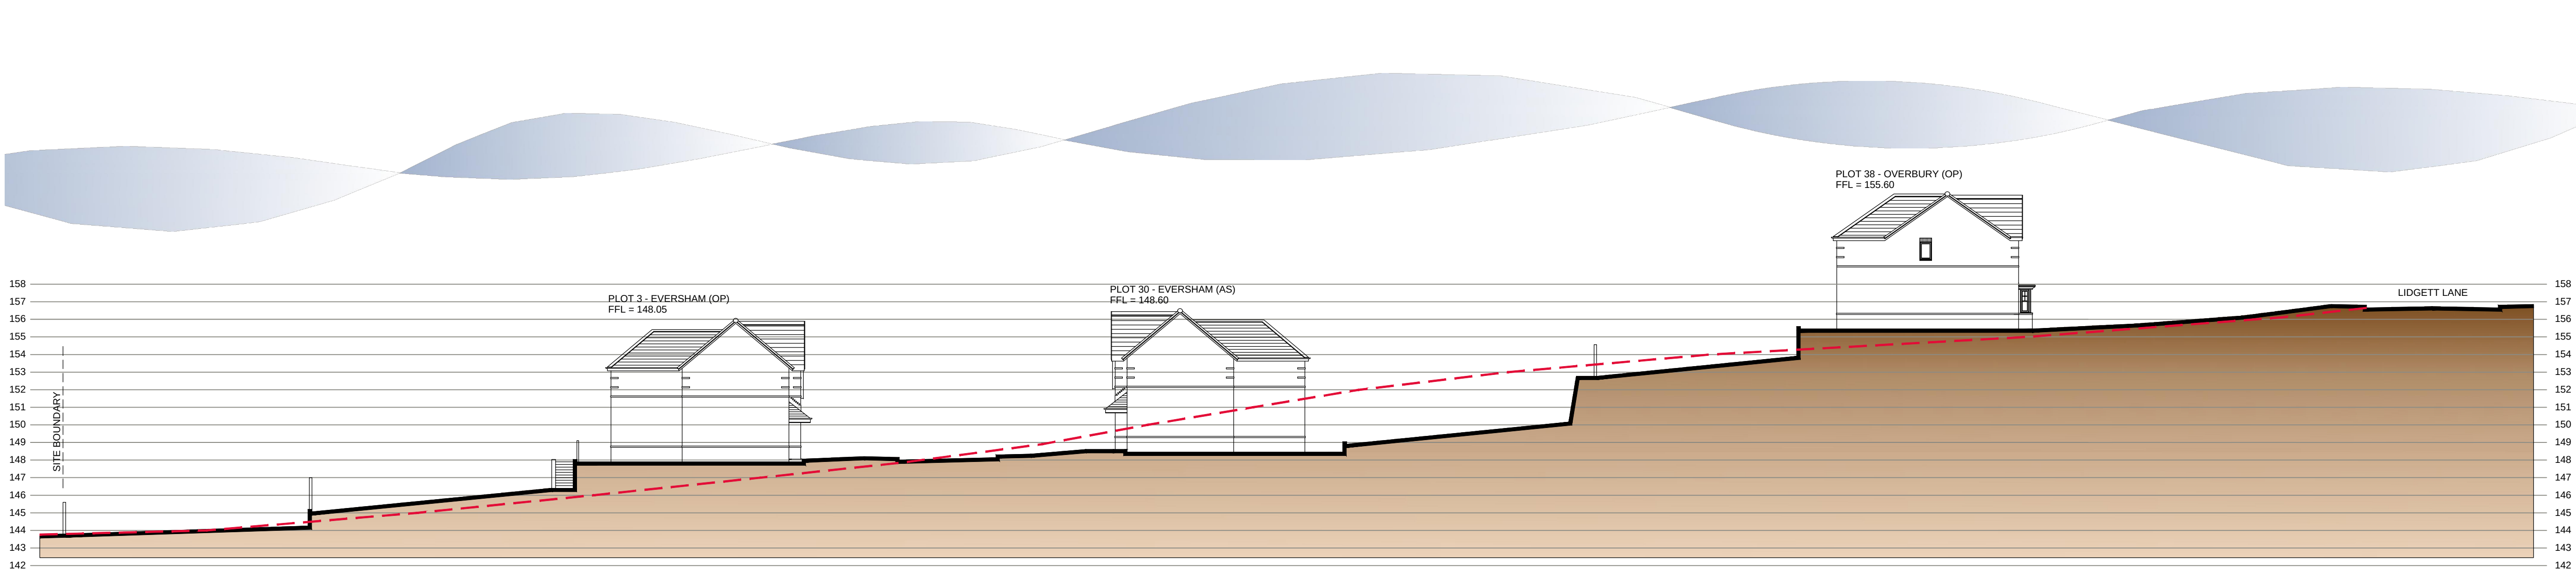

SECTION A-A - 1:500

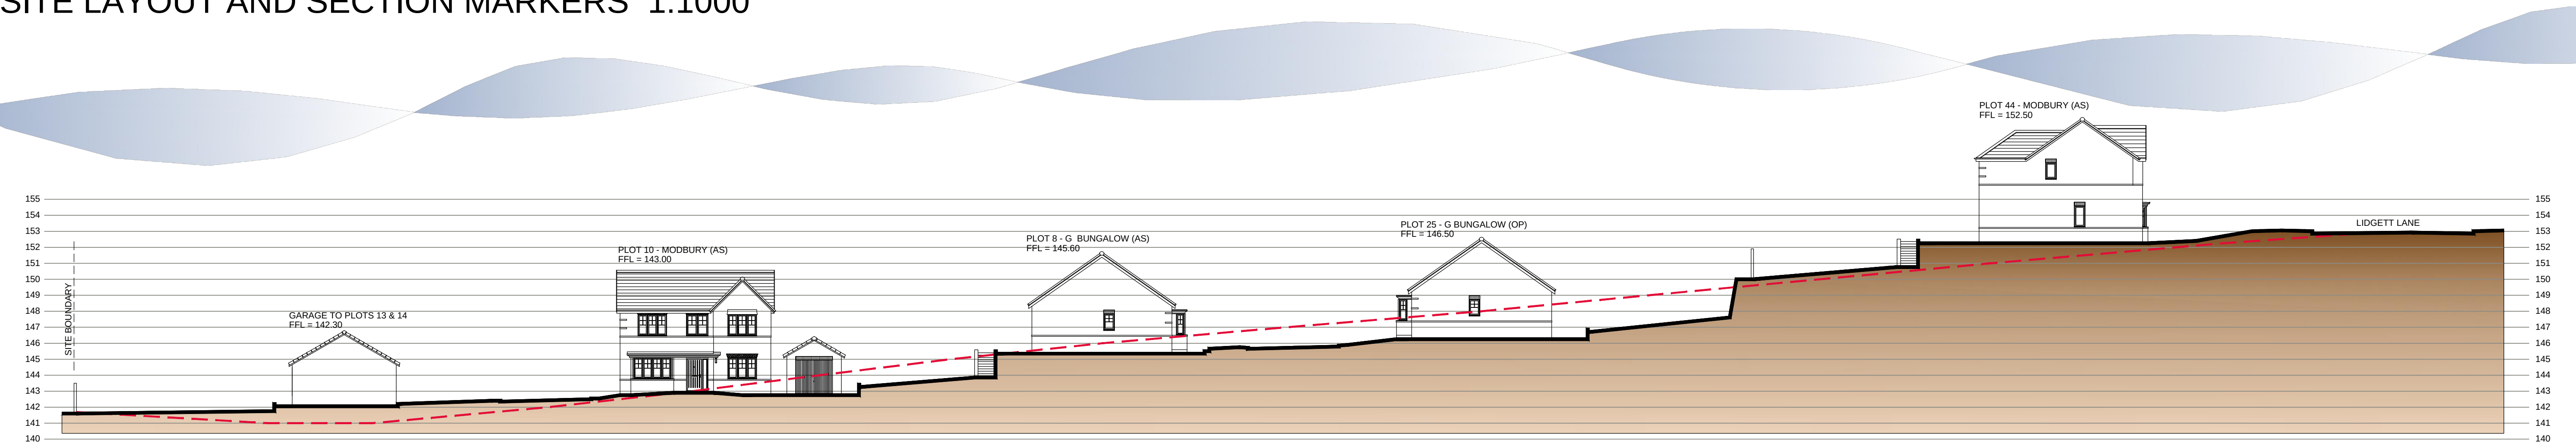

SECTION B-B - 1:500




STREET SCENE C-C - 1:500



STREET SCENE D-D - 1:500



STREET SCENE E-E - 1:500

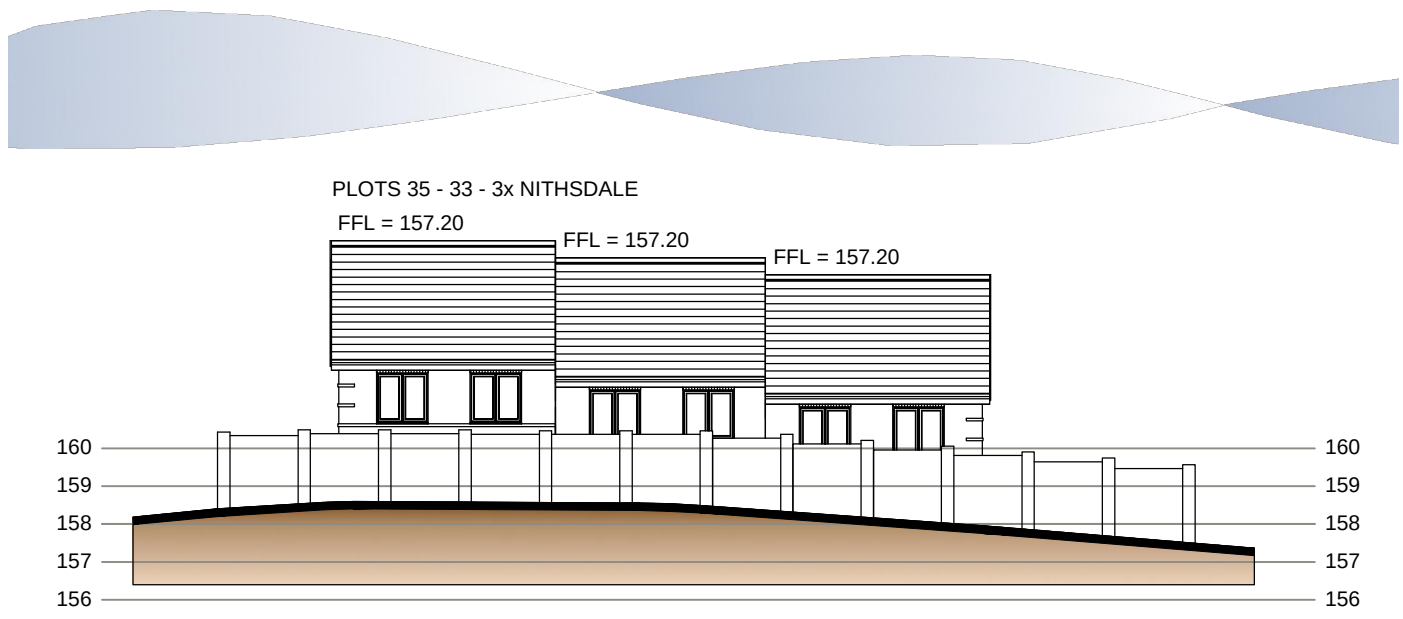

VIEW F - 1:500

| DATE | REVISIONS | BY |
|------|-----------|----|
|      |           |    |