

Existing asbestos sheet roof to be removed and replaced with tiles to match existing host dwelling.

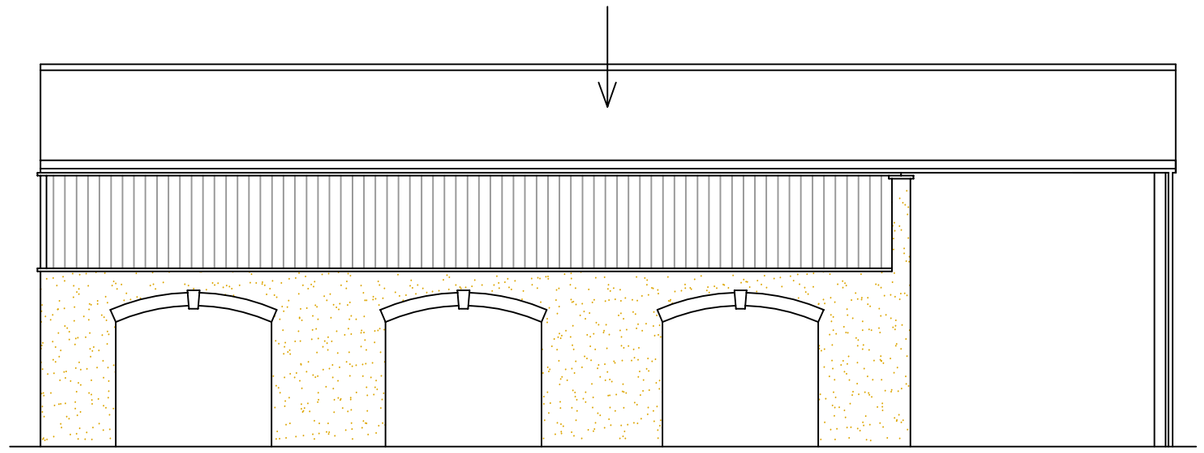


EXISTING FRONT (WEST) ELEVATION

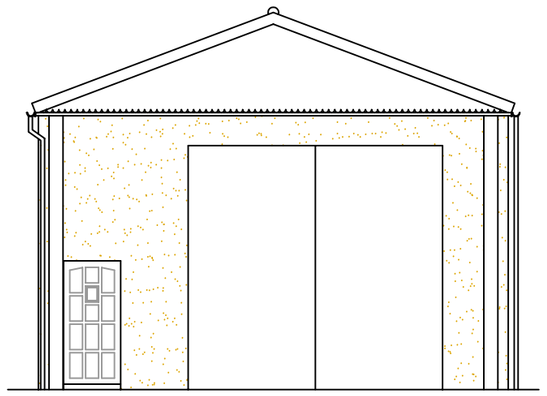


EXISTING RIGHT (SOUTH) ELEVATION



EXISTING REAR (EAST) ELEVATION

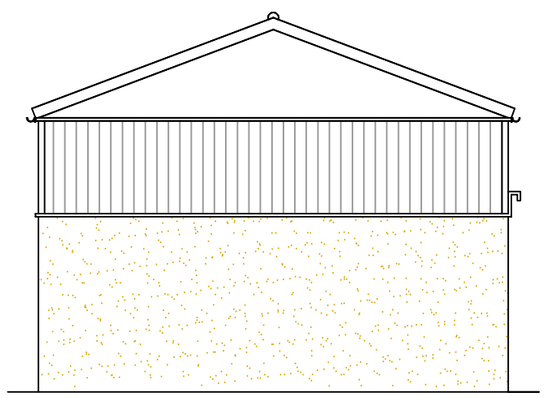


EXISTING LEFT (NORTH) ELEVATION

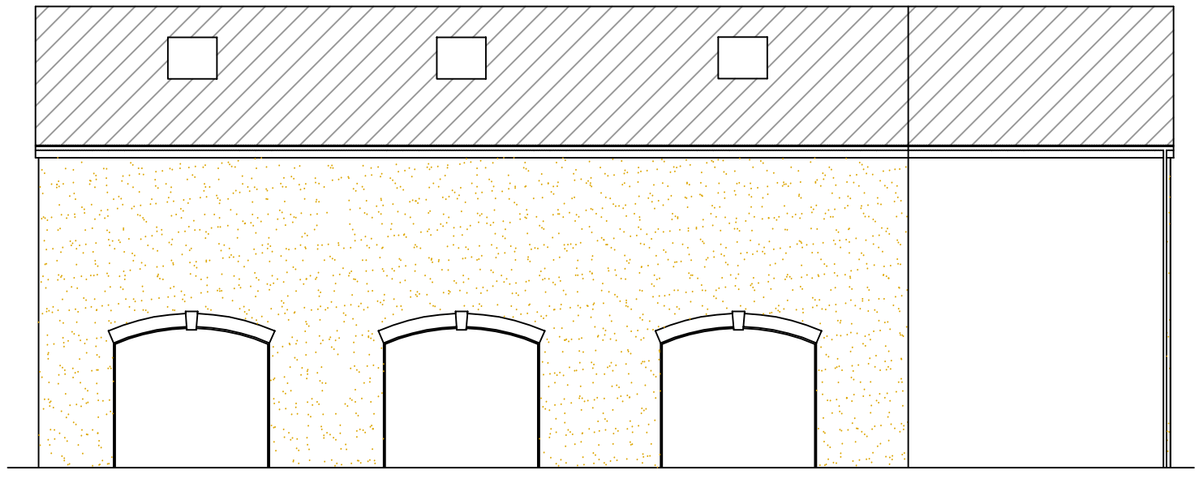


PROPOSED FRONT (WEST) ELEVATION



PROPOSED RIGHT (SOUTH) ELEVATION

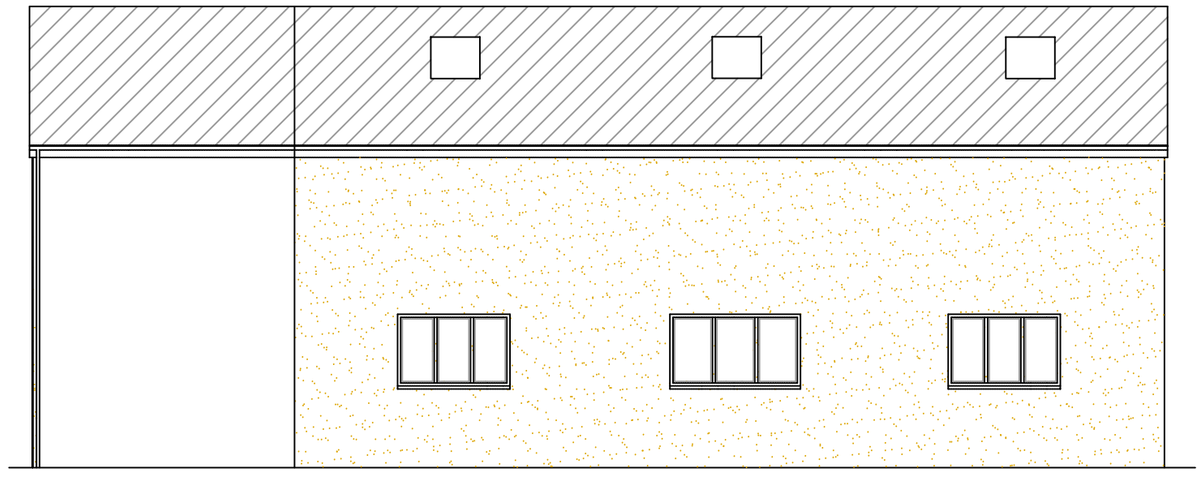

PROPOSED REAR (EAST) ELEVATION

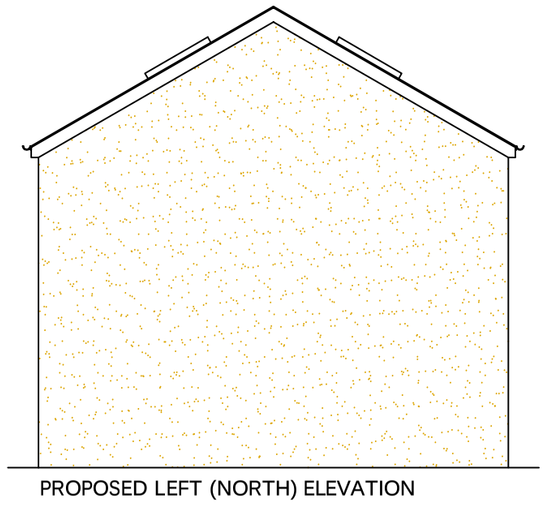

PROPOSED LEFT (NORTH) ELEVATION

No scale measurements to be taken from this drawing. Site dimensions to be taken before commencing any work. Any discrepancies to be notified to Contract Administrator prior to commencement of works. All work and materials to be in accordance with Statutory Requirements and any discrepancies to be brought to the attention of CBA Ltd.

This drawing is the property of CBA Ltd. Copyright is reserved by them and the drawing is issued on the condition that it is not copied, reproduced, retained or disclosed to any unauthorized person(s), either wholly or in part without their consent in writing.

Revision Details:
Revision A: Jan 16
Revision B: Feb16
Revision C: Mar 16
Revision D: Apr 16

CBA
CHRIS BAKER ASSOCIATES LTD
CHARTERED BUILDING SURVEYORS

THE VILLAGE HALL
DARTON LANE
MAPPLEWELL
BARNSLEY
S75 6AL

Chris; 07976 267598
Lucy; 07467 222744
info@cba-ltd.co.uk

THE GRANARY
LOW FARM
CEMETRY ROAD
BARNSLEY, S73 0QJ

Drawing Title:
EXISTING & PROPOSED ELEVATIONS

Drawn By: LEK
Date: SEPT 2014
Scale: 1:100 on A2
Drawing No: 14.309(H)/D-02
Revision: RevD -Apr 16

PDF created with pdfFactory Pro trial version www.pdffactory.com