


Mr & Mrs B Banham	
Single Storey Front & Side Extension	
65 Cherry Hills Darton Barnsley	
Drwg No: 008	Rev: A
1:50 @A3	Location Plan

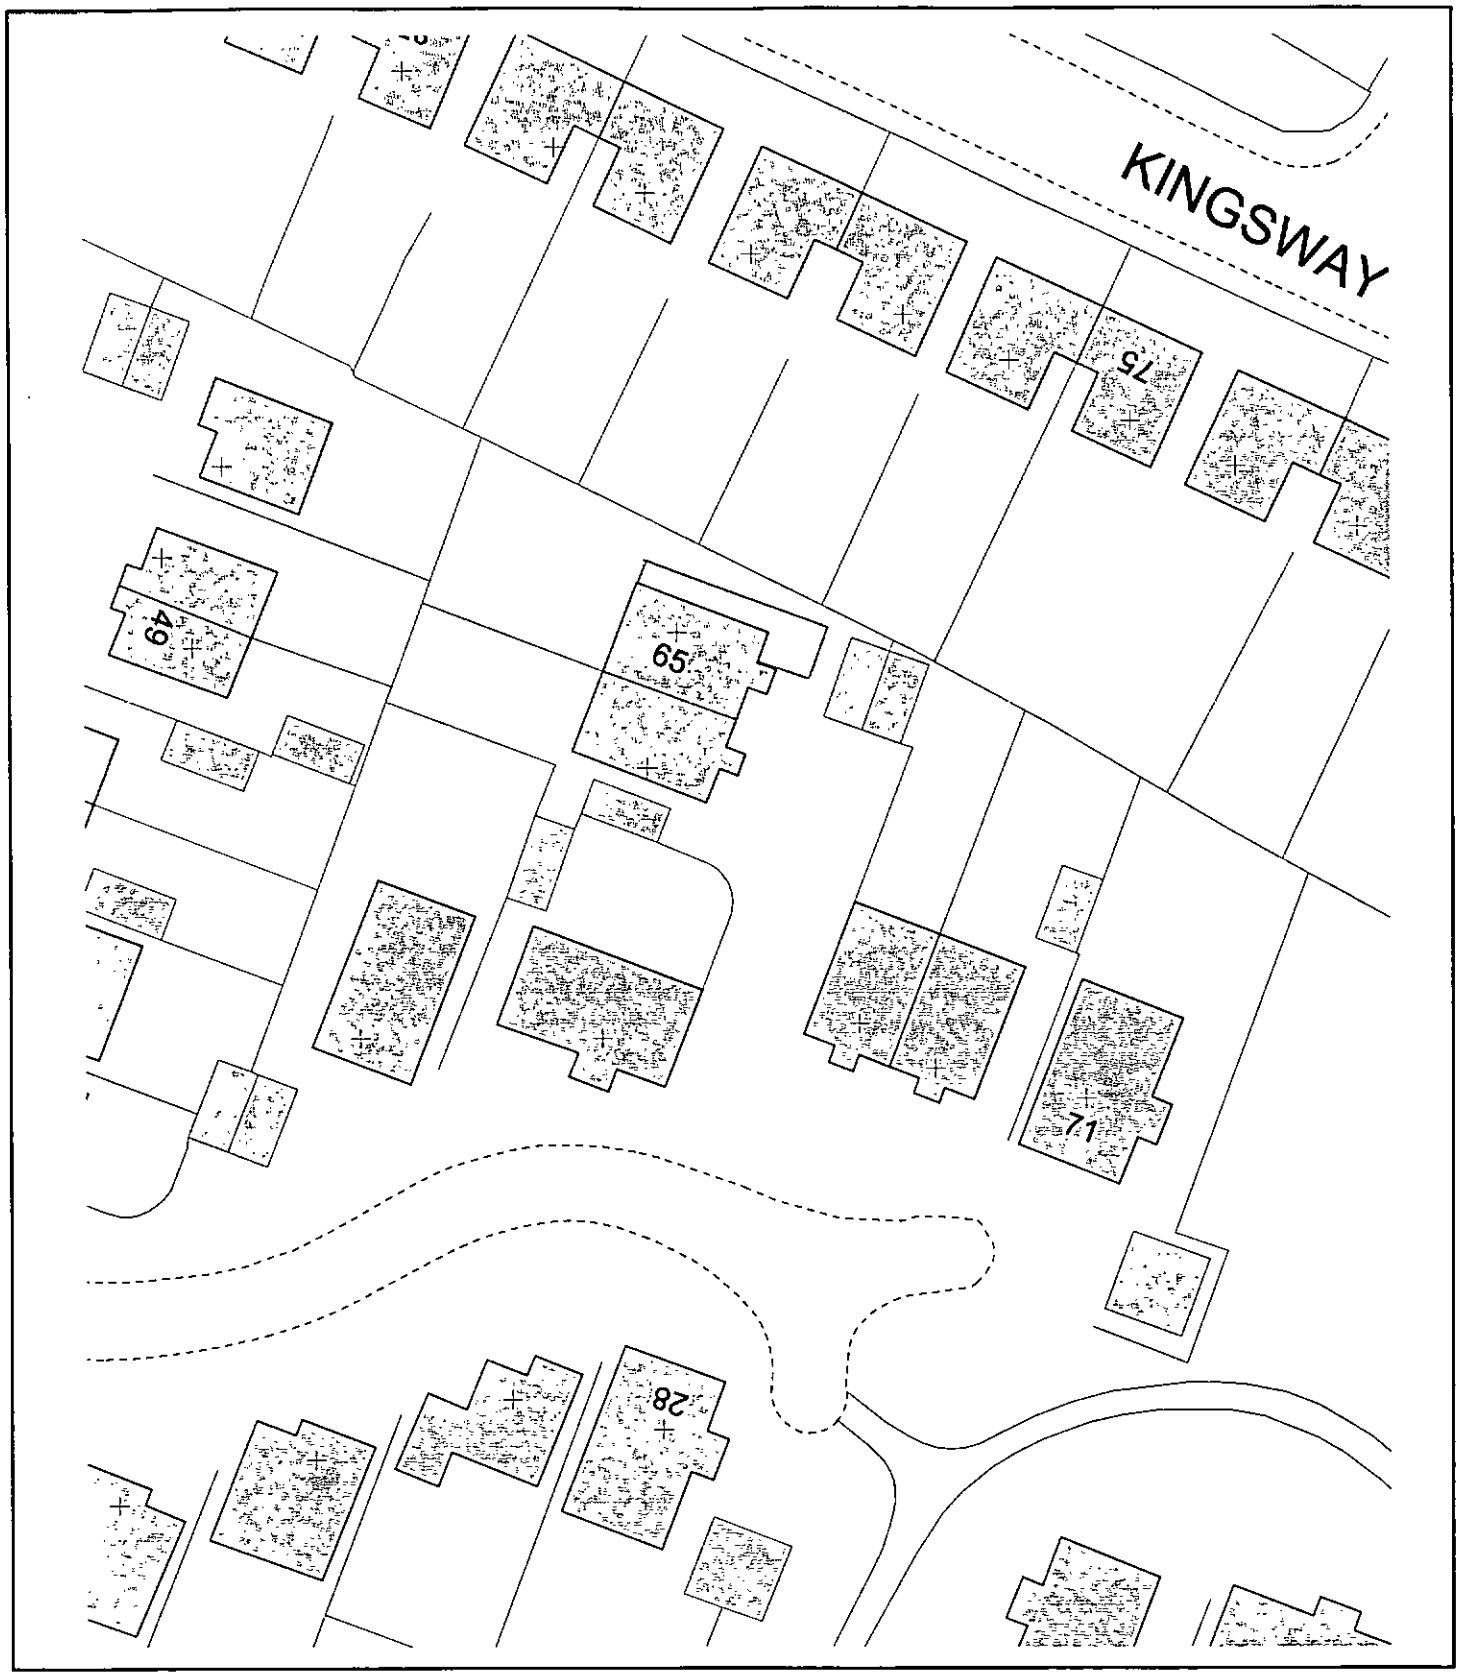

Mr & Mrs B Banham	
Single Storey Front & Side Extension	
65 Cherry Hills Darton Barnsley	
Drwg No: 009	Rev: A
1:50 @A3	Site Plan