


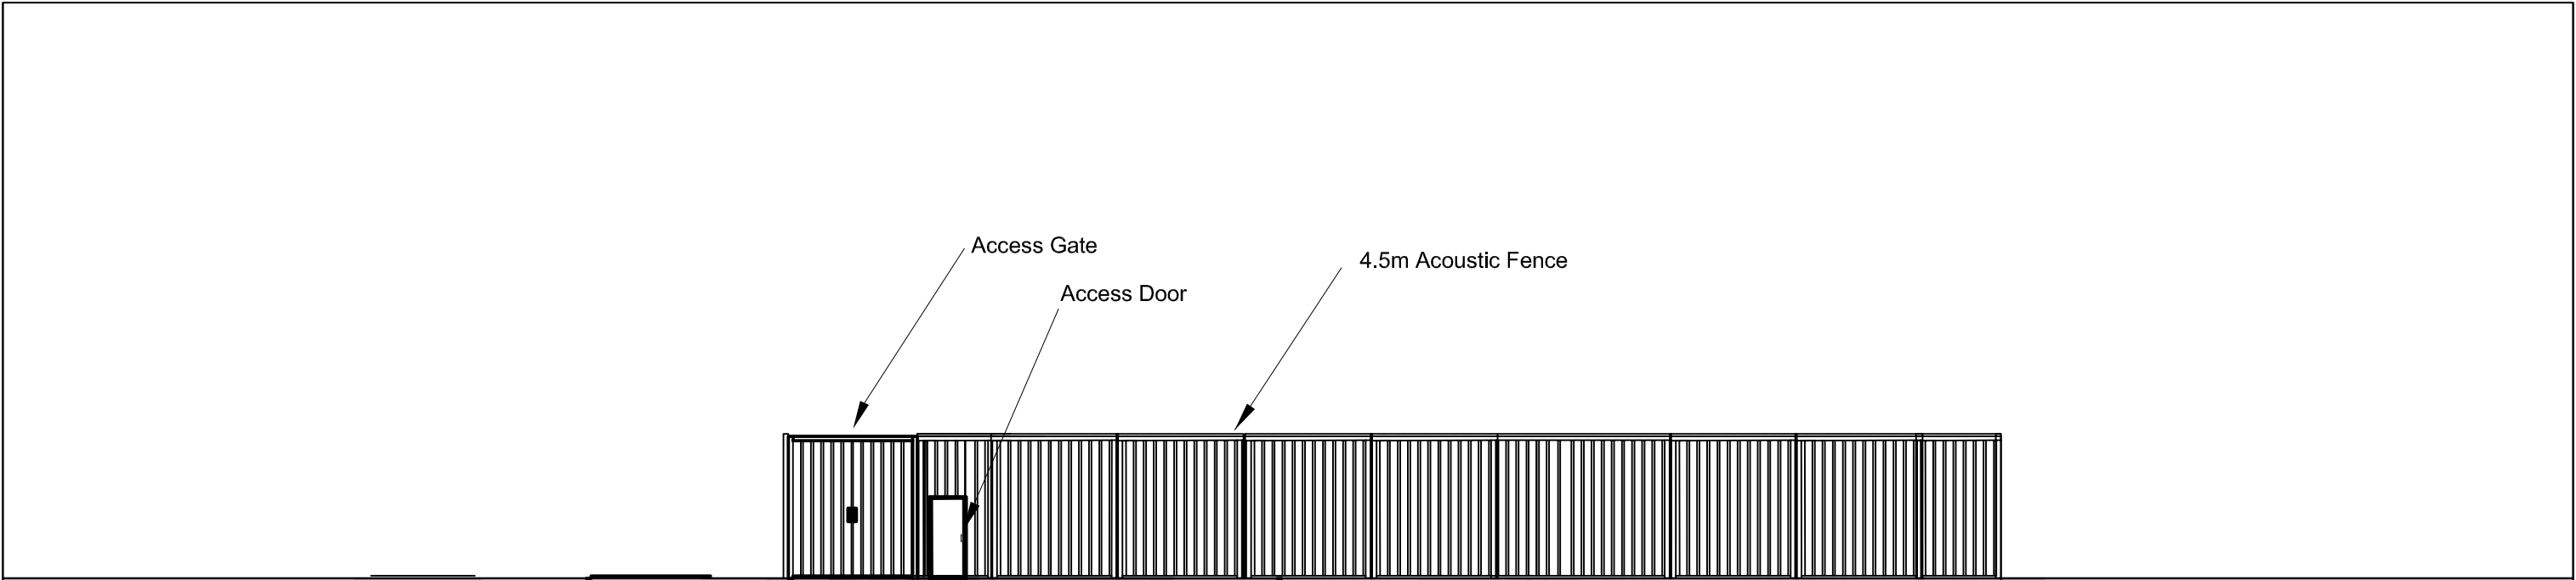

VIEW IN DIRECTION OF ARROW 'A'



VIEW IN DIRECTION OF ARROW 'B'

© Crown copyright and database rights (2013) Ordnance Survey 100053186

						CLIENT	PEAK POWER CONNECTIONS LTD		TITLE		SITE ELEVATIONS		
						PROJECT	STAIRFOOT: OAKS LANE, BARNLEY, S71 1HT (GRID REF: SE364060)		DRAWING NO.		G000281-1005-A-D04		
A	ORIGINAL ISSUE		12/09/16	MM	KC	AJ	The information in this drawing is the copyright of Sterling Power Utilities Ltd. It must not be copied or reproduced without the express permission of Sterling Power Utilities Ltd. © 2015 Sterling Power Utilities Limited.		TYPE		SCALE		
ISSUE	DETAILS		DATE	DRAWN	CHECKED	APPROVED			PRELIMINARY		1 : 200		