


Elevations

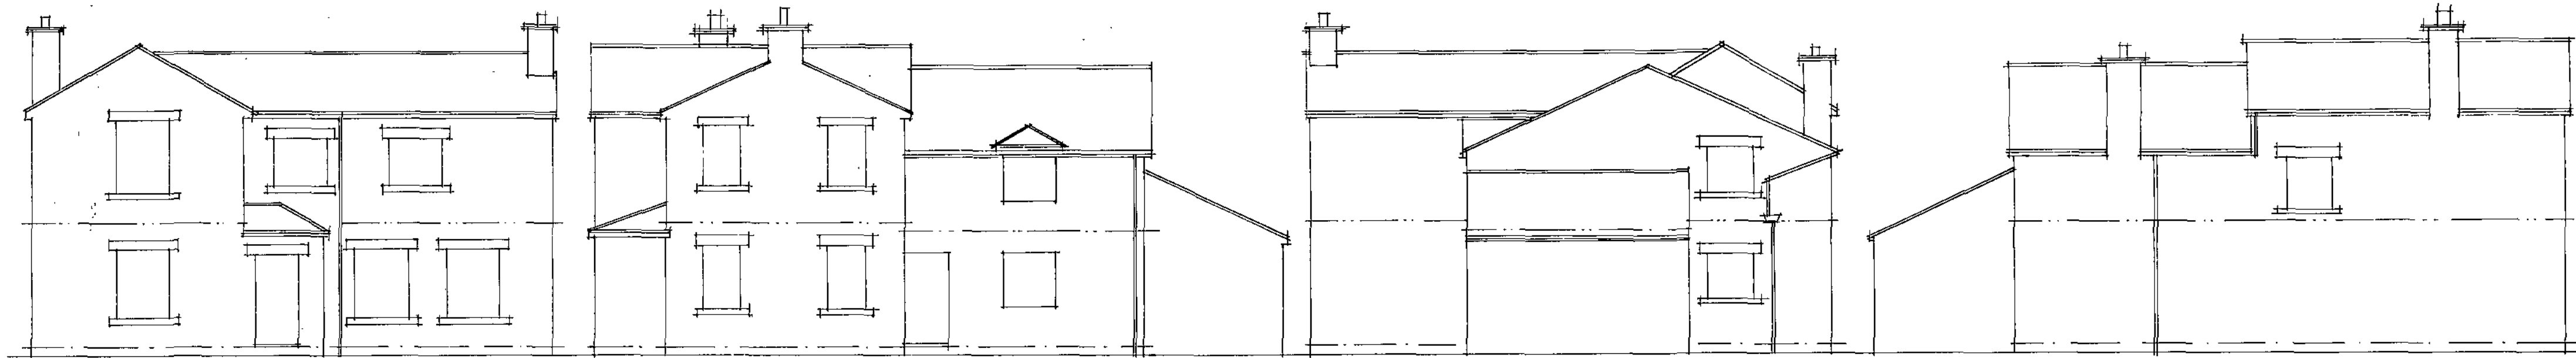


Front

Side


Rear

Side

Layouts

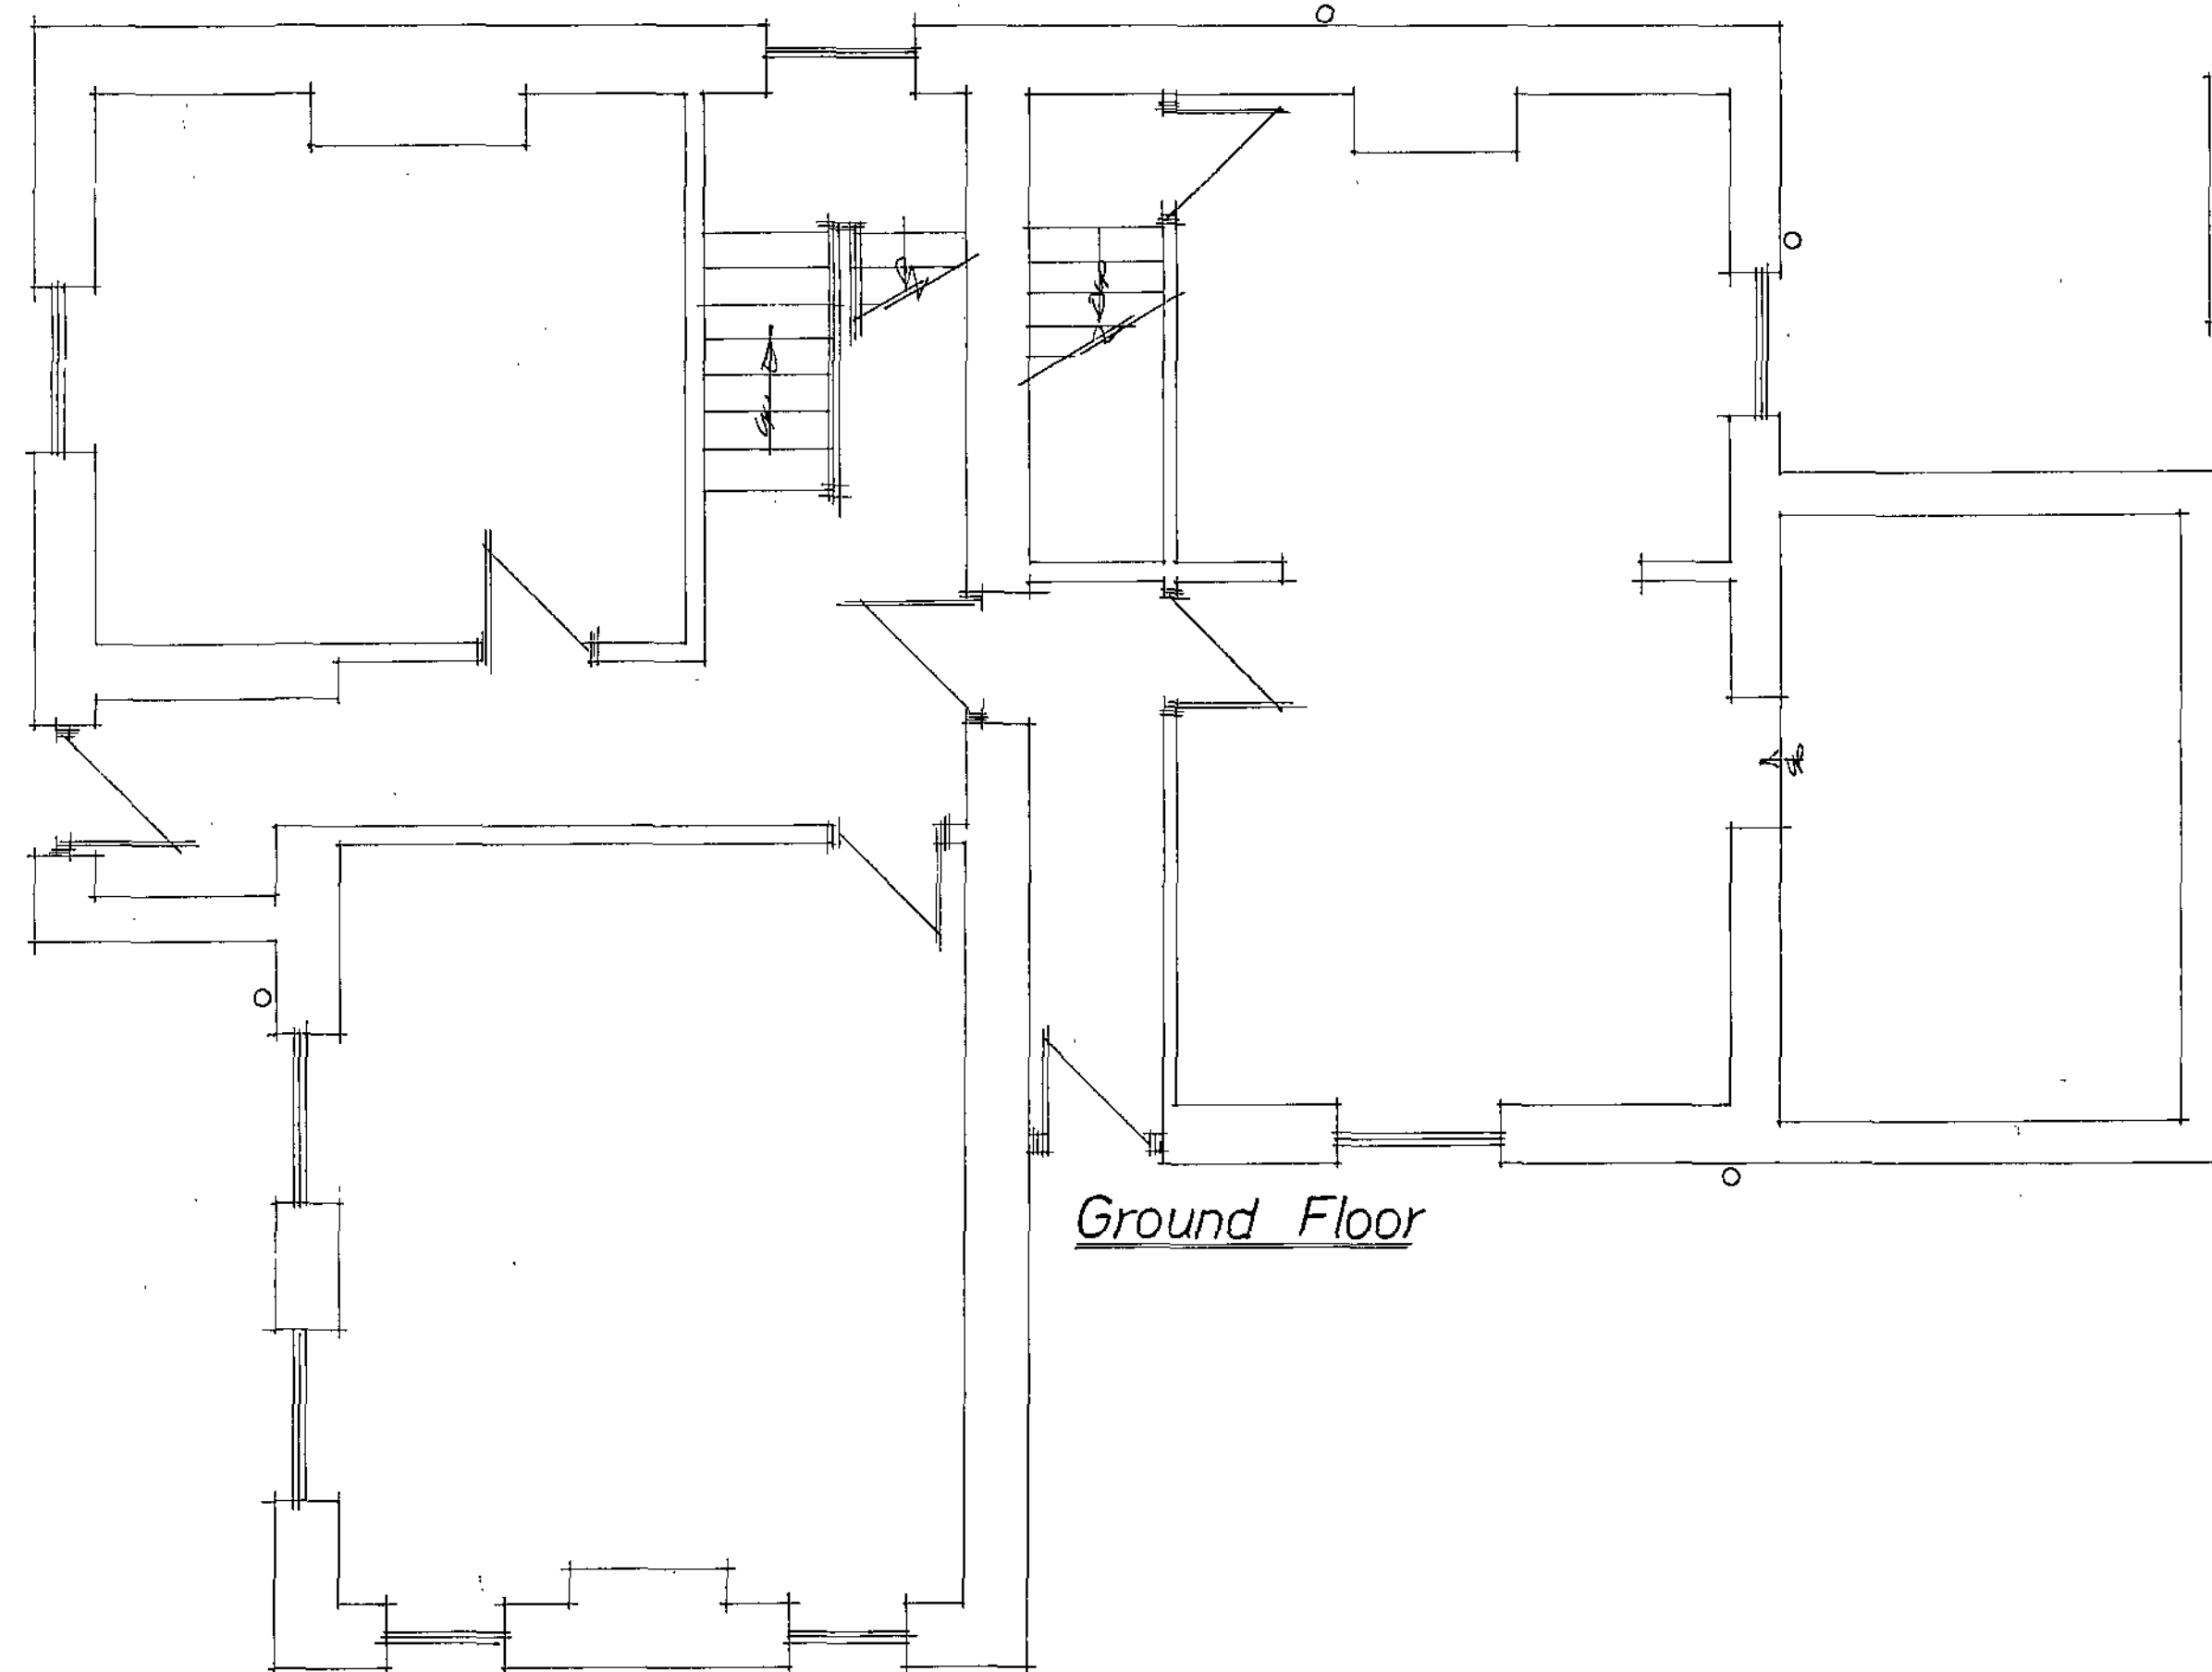


Ground Floor

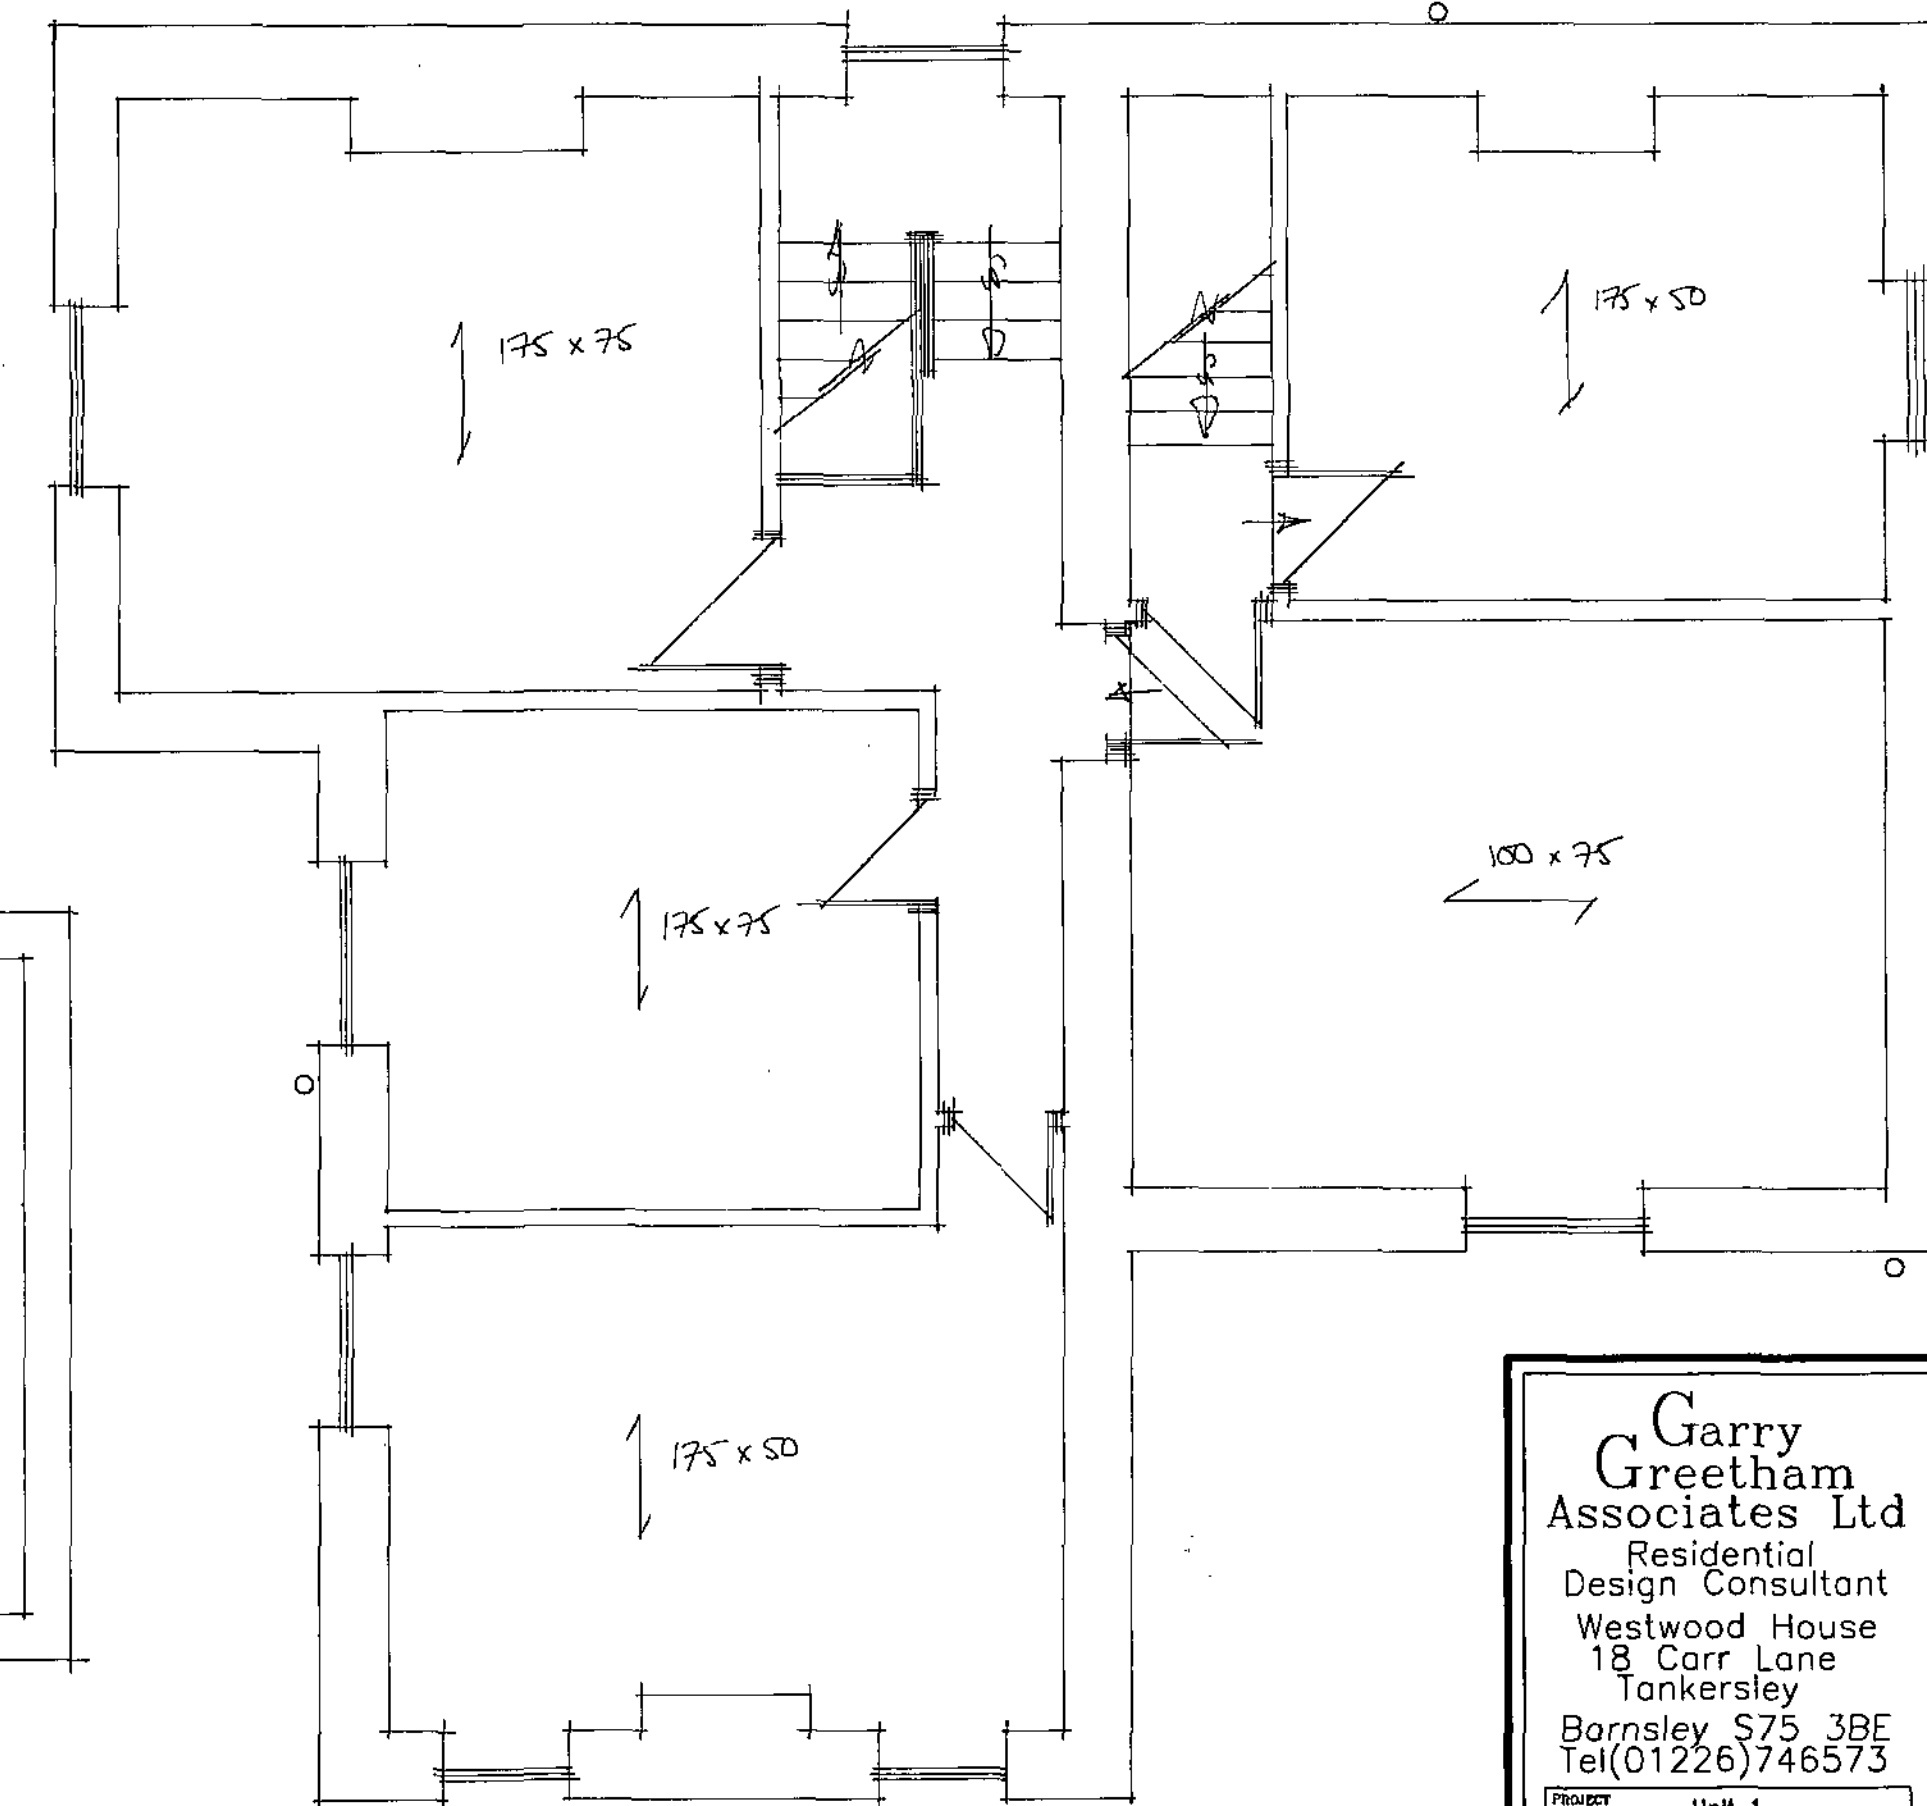

First Floor

Garry Greetham Associates Ltd Residential Design Consultant Westwood House 18 Carr Lane Tonkersley Barnsley S75 3BE Tel(01226)746573	
PROJECT	Unit 1
CLIENT	Mr. & Mrs. M. Wilkinson
TITLE	Property as Existing
ADDRESS	"Blacker Grange Farm", Blacker Hill, Barnsley.
DRAWN BY	ggg
SCALE	1:50; 1:100 DATE May.11
DRAWING NO	741-04 REV
Member of the Chartered Institute of Architectural Technologists	


Layouts

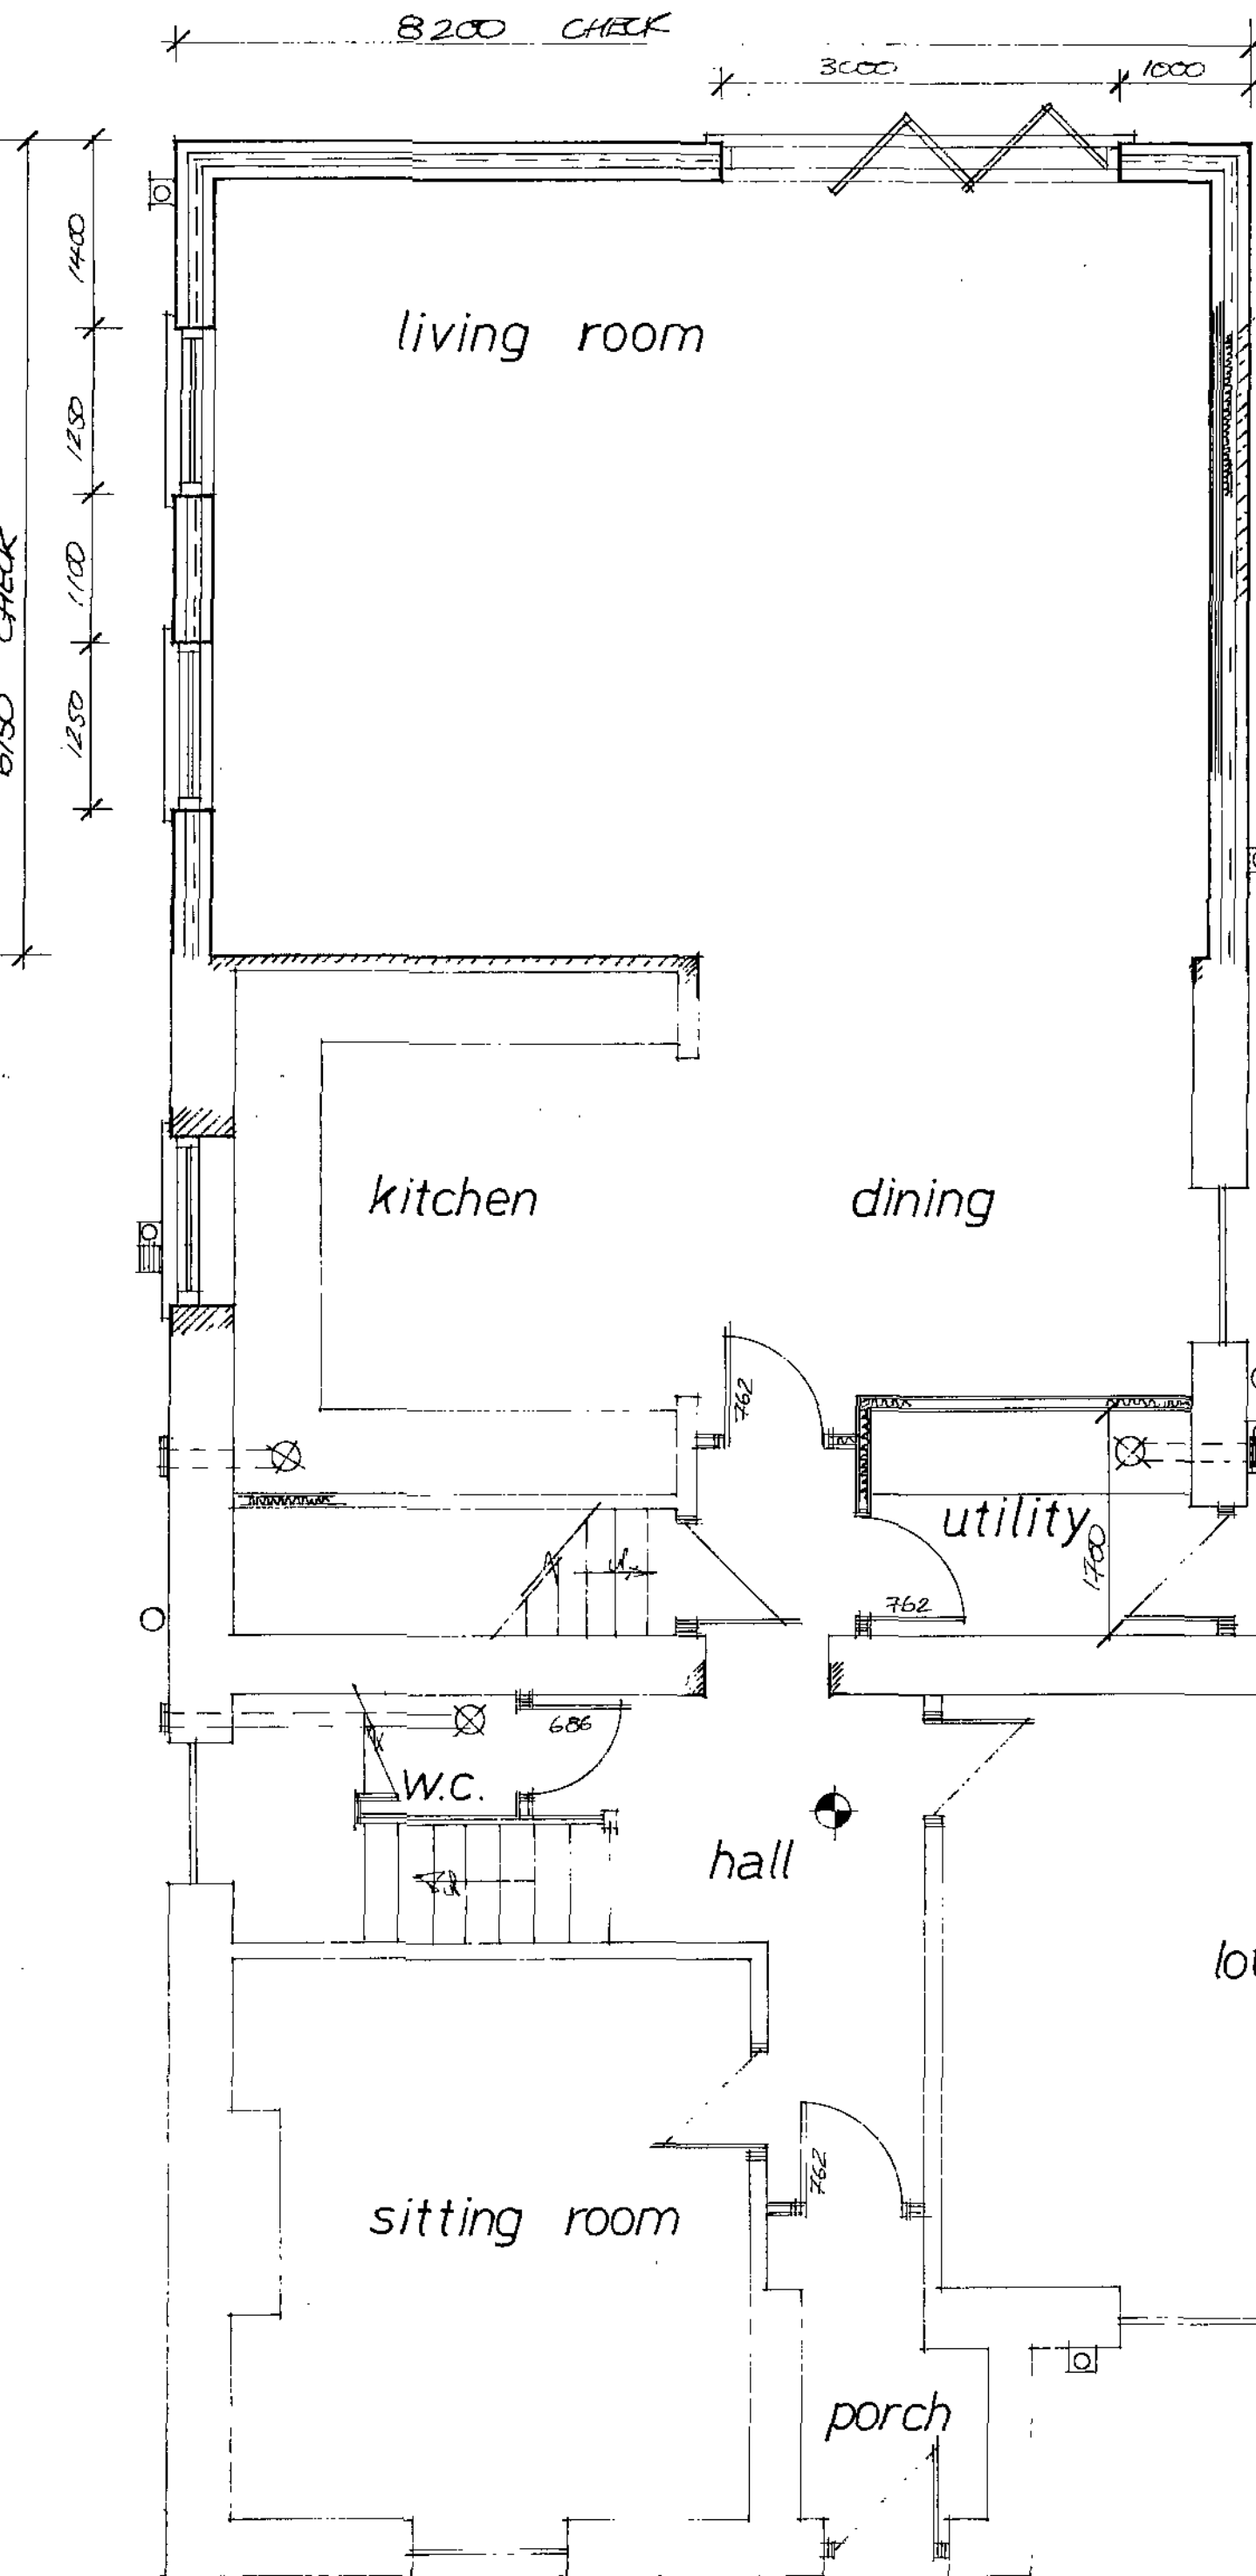



Ground Floor



Side

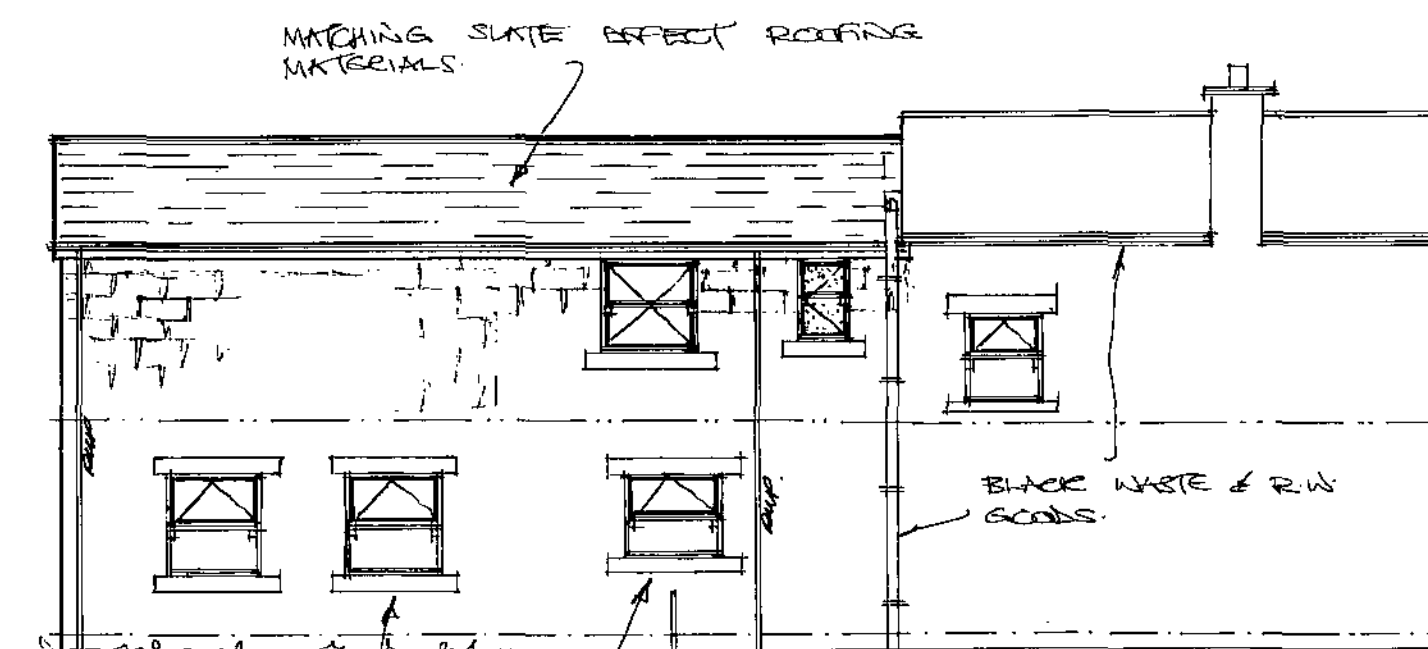

Side

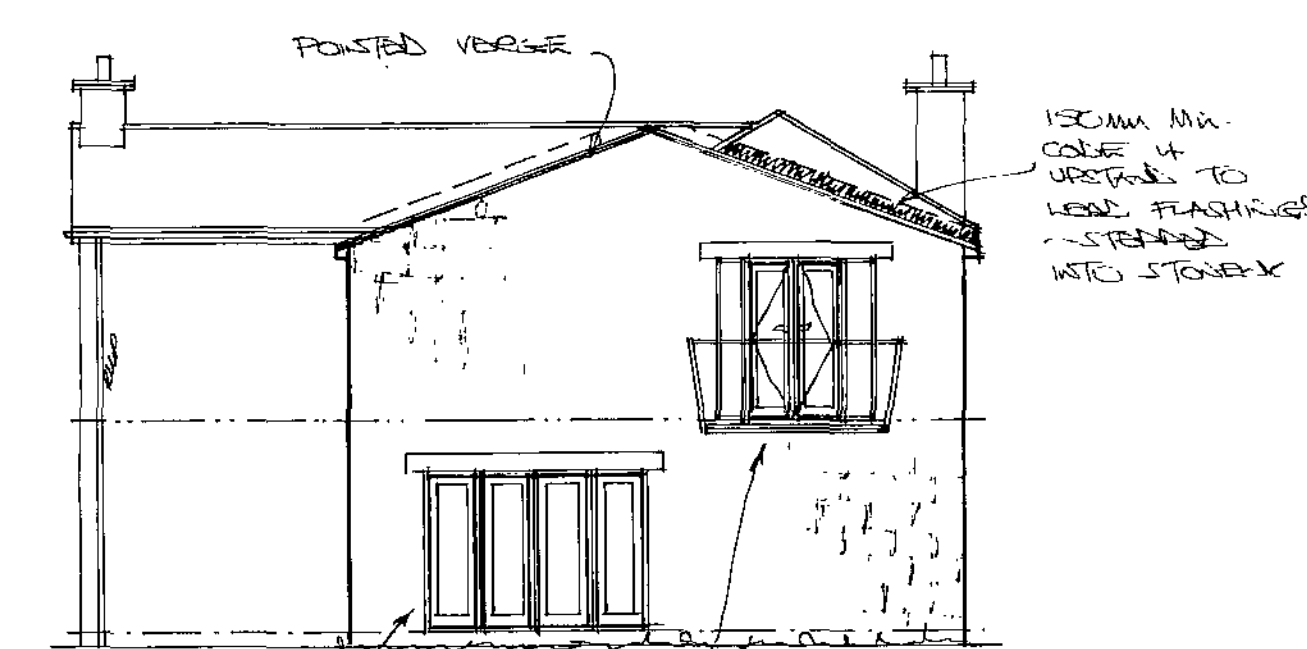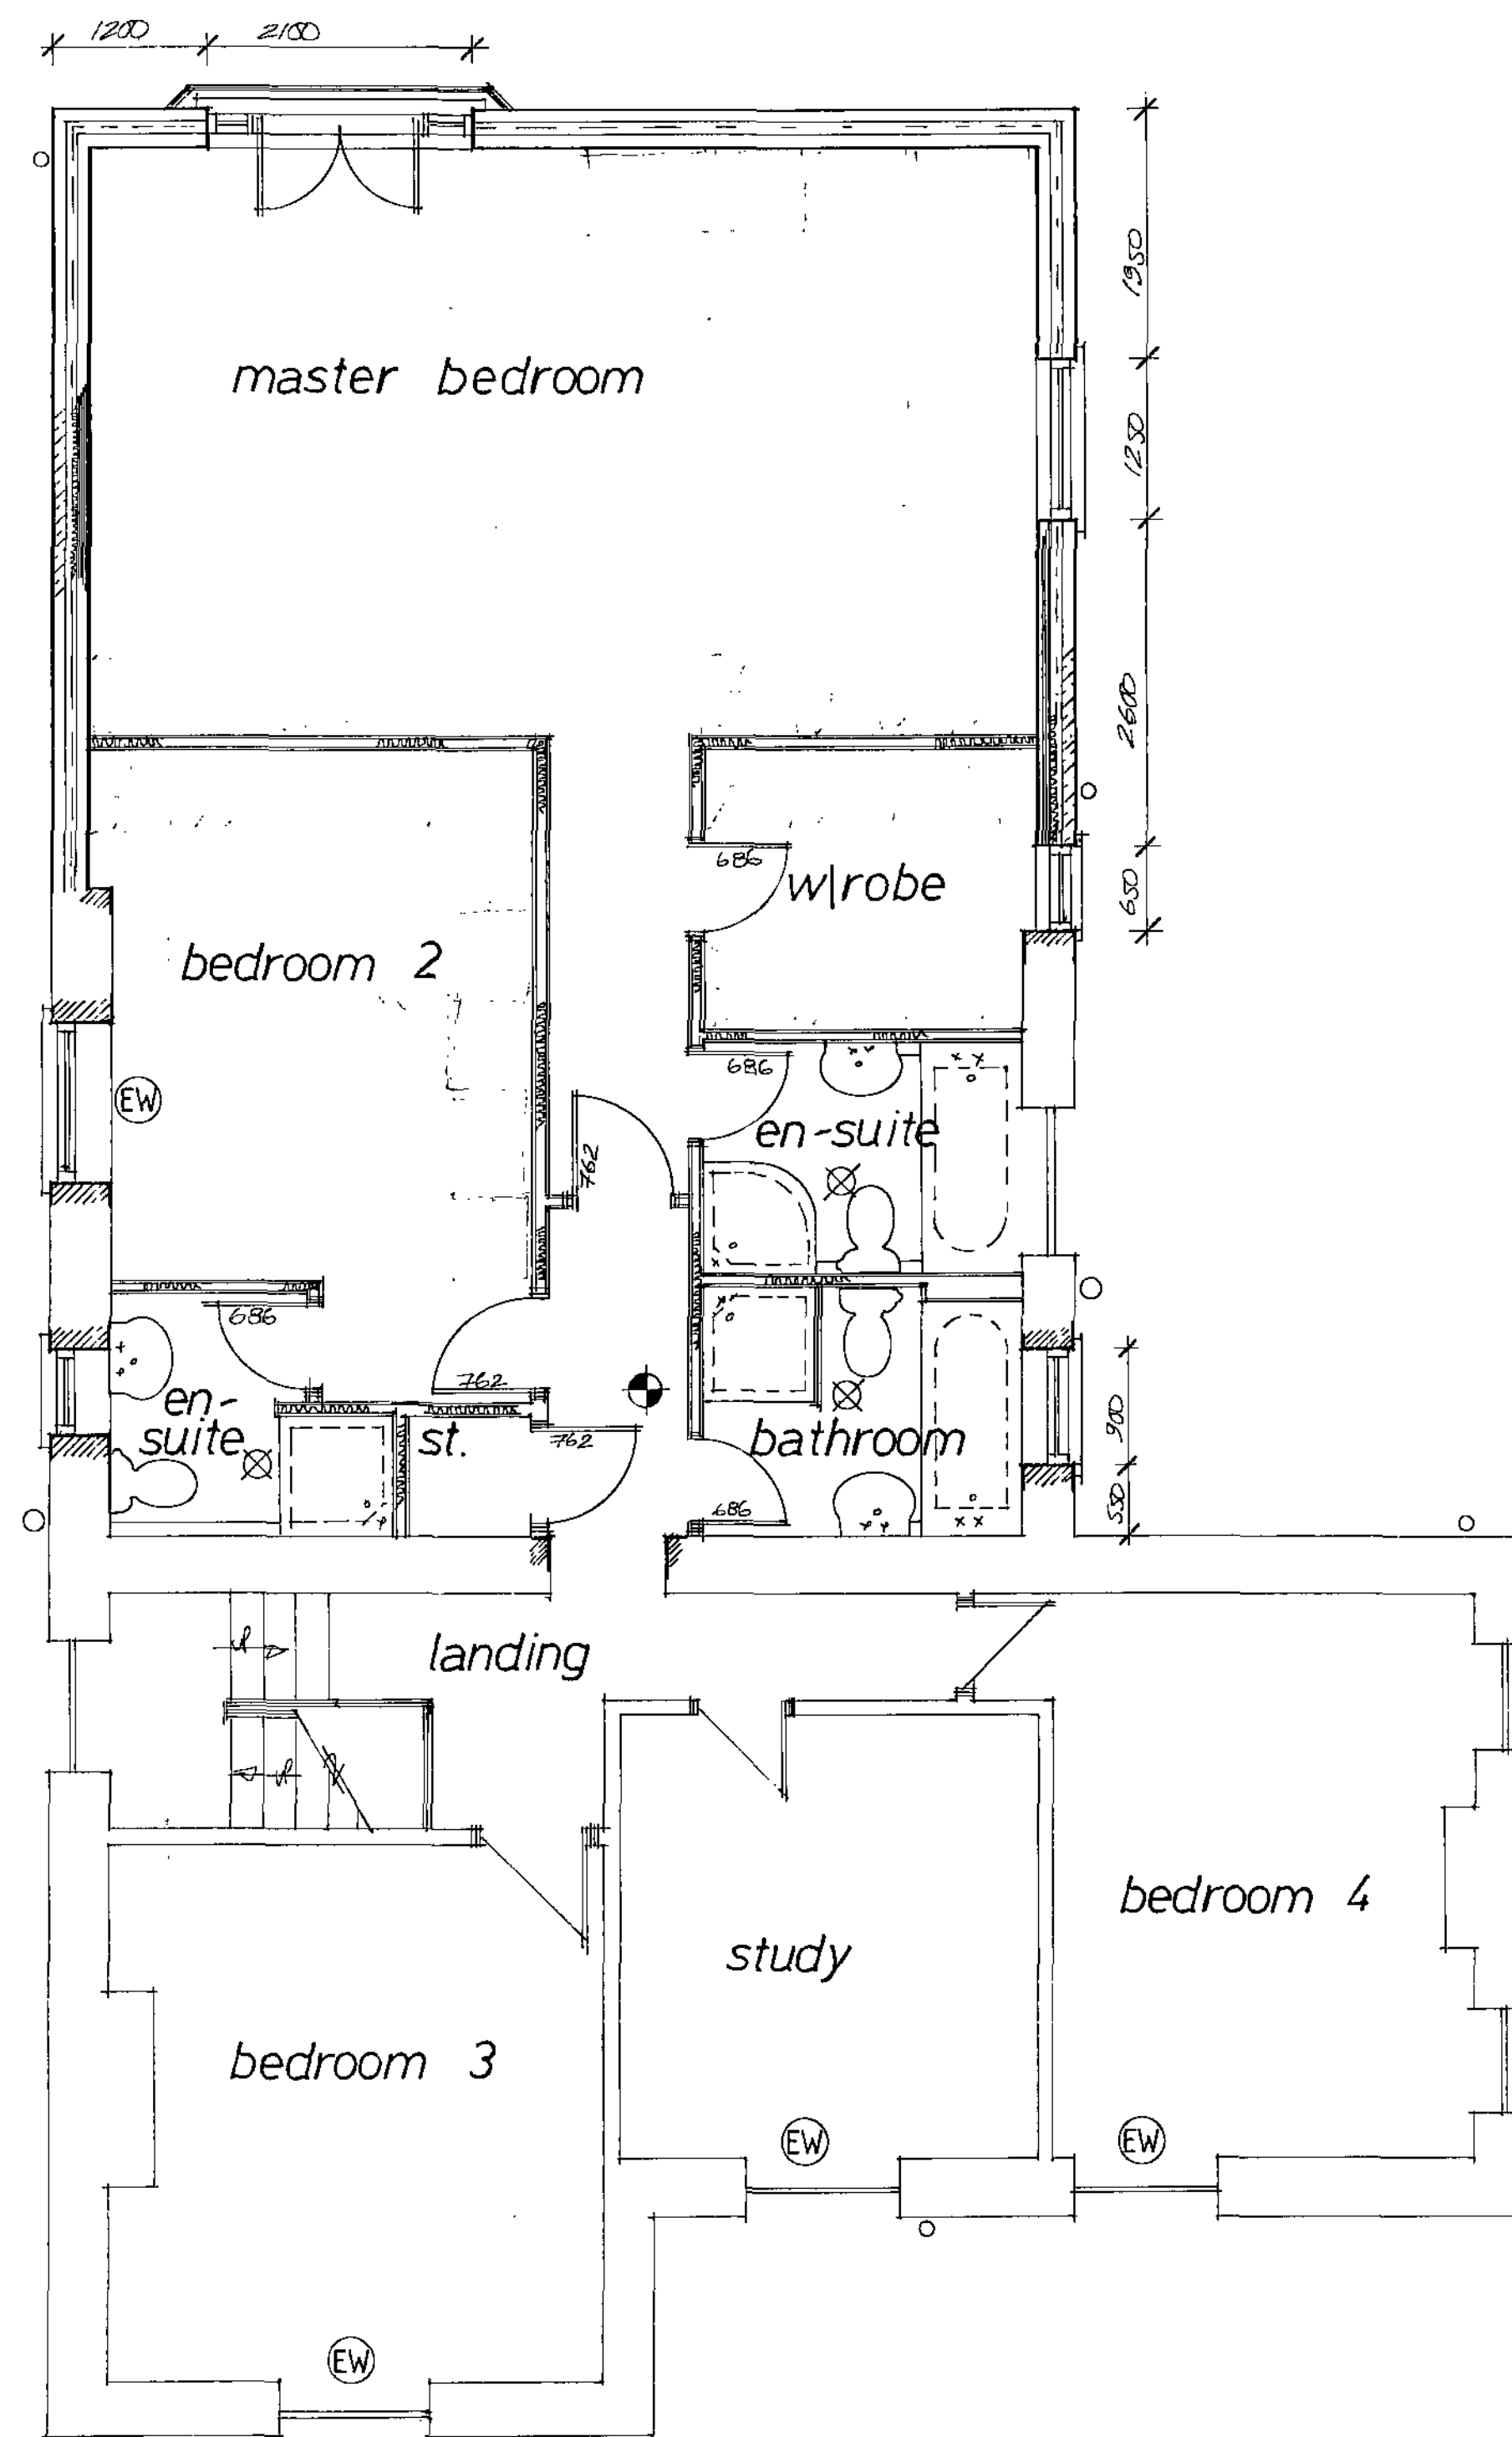Rear

First Floor

Rev	Notes	Date
-----	-------	------

Planning:

**Garry
Greetham
Associates Ltd**
Residential
Design Consultant
Westwood House
18 Carr Lane
Tankersley
Barnsley S75 3BE
Tel(01226) 746573

PROJECT	Unit 1		
CLIENT	Mr. & Mrs. M. Wilkinson		
TITLE	Property as Proposed		
ADDRESS	"Blacker Grange Farm", Blacker Hill, Barnsley.		
DRAWN BY	999		
SCALE	1:100;	1:50	DATE May. 11
DRAWING No	741-05		REV
Member of the Chartered Institute of Architectural Technologists			