



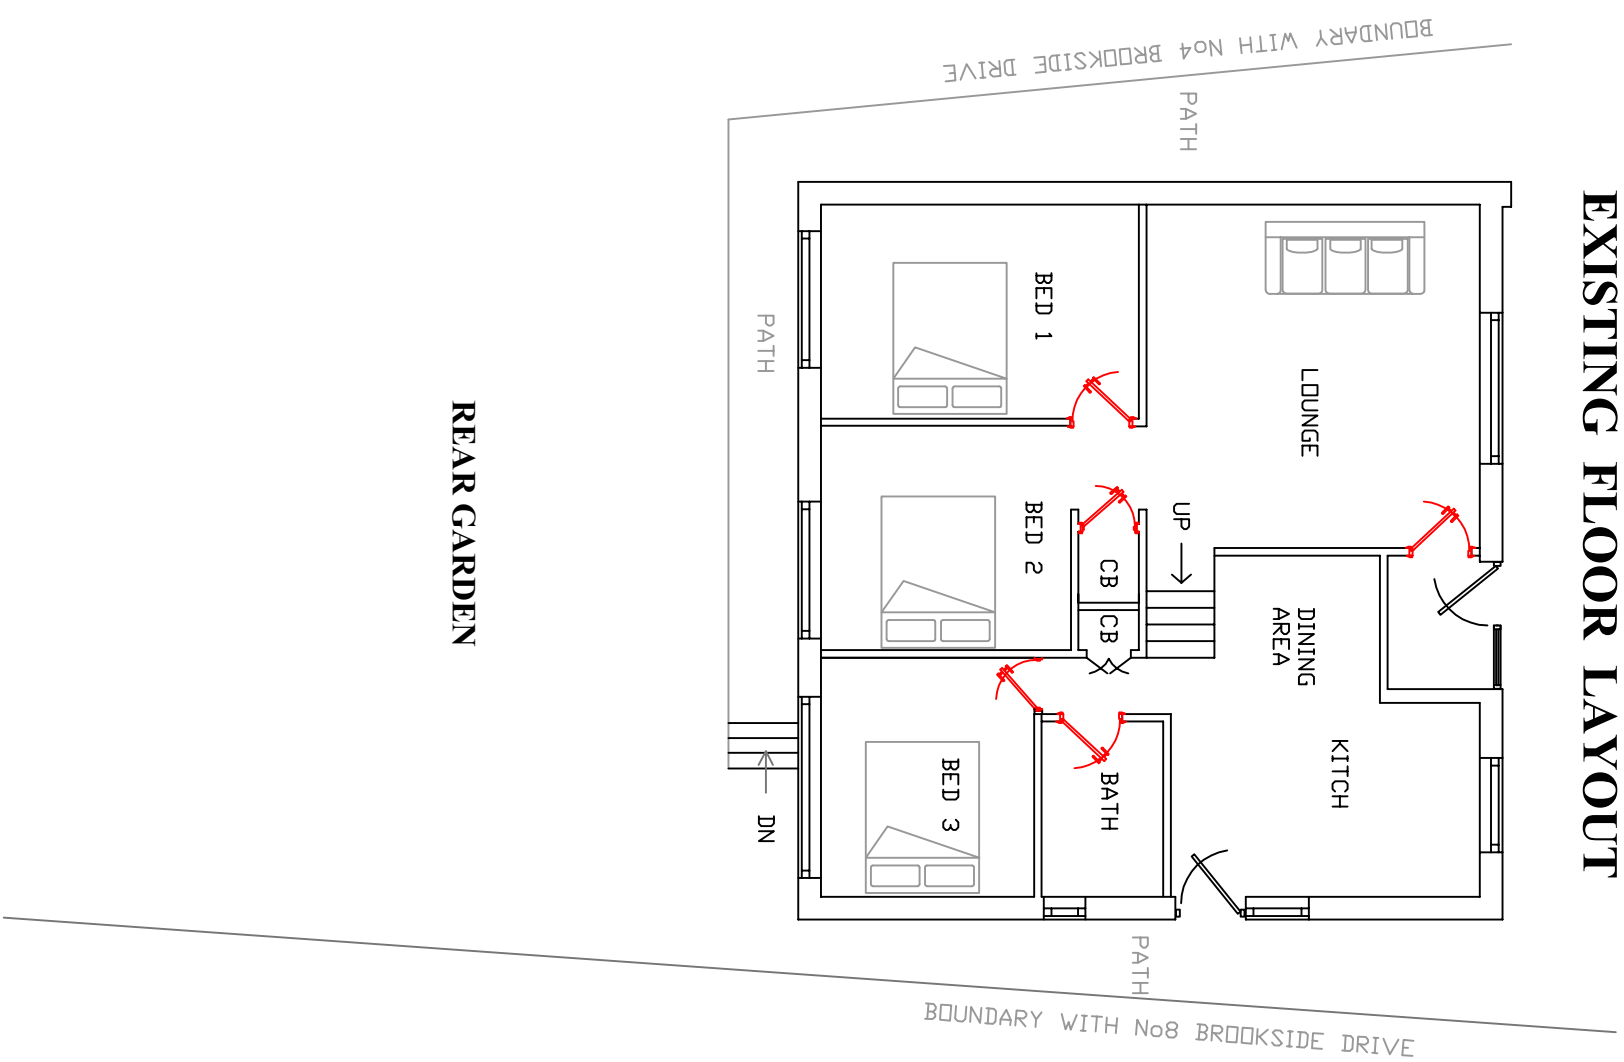

EXISTING FLOOR LAYOUT

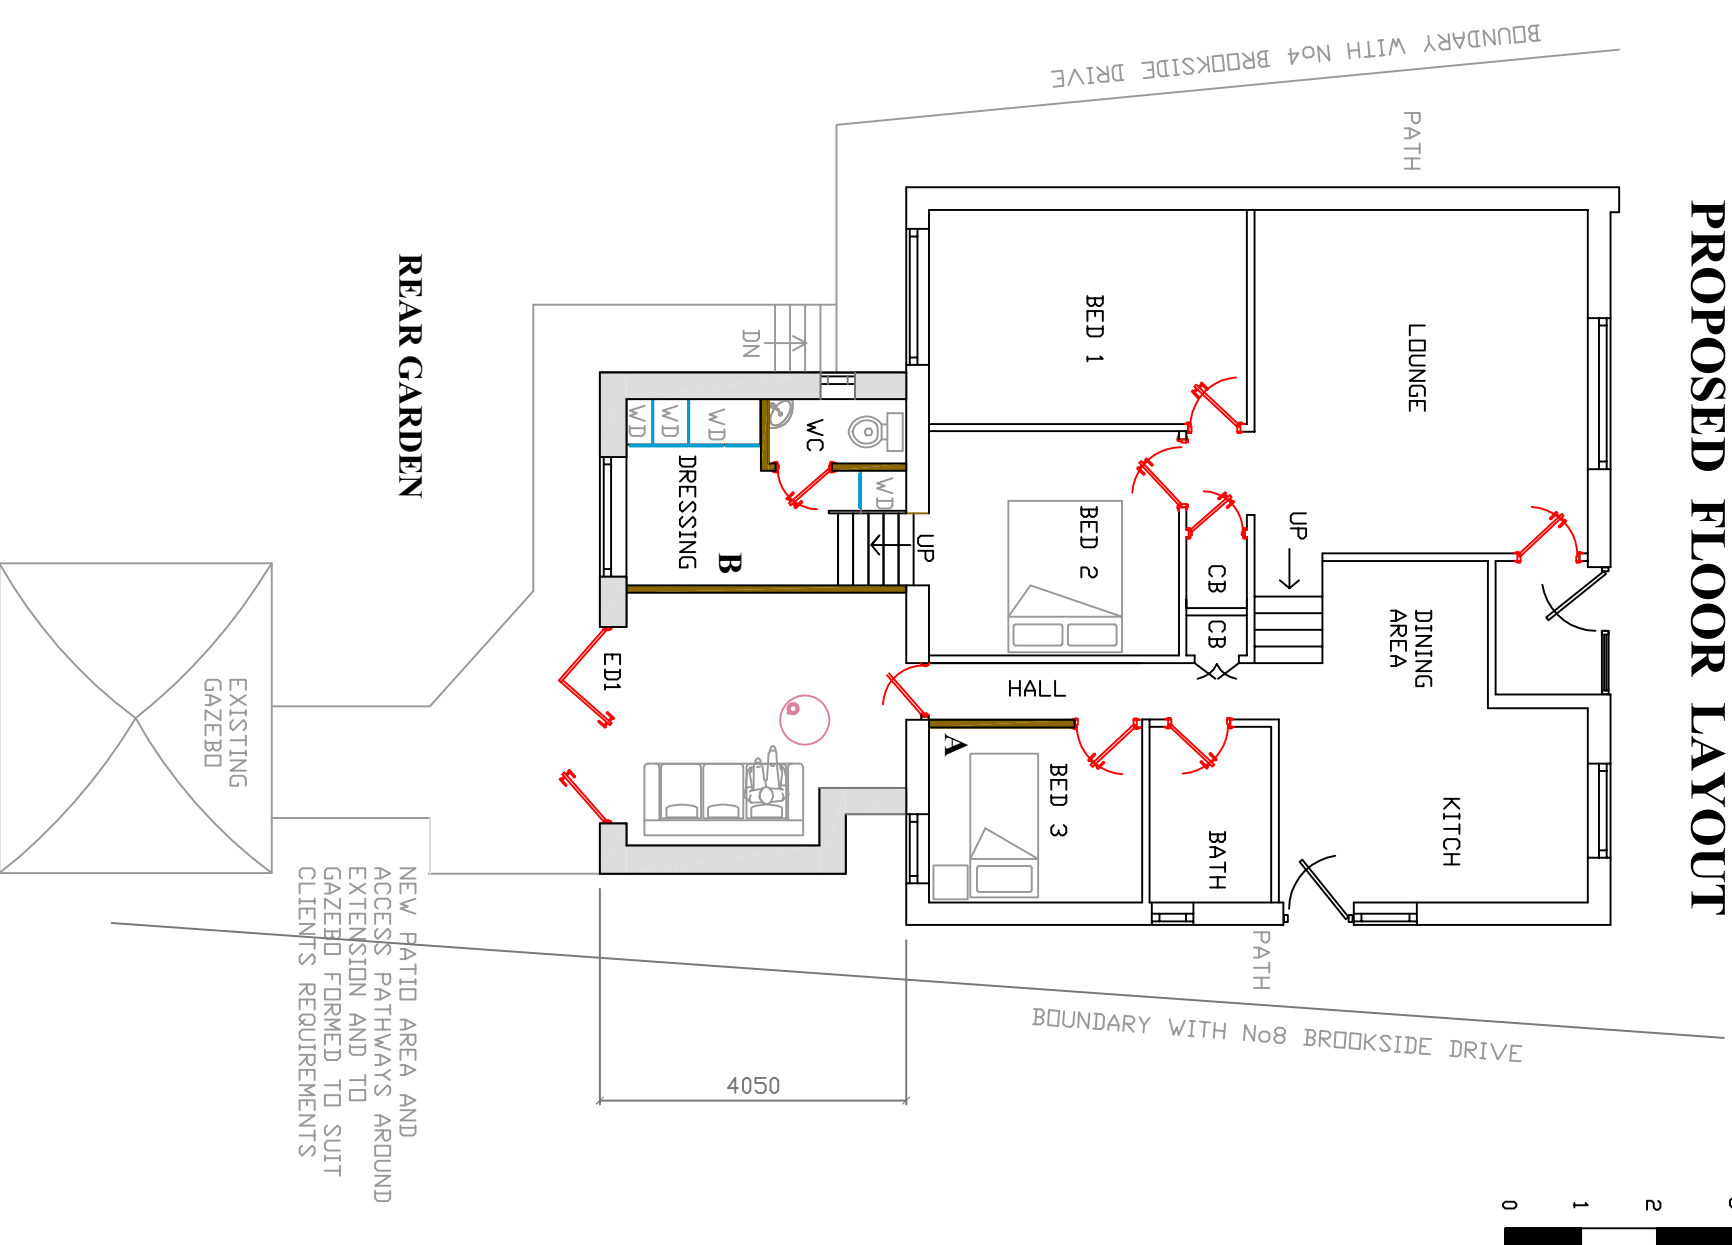

PROPOSED FLOOR LAYOUT



CLIENT 6 BROOKSIDE DRIVE BARNSELEY S70 3EF	TITLE DRAWING SHOWING EXISTING AND PROPOSED FLOOR LAYOUTS	DRAWN	SCALE 1:100 @ A3	REV			
			DATE 15/01/2024	DRG No 004			