
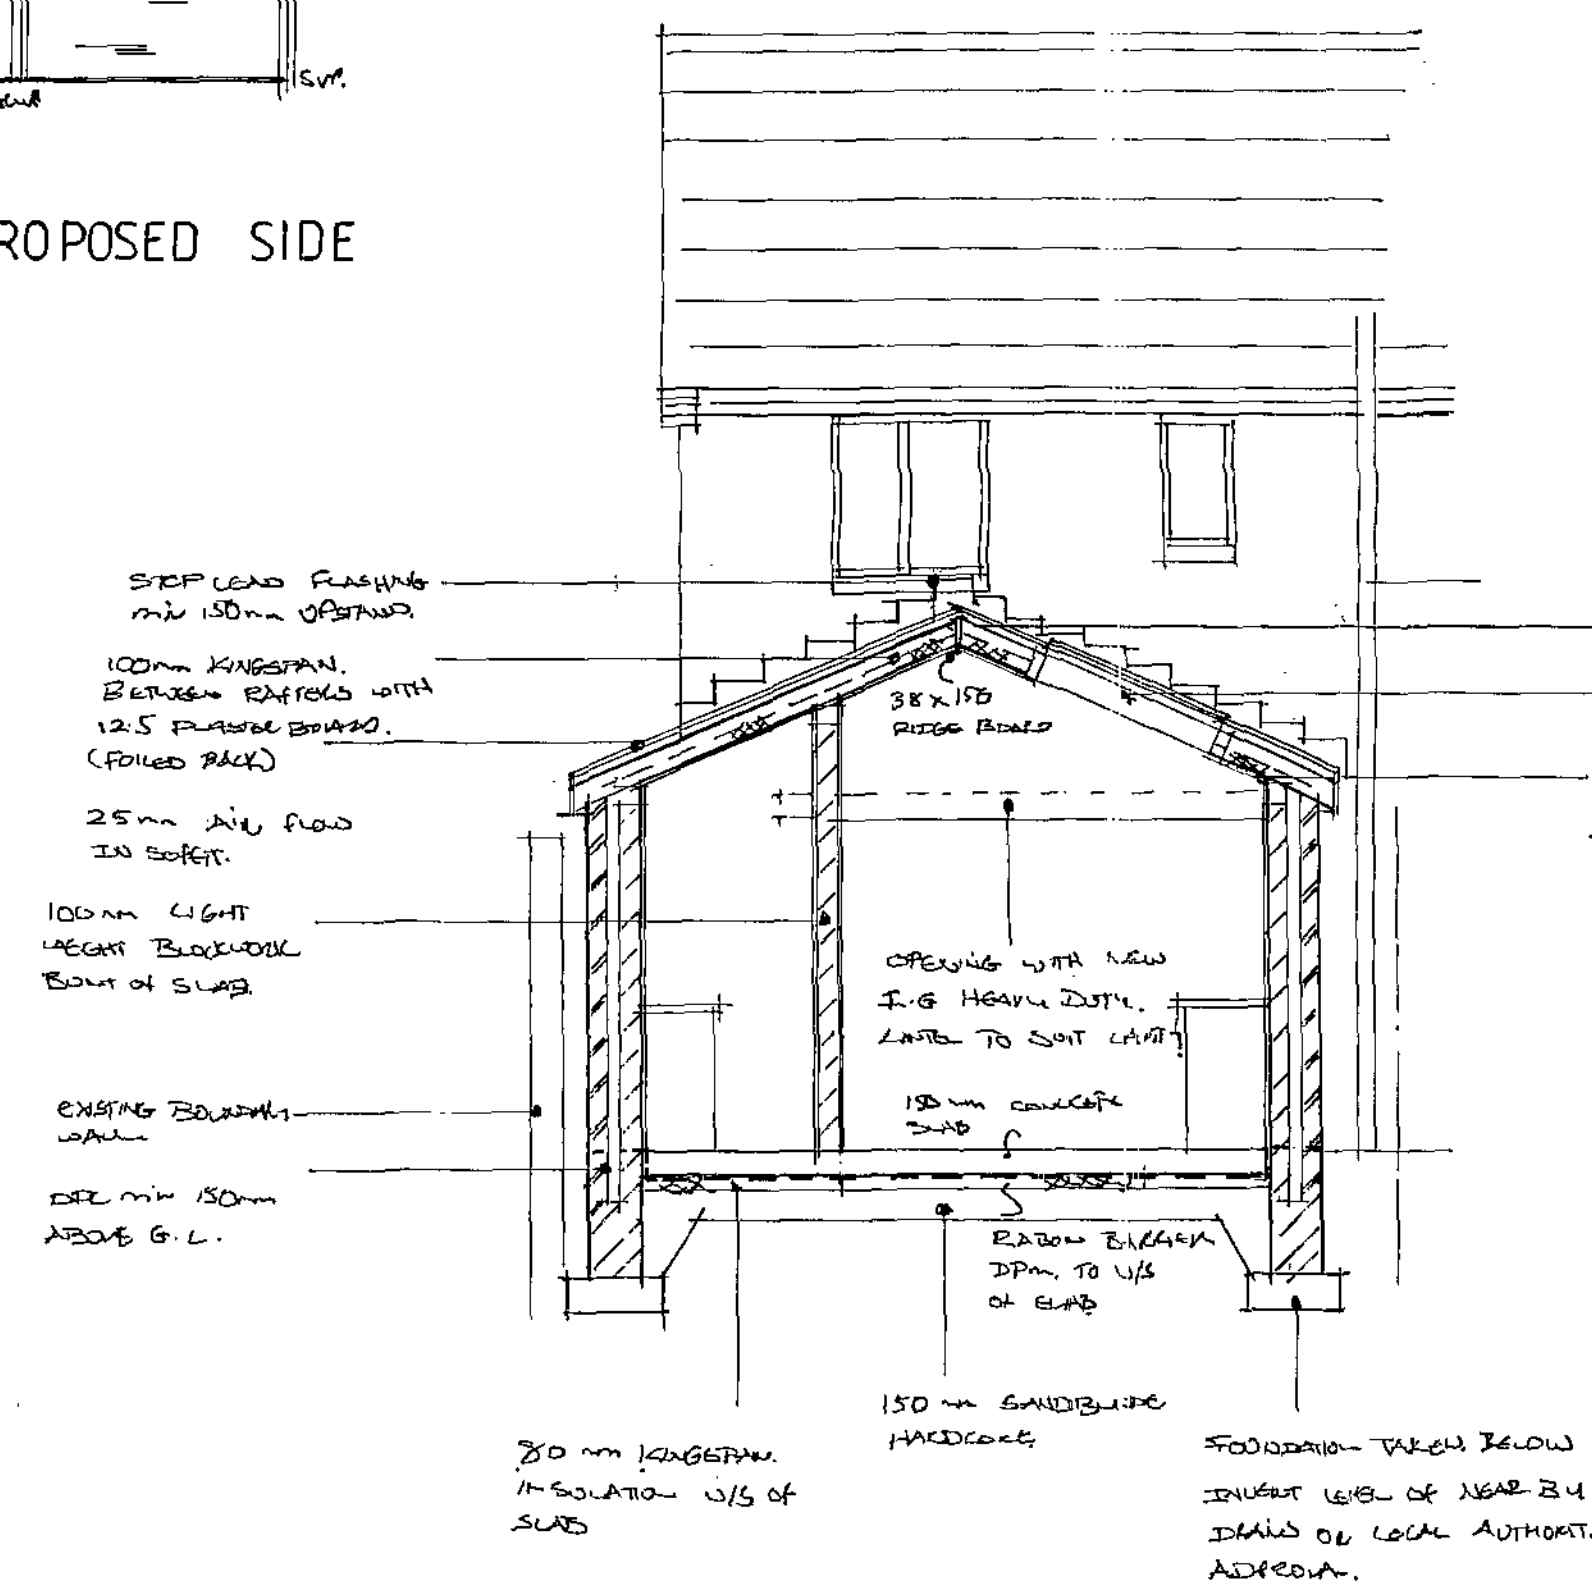


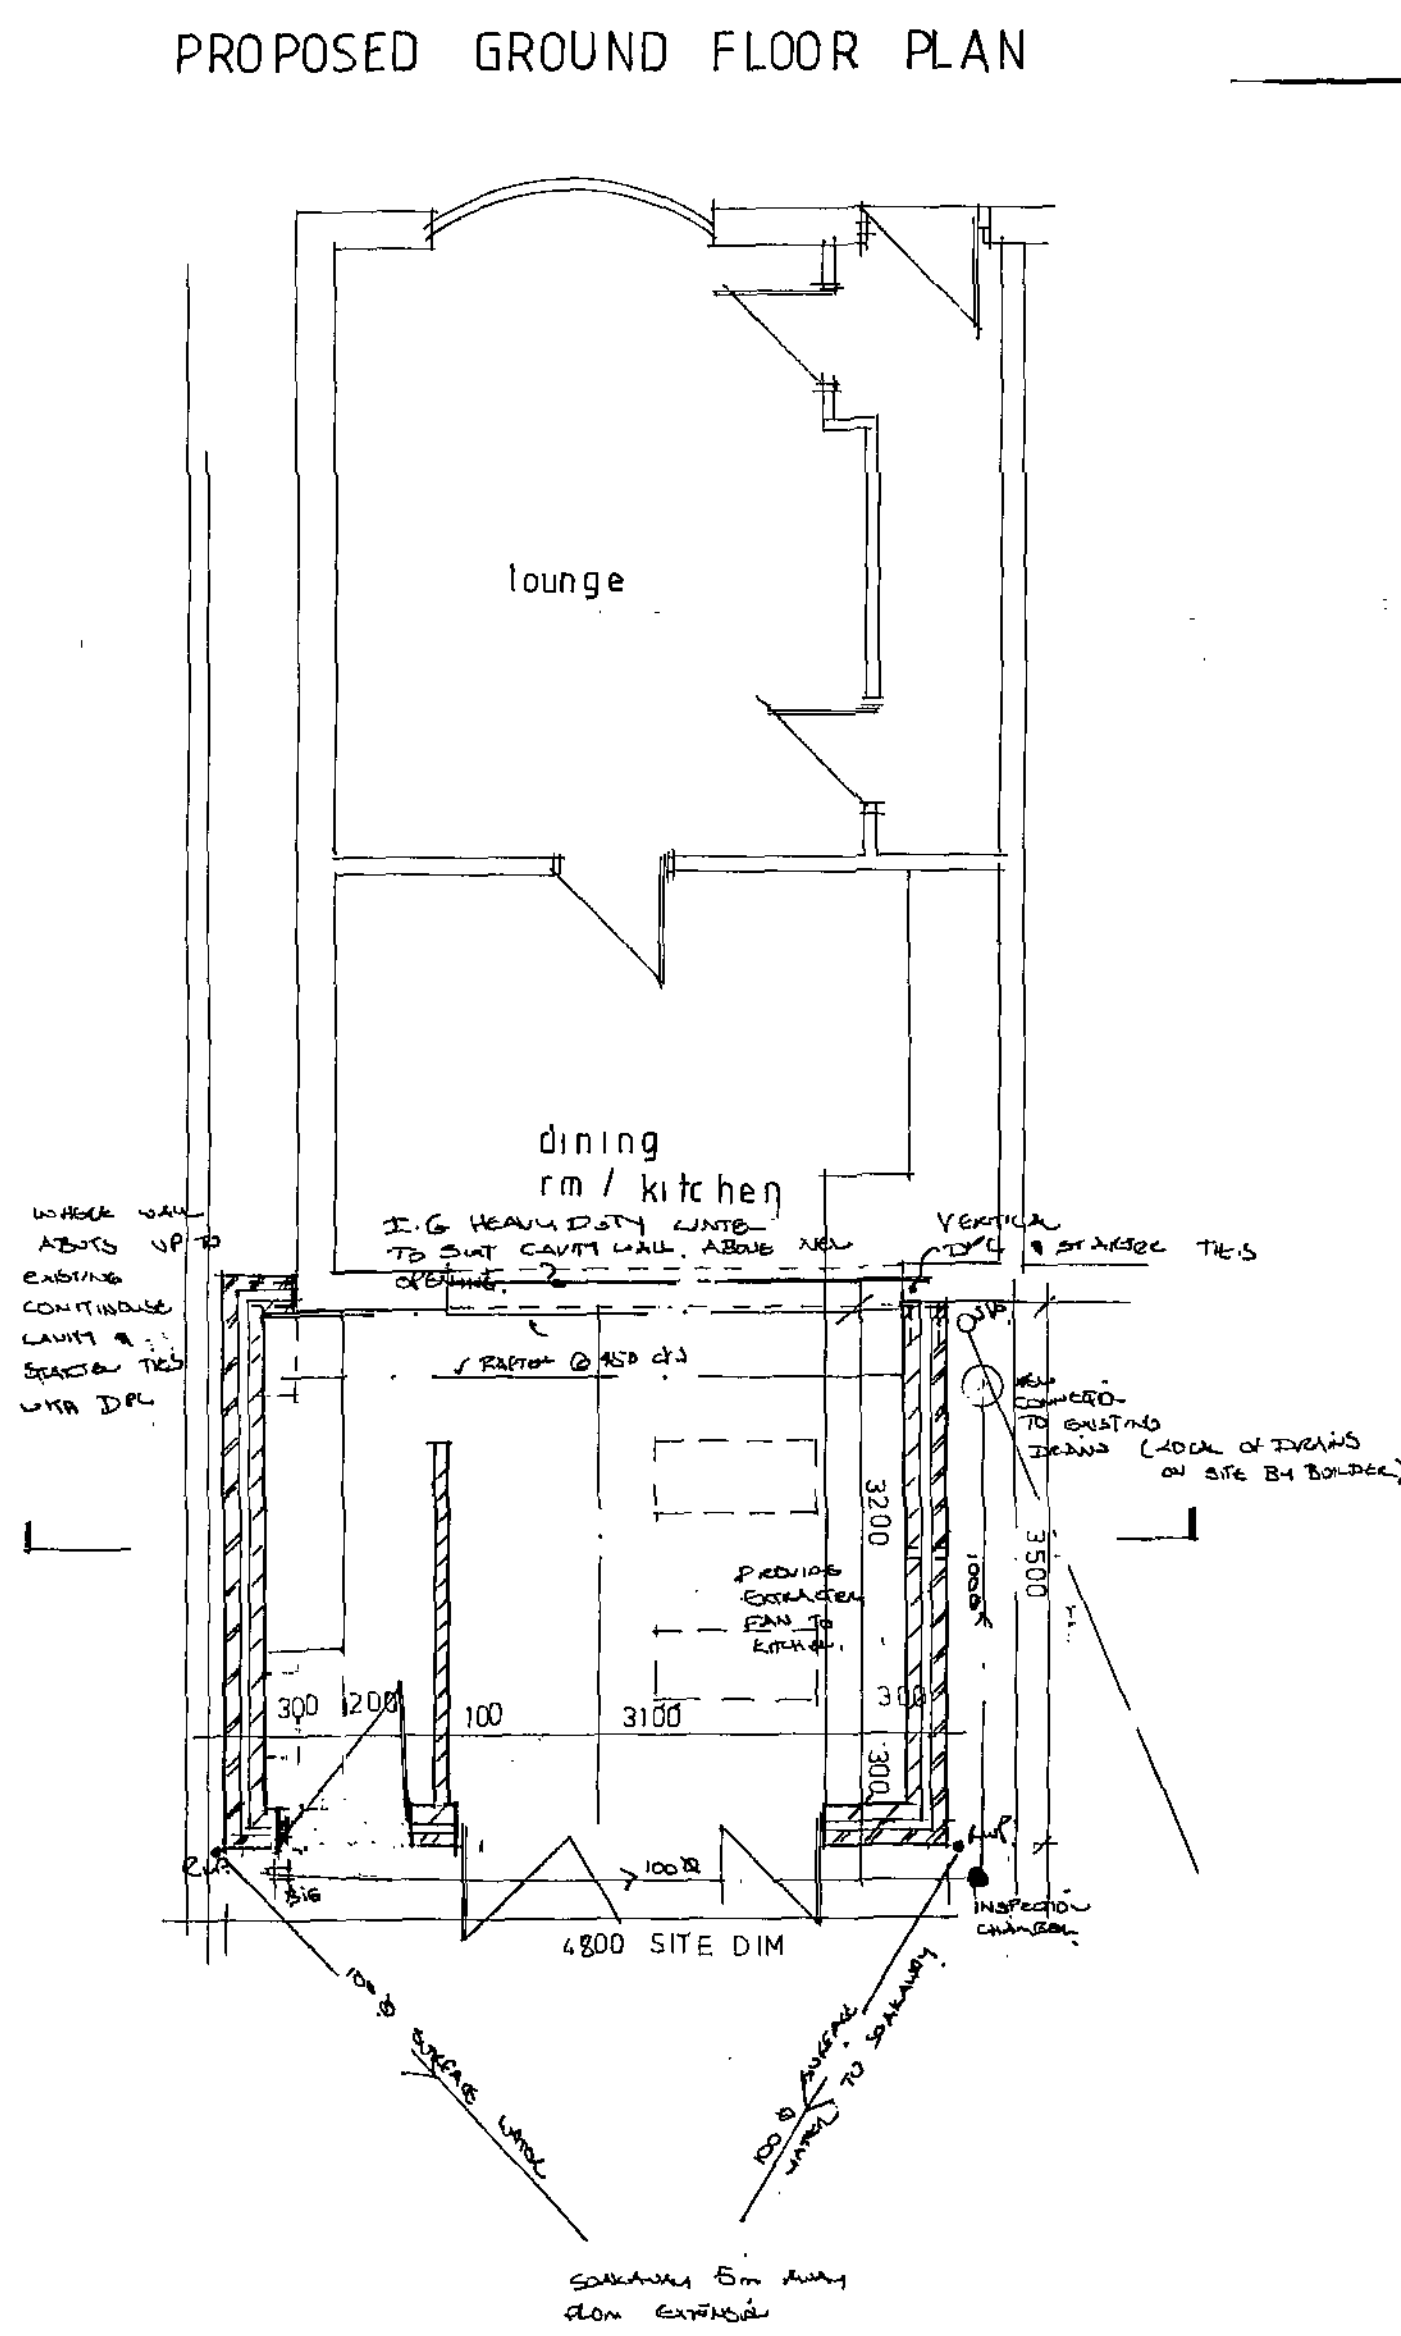

Notes :
Copyright exists on the design and information shown on this drawing .
Do not scale off this drawing
All dimension to be checked on site-
and any discrepancies verified prior to commencement on site
All work to be carried out in a professional workmanlike
manner, in accordance with building regulation
British Standards and relevant codes of Practice
Materials used are to be the best of their respective kind and fit for
purpose. All materials to be used and fixed strictly in accordance
with manufactures recommendations

Rev

Client :

Project: PROPOSED EXTENSION TO REAR OF
NO 219 DONCASTER ROAD
GOLDTHORPE
ROTHERHAM S63 9JD

Title :
**EXISTING AND
PROPOSED PLANS**

Date FEB 08 Scale : 1:50

