
Ordnance Survey (c) Crown Copyright 2016. All rights reserved. Licence number 100022432

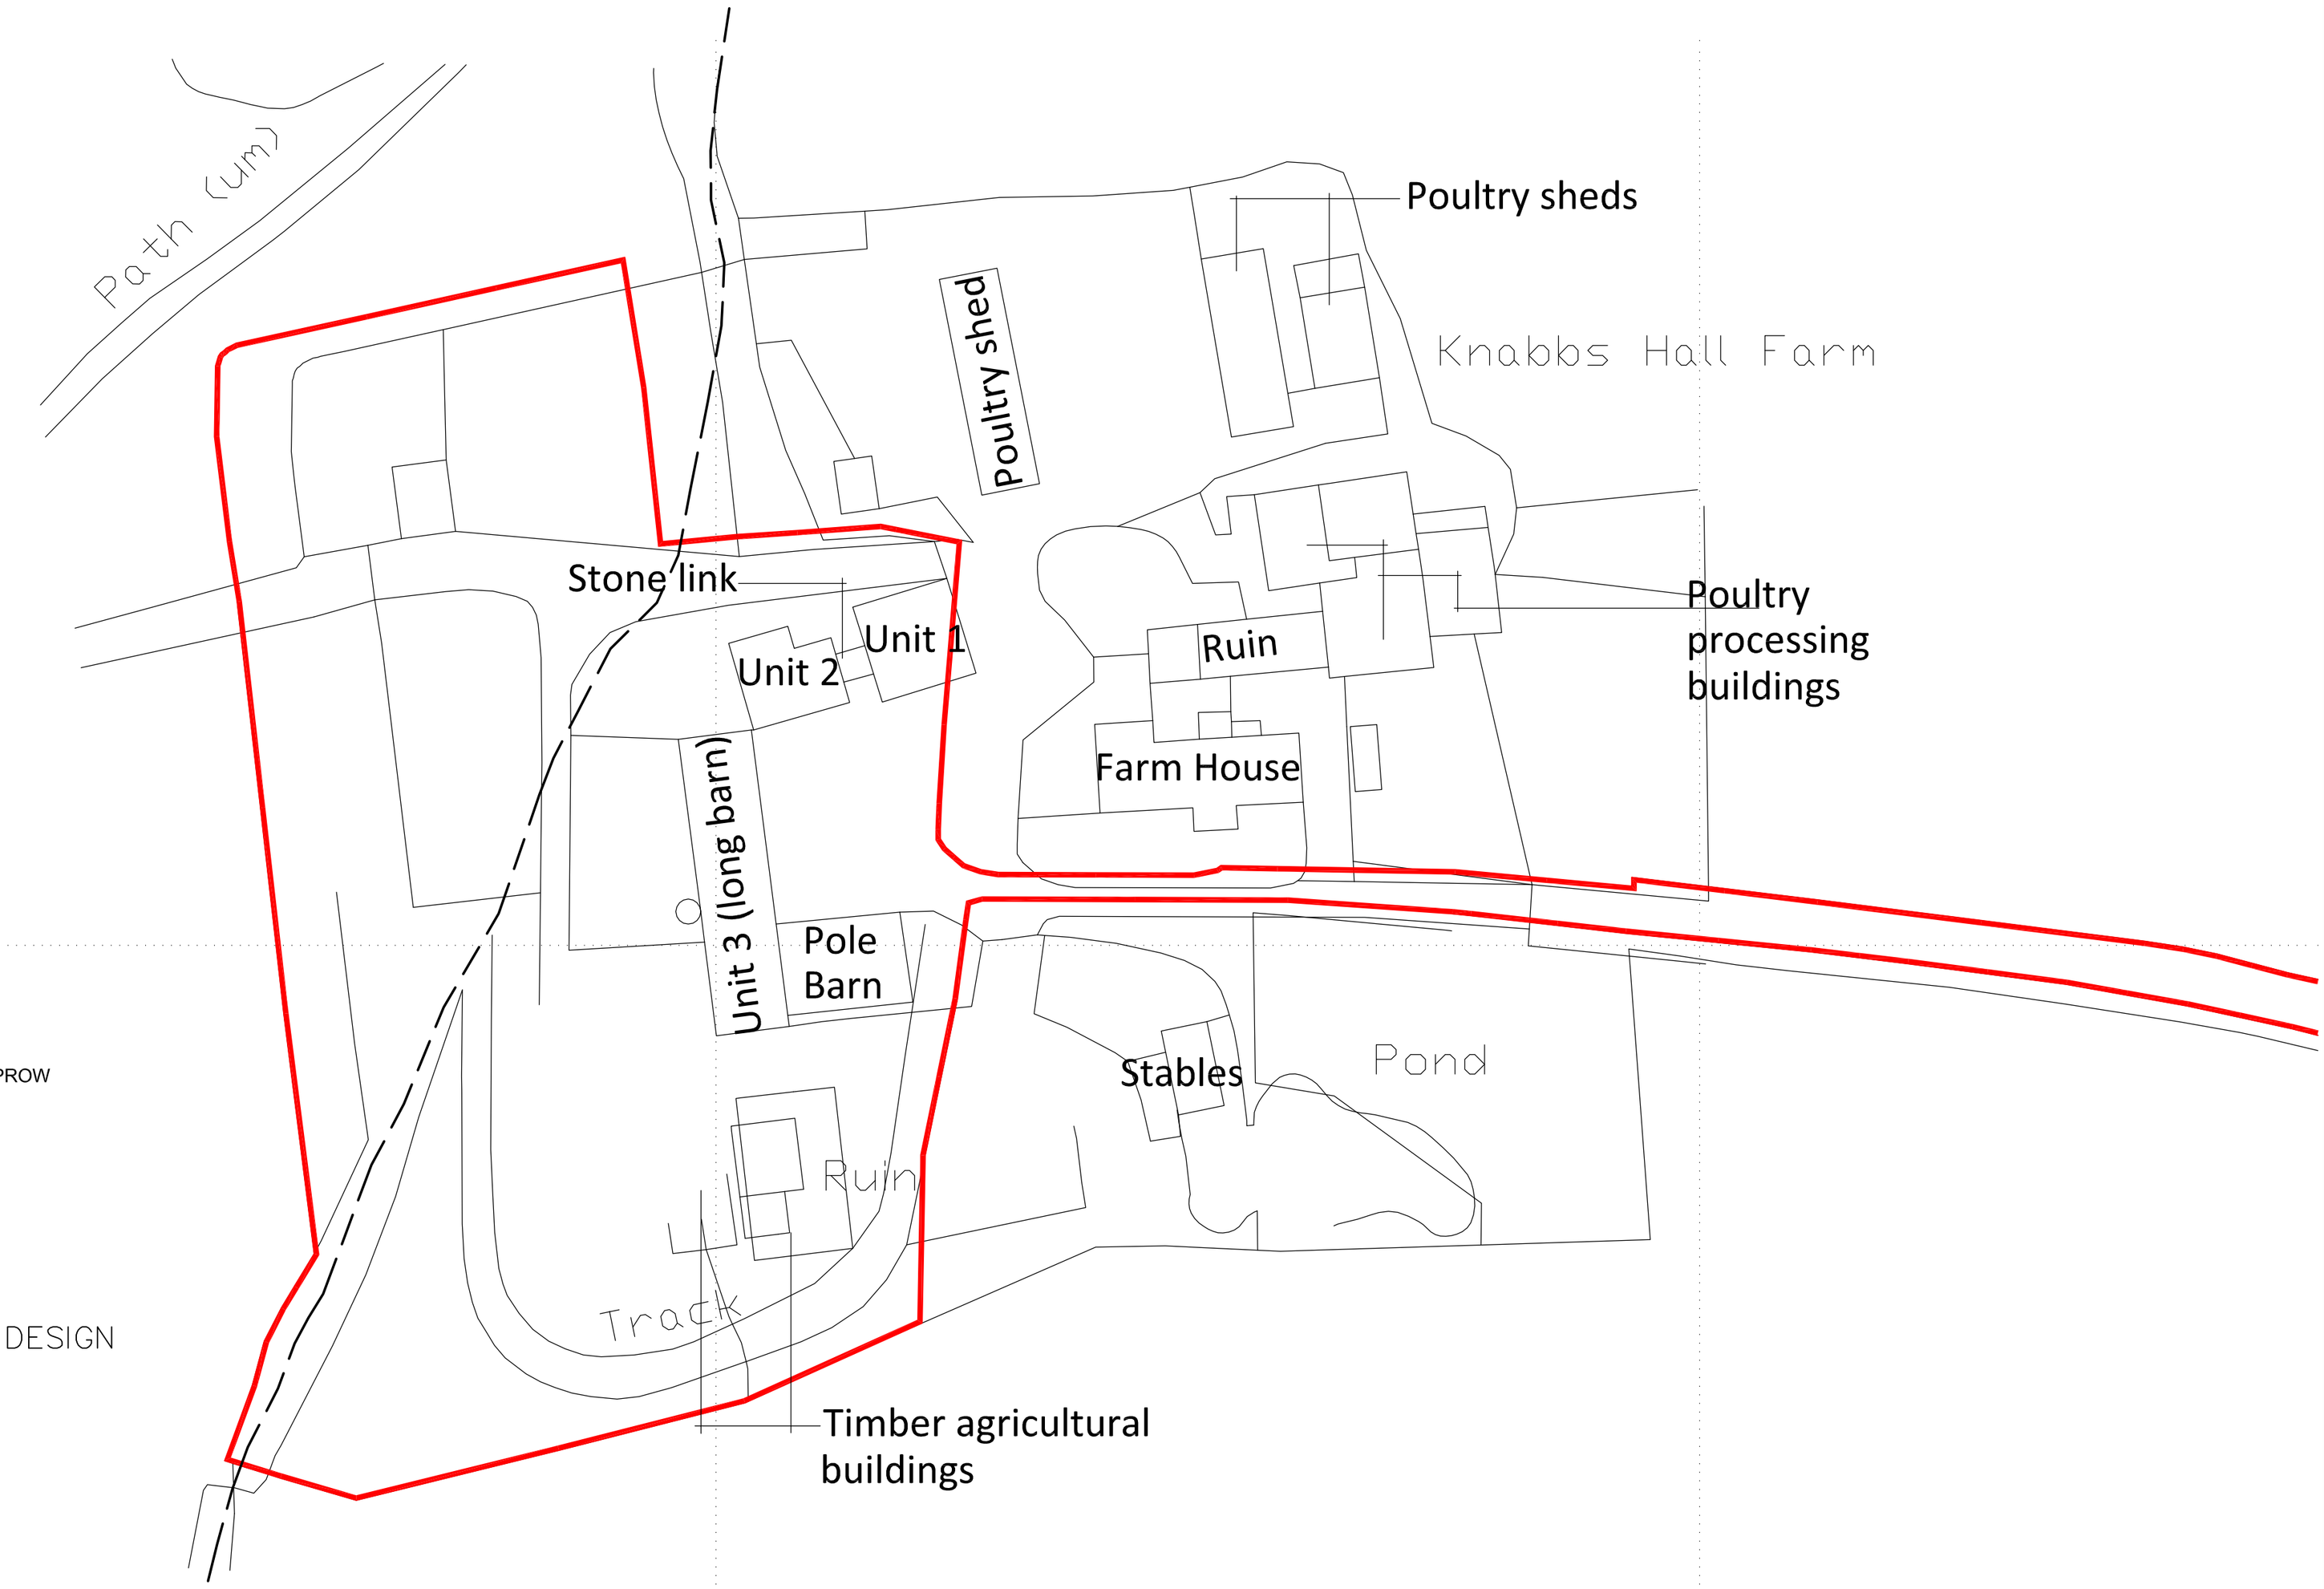

— — — Denotes definitive position of PROW

PAUL MATTHEWS ARCHITECTURAL Ltd

ARCHITECTURE | PLANNING | DESIGN

Malkin Farm
Brow Lane
Holmfirth
HD9 2RJ
07946872499
paul@paulmatthewsarchitectural.co.uk
www.paulmatthewsarchitectural.co.uk


Company Registration Number: 09898149 – Company Registered in England and Wales

Project
Reinstatement of dwelling and Conversion of agricultural buildings to forming 2 dwellings

Location
Knabbs Hall Farm Silkstone Common Nr Barnsley S75 4RD.

Client
Knabbs Hall Farm

Drawing Title/Issue
Existing Block Plan

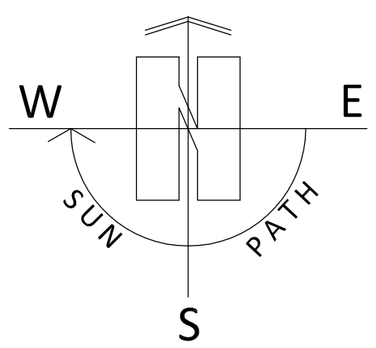

scale	date	sheet size	dwg. no.
1:500	07/17	A2	16/372/02b

Rev B June 19 - Title description (new build omitted) & PROW definitive position added