



New shopfront entrance/exit
refer to drawing 2826-2

Site

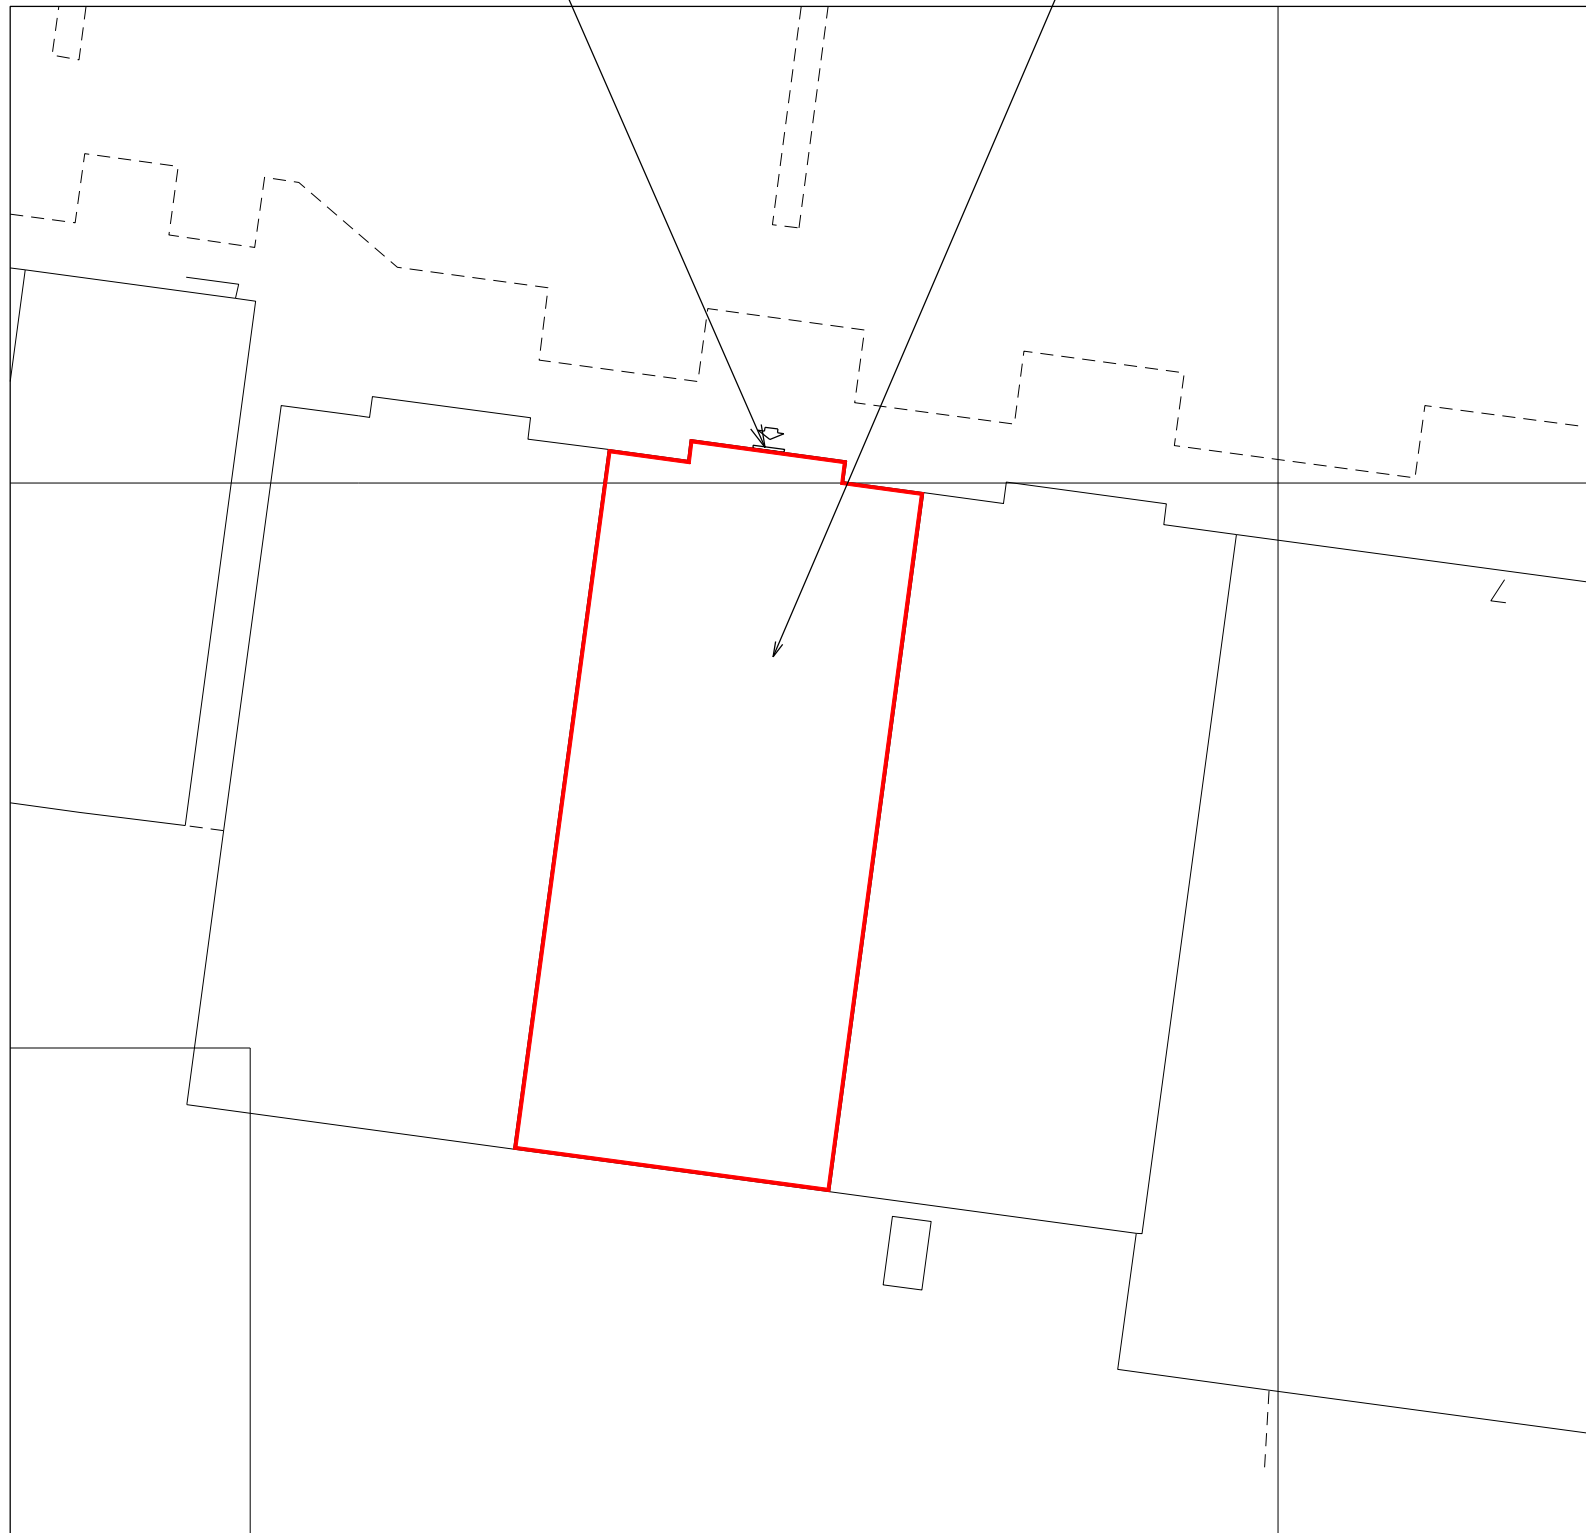


BLOCK PLAN
SCALE 1:500

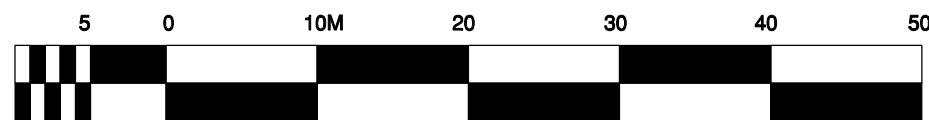


SCALE BAR 1:500



SITE LOCATION PLAN
SCALE 1:1250

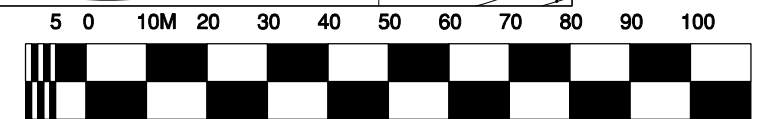

SCALE BAR 1:1250

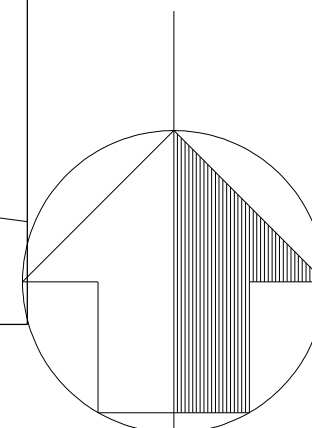

NORTH

Second Avenue
Deeside Industrial Park
Deeside
Flintshire
CH5 2NW

Tel: (0)1244 830100
Fax: (0)1244 814531

DWG NO. ICE148-BARNSELEY-2826-SP02		SHEET NO.	REV.
PROJECT BARNSELEY F.W.		STORE NO.	
ADDRESS UNIT 5 PEEL CENTRE, HARBOROUGH HILL ROAD, BARNSELEY S71 1JE			
TITLE BLOCK & SITE LOCATION PLAN - SHOPFRONT			
DATE 01.11.16		SCALE	1:500/1250 @ A3
DRAWN RRDS		CHECKED	

Iceland