
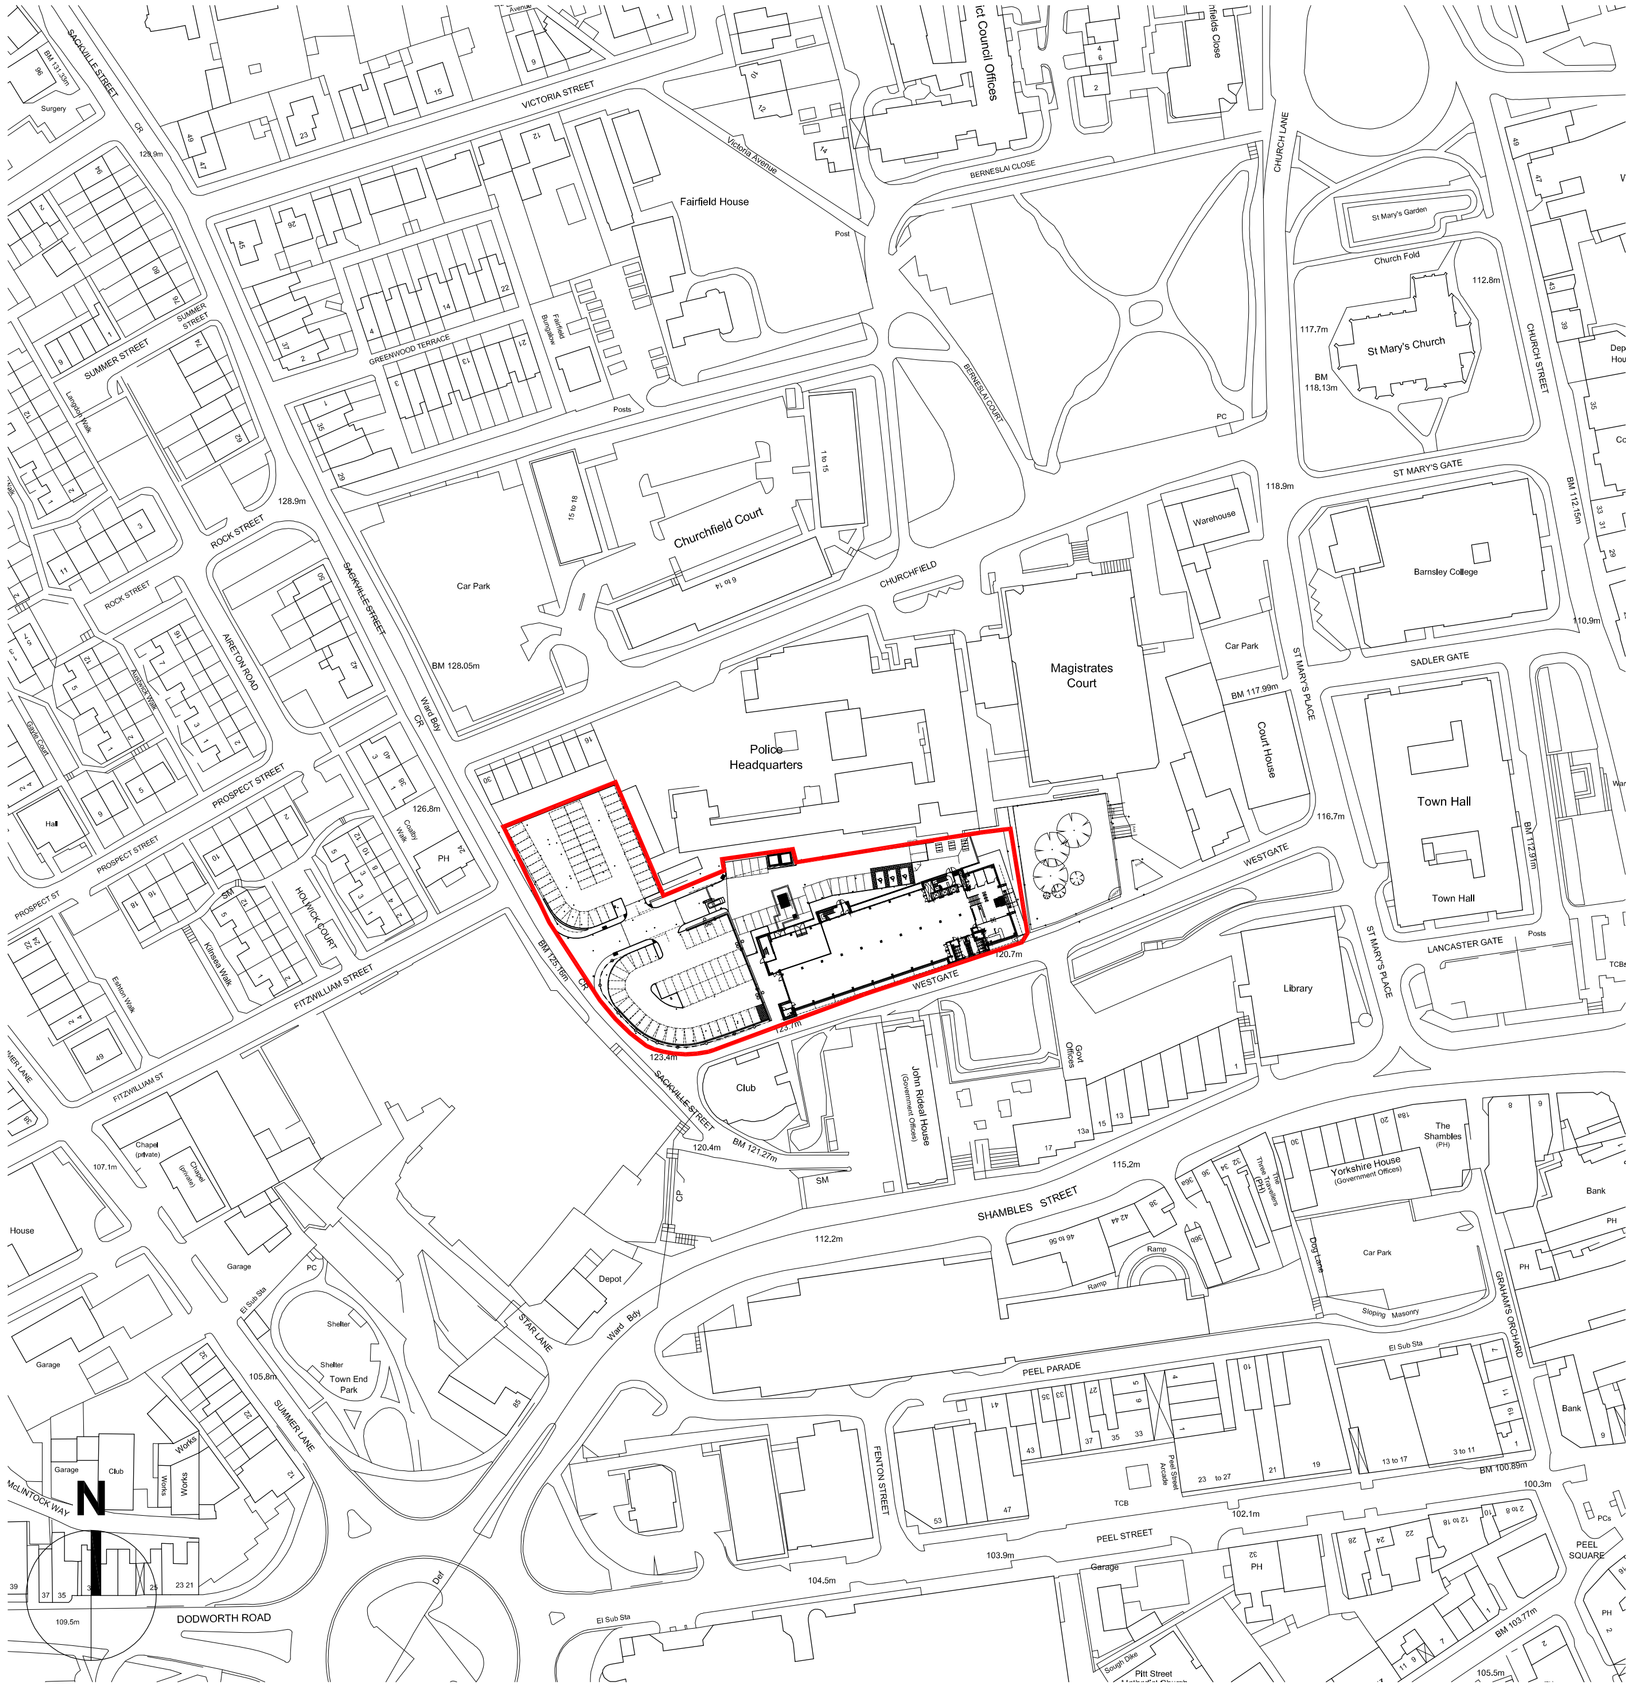


1 Site Location
1:1250

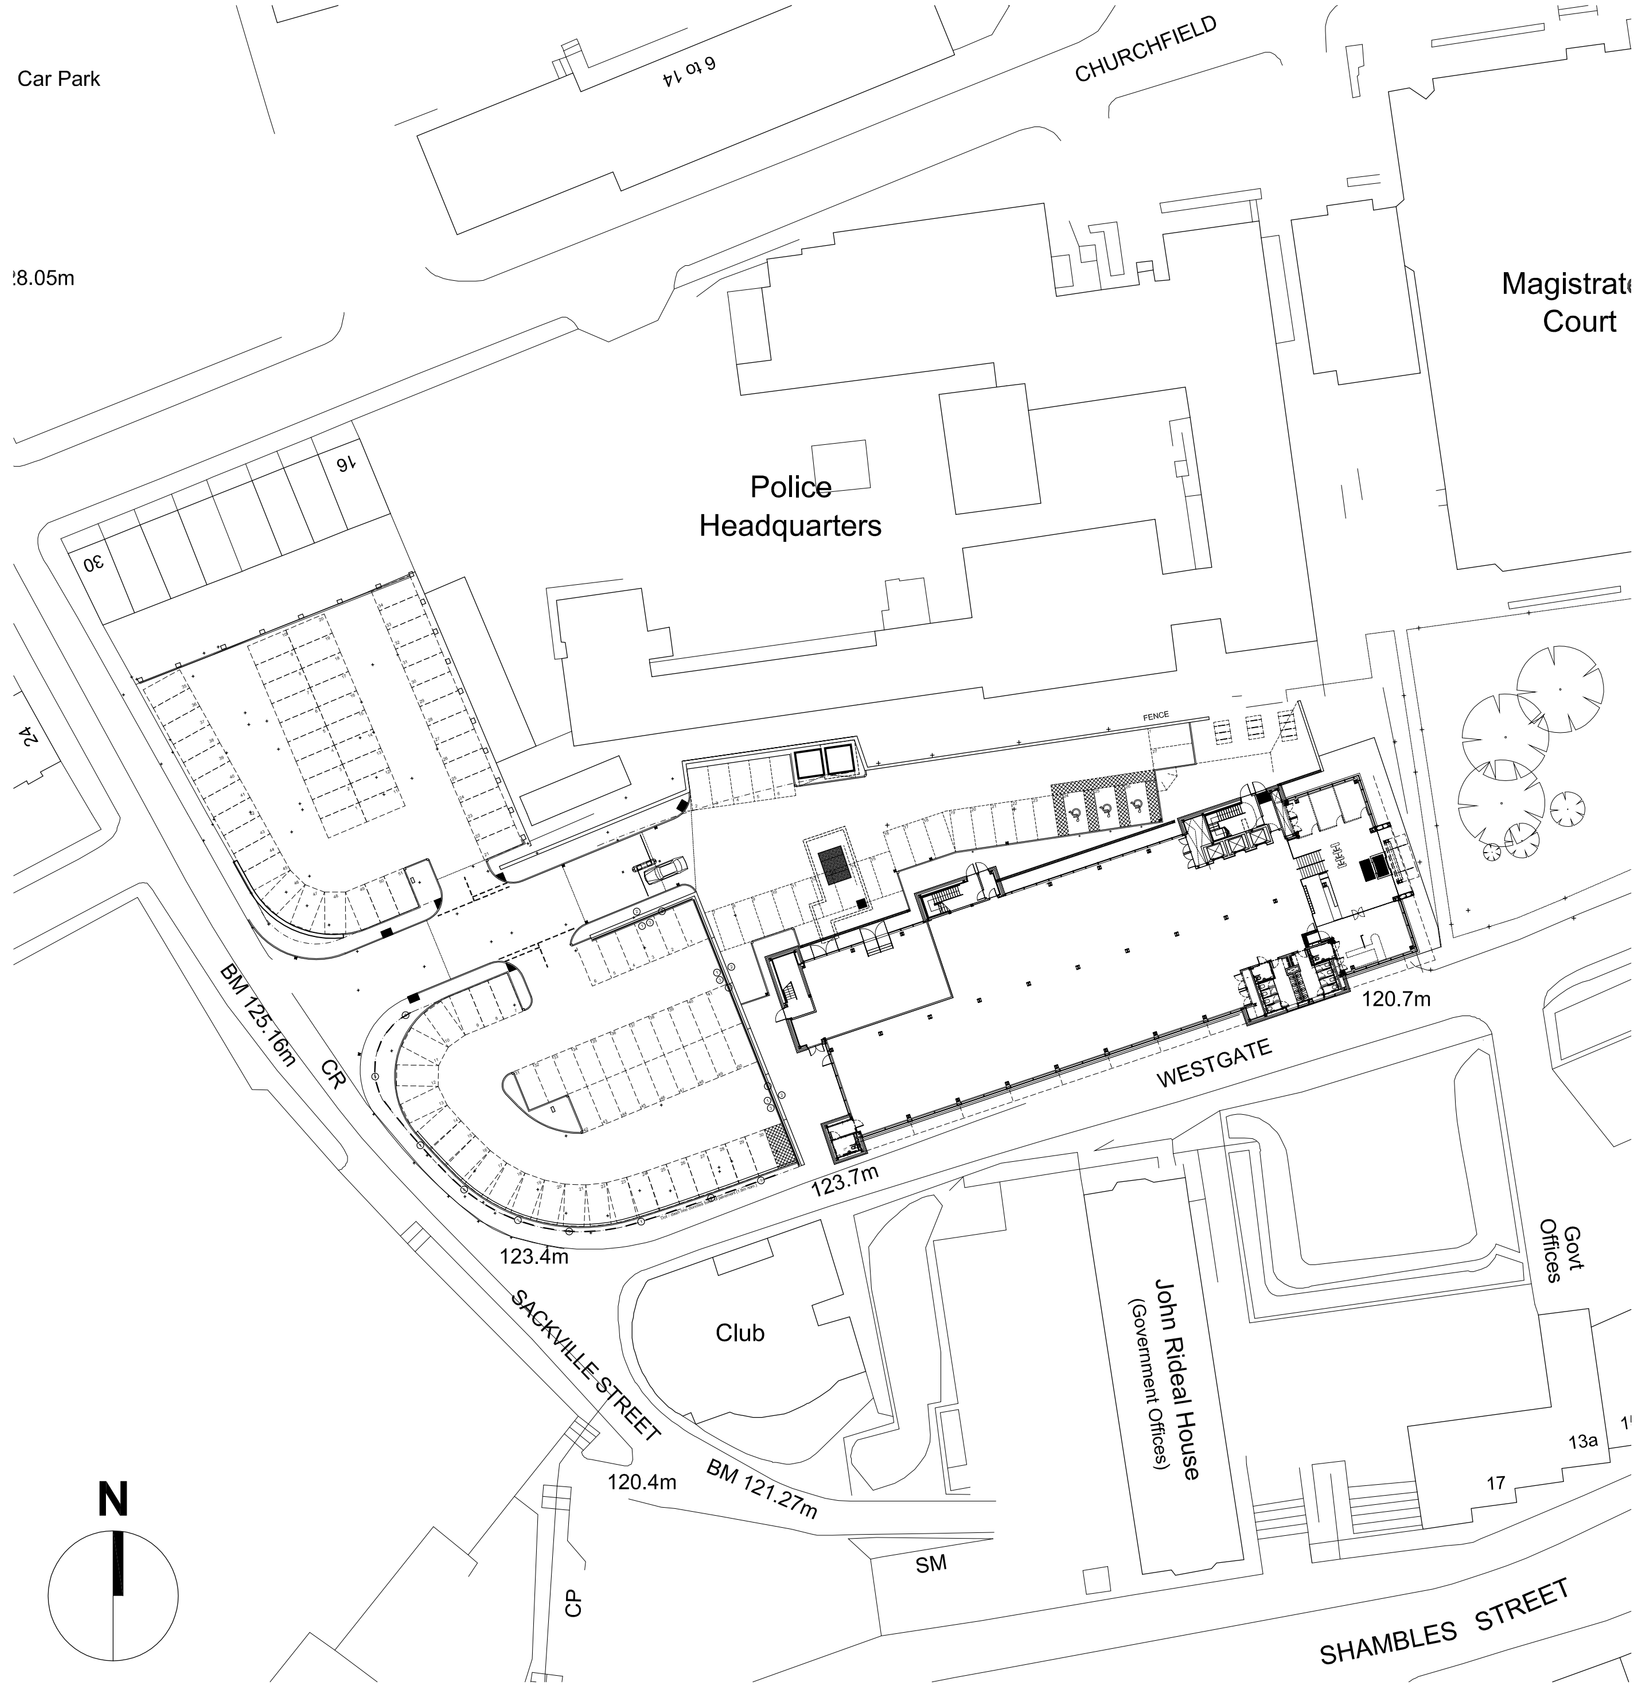

2 Site Plan
1: 500

/ - - 13.11.08

Associated Architects

19 Newhall Street
Birmingham B3 3PJ

Tel +44 (0)121 233 6600
Fax +44 (0)121 200 1564

Email
mail@associated-architects.co.uk

Website
www.associated-architects.co.uk

2589 AL (60)

SIte Location Plan

Barnsley Miller Partnership

Westgate, Barnsley

as shown @A1

Limited Liability Partnership OC304503