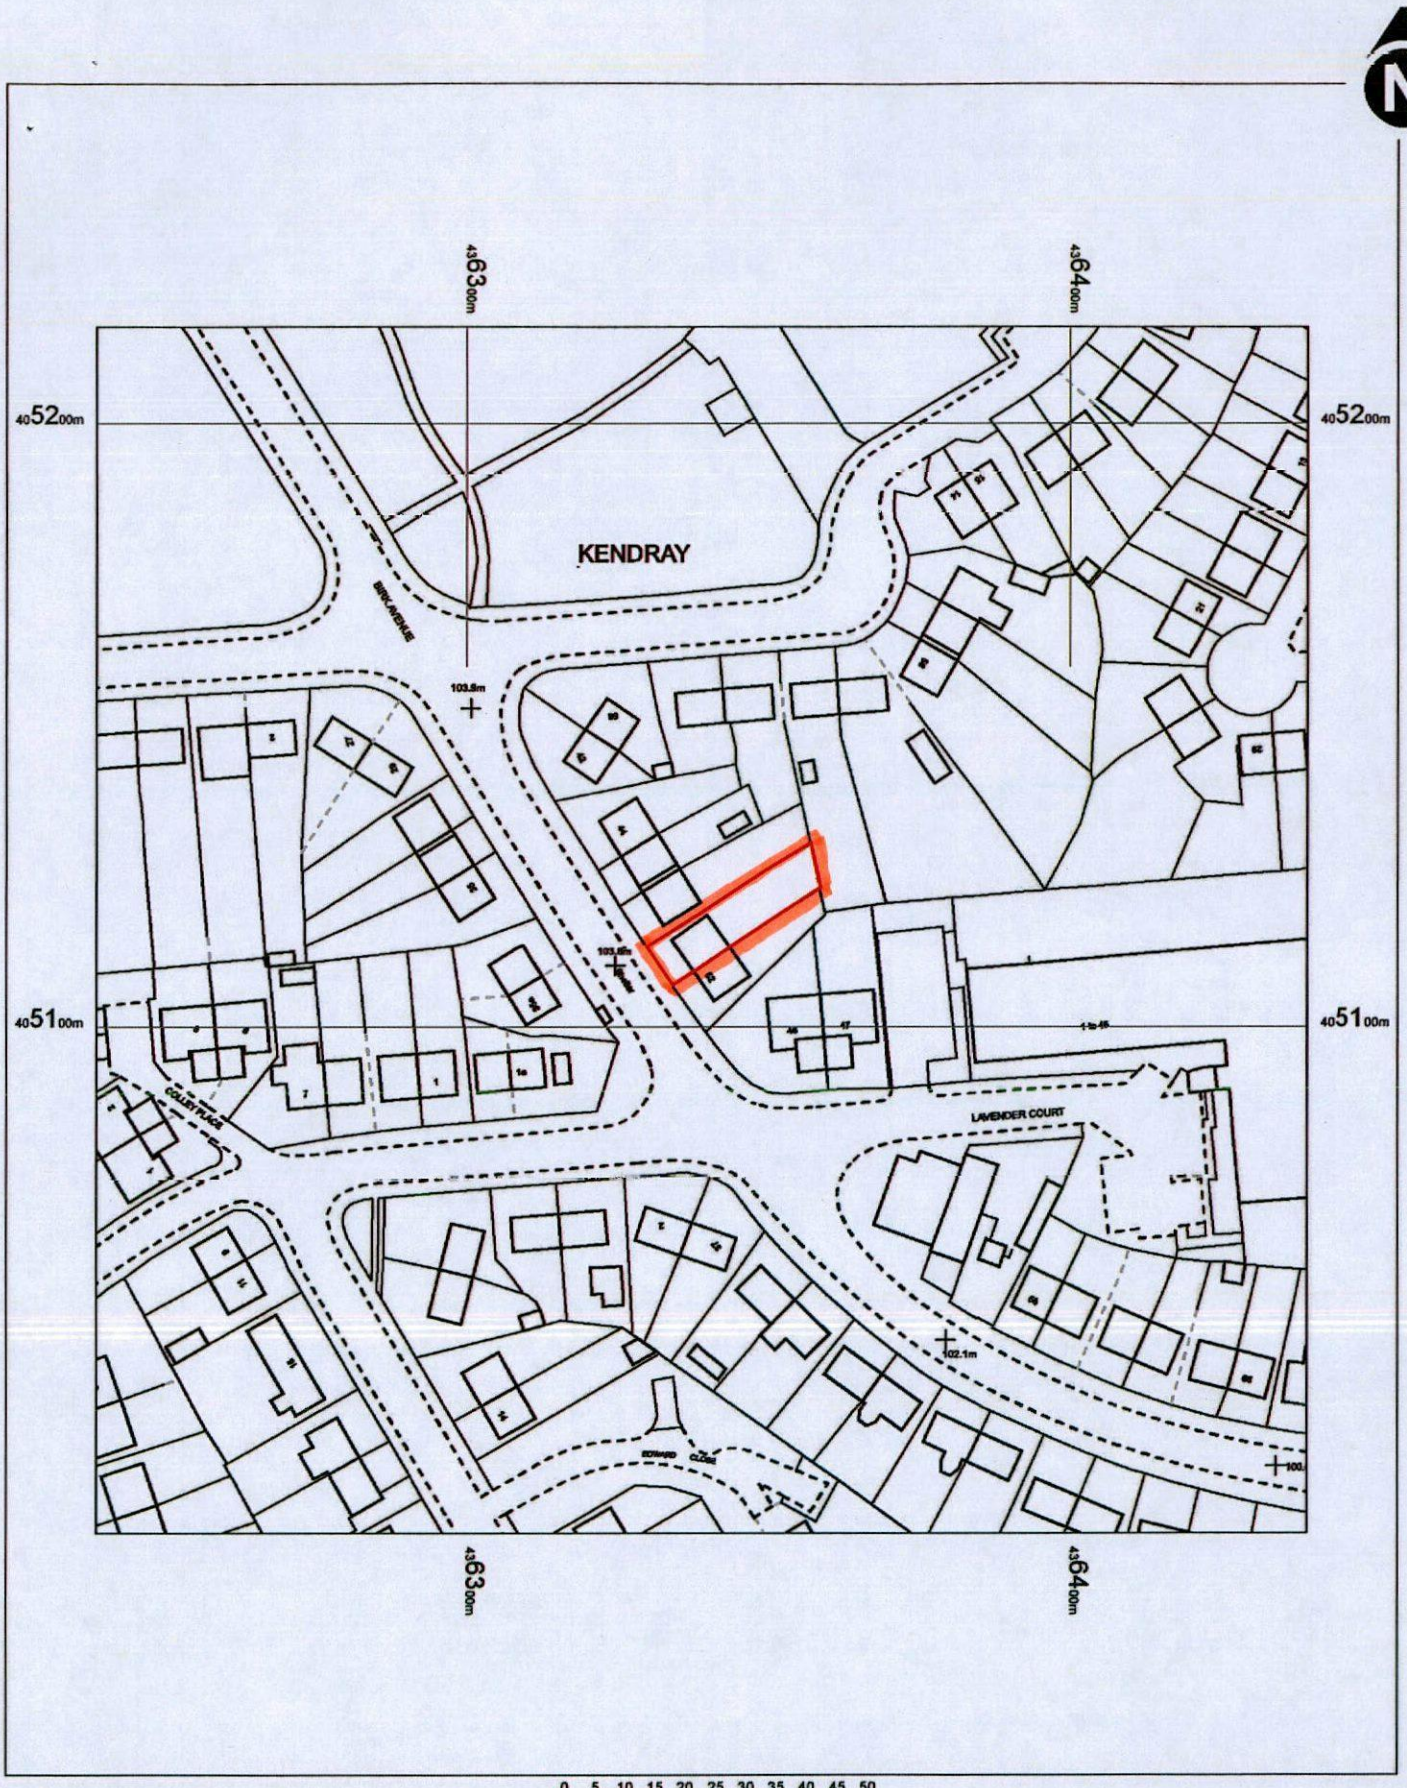


50 BIRK AVENUE
KENDRAY
BARNSLEY
S70 3AG

OS MasterMap 1250/2500/10000 scale
08 April 2016, ID: BW1-00517798
www.blackwellmapping.co.uk

1:1250 scale print at A4, Centre: 436339 E, 405116 N

©Crown Copyright Ordnance Survey. Licence no. 100041040

N

MR & MRS BROWN
50 BIRK AVENUE
KENDRAY

BARNSLEY
SOUTH YORKSHIRE
S70 3AG

