


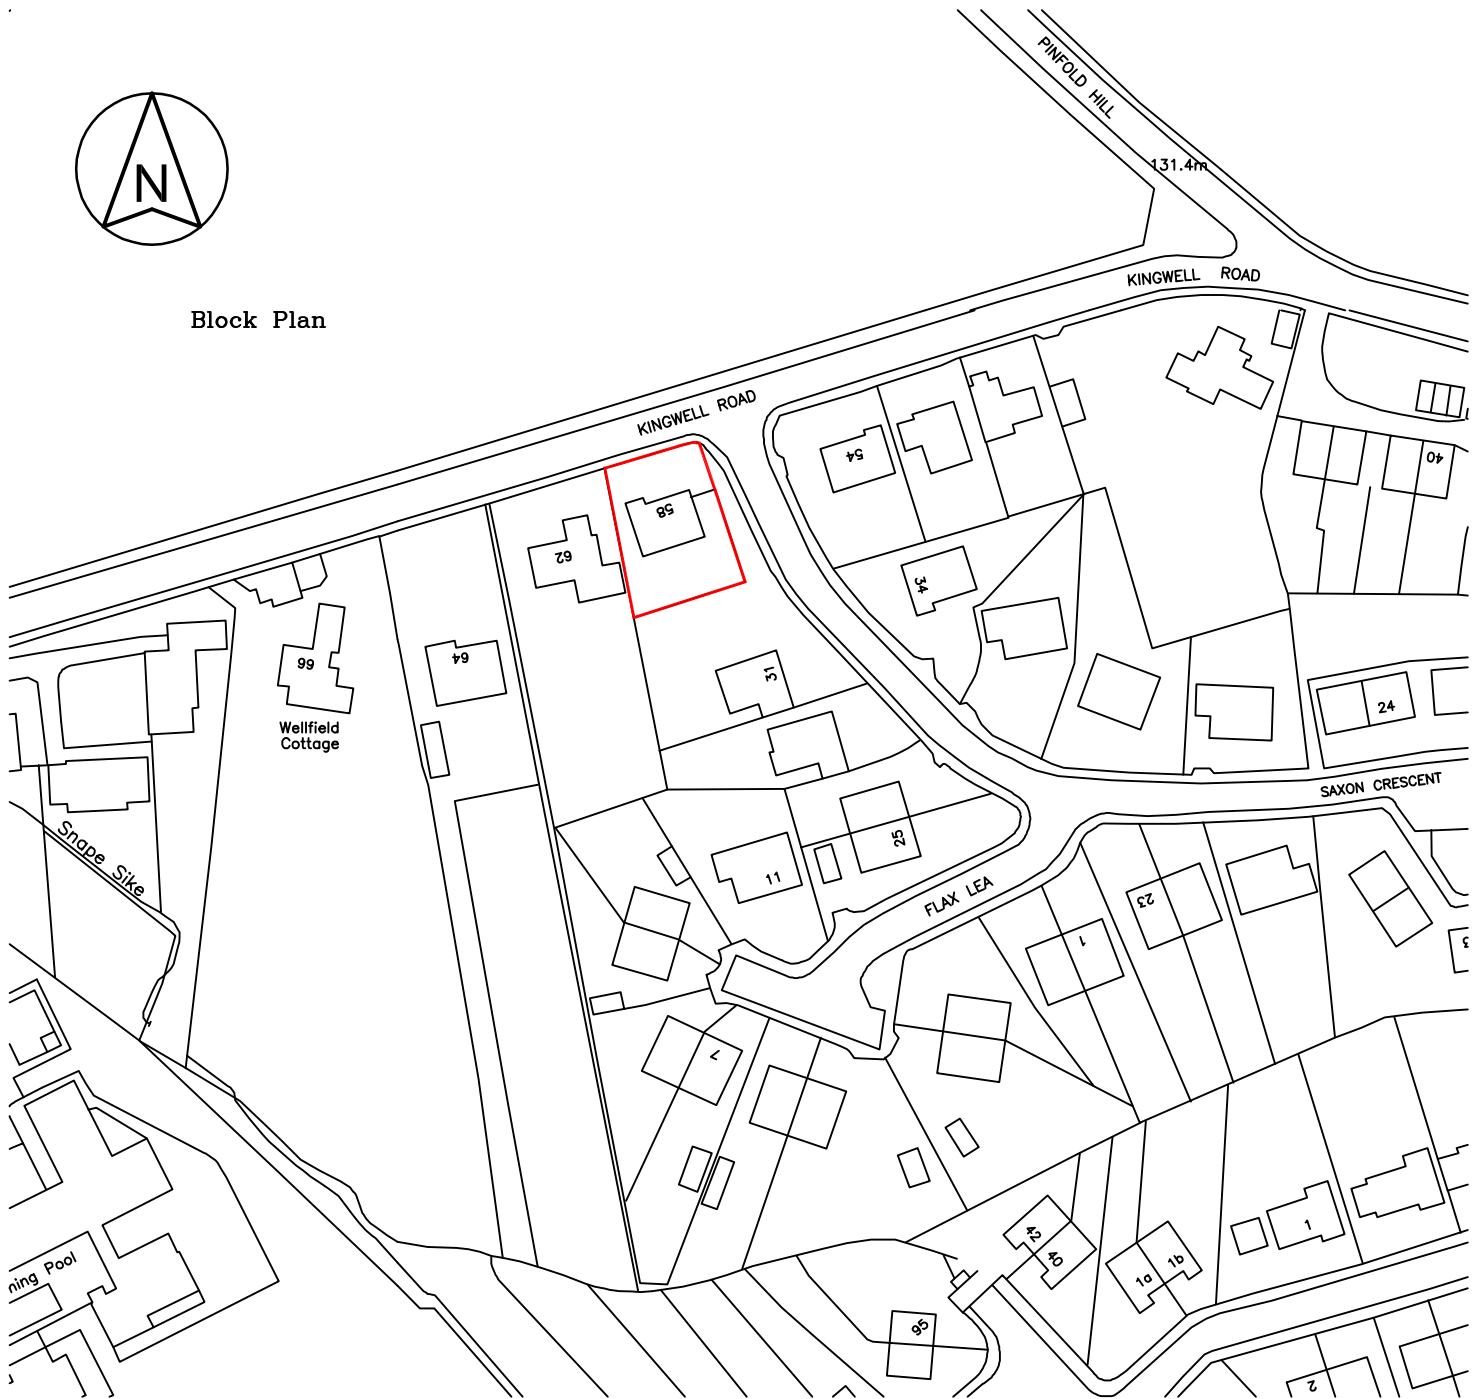

Block Plan



Crown Copyright. All rights reserved. Licence Number 100020449

Note to contractor
Check all dimensions prior to
commencing works or ordering
any materials

Note to Client : These works will be subject to CDM Legislation



Unit 2, The Office Campus, Paragon
Business Park, Red Hall Court,
Wakefield, WF1 2UY

Project Proposed Single Storey Extension to
Rear of 58 Kingwell Road, Worsbrough,
Barnsley, S70 4HG for Mr N Pyne

Drawing

Ordnance Survey Plan

01924 380873
Date 08/07/2016

Drg No

A4	
F 1932	Scale
R	1:1250
OS	