


EXISTING BLOCK PLAN
SCALE 1:250




PROPOSED BLOCK PLAN
SCALE 1:250

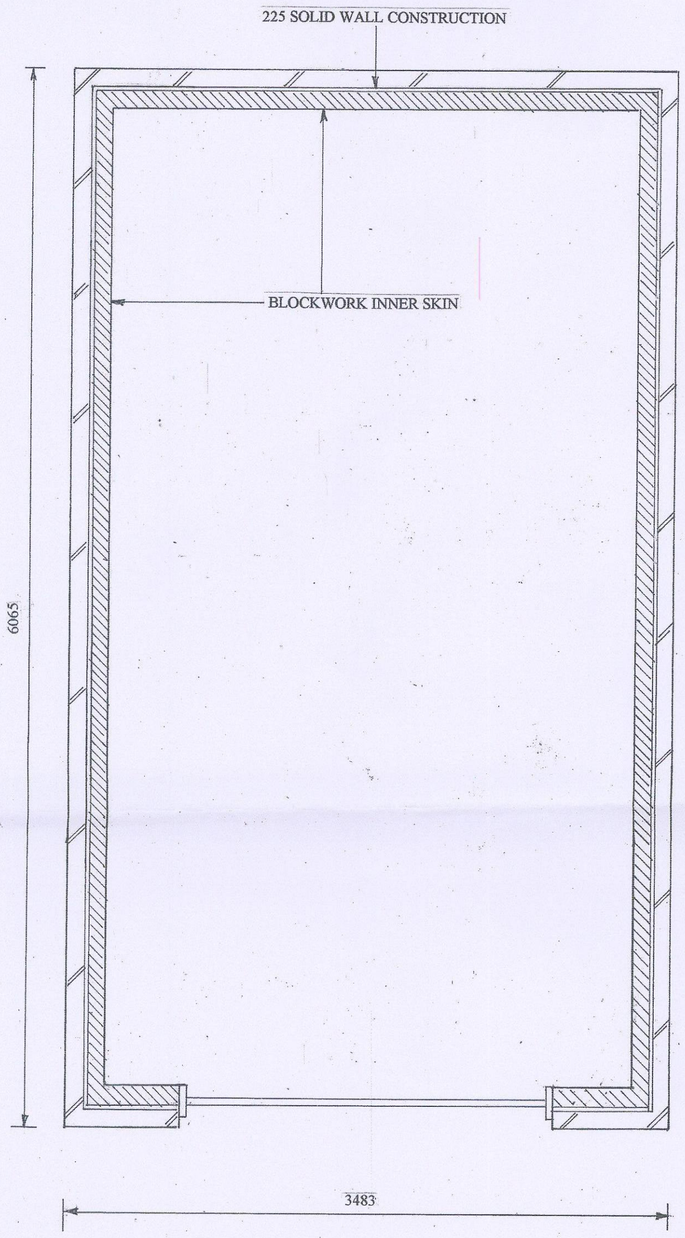


FLOOR LAYOUT SCALE 1:25

SCALE 1: 50

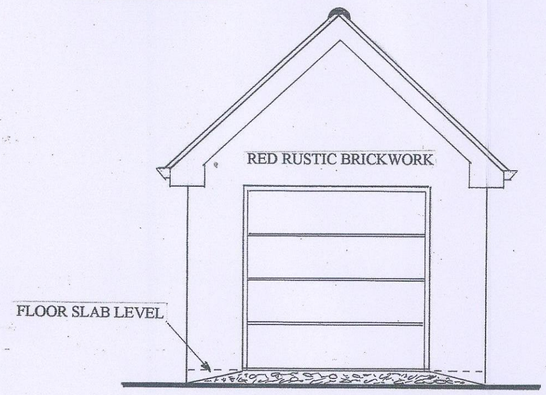


FRONT ELEVATION

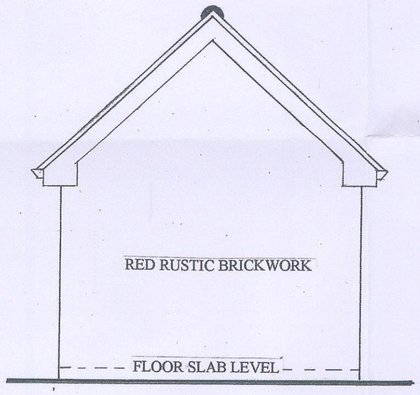


REAR ELEVATION

SCALE 1:50


SCALE 1:50

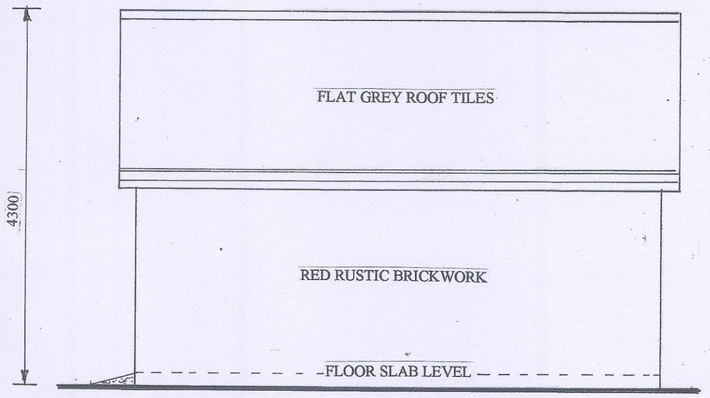

SIDE ELEVATION A

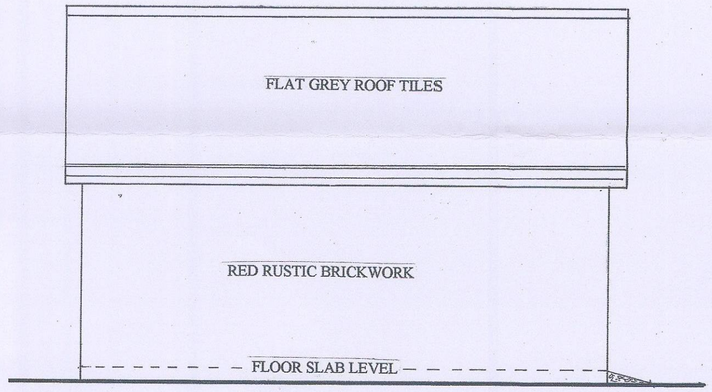

SIDE ELEVATION B

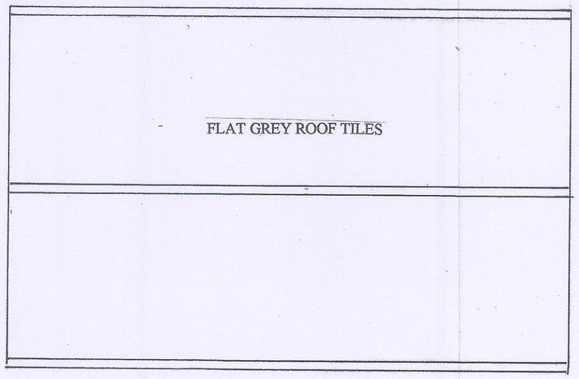


ROOF LAYOUT


SCALE 1: 50

PROPOSED SINGLE GARAGE DETAILS


SCALE 1:50

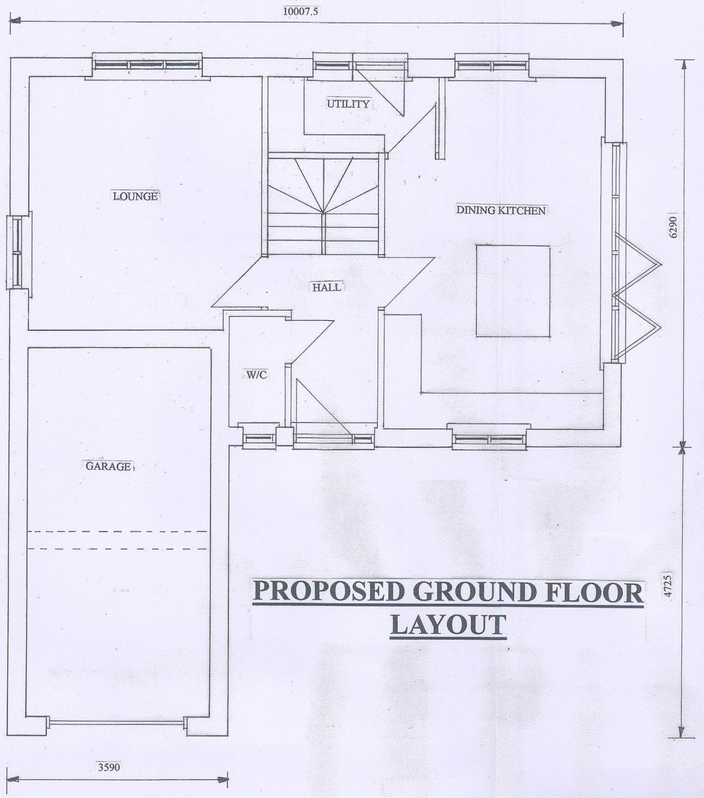


PROPOSED GROUND FLOOR LAYOUT

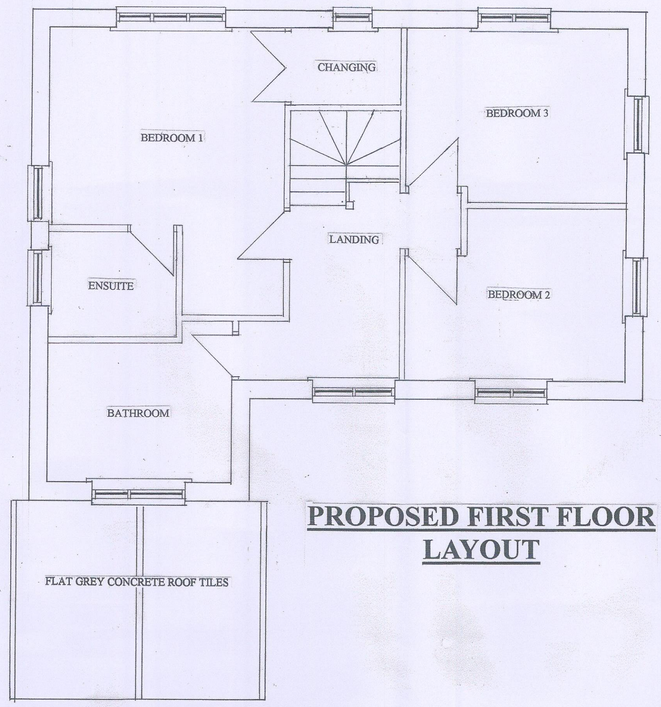

PROPOSED FIRST FLOOR LAYOUT

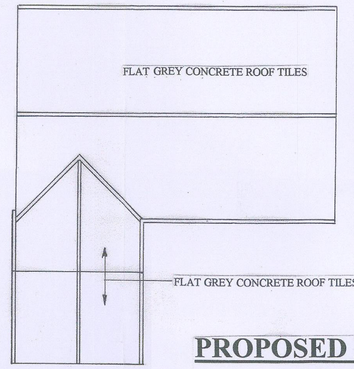


PROPOSED ROOF LAYOUT
SCALE 1:100

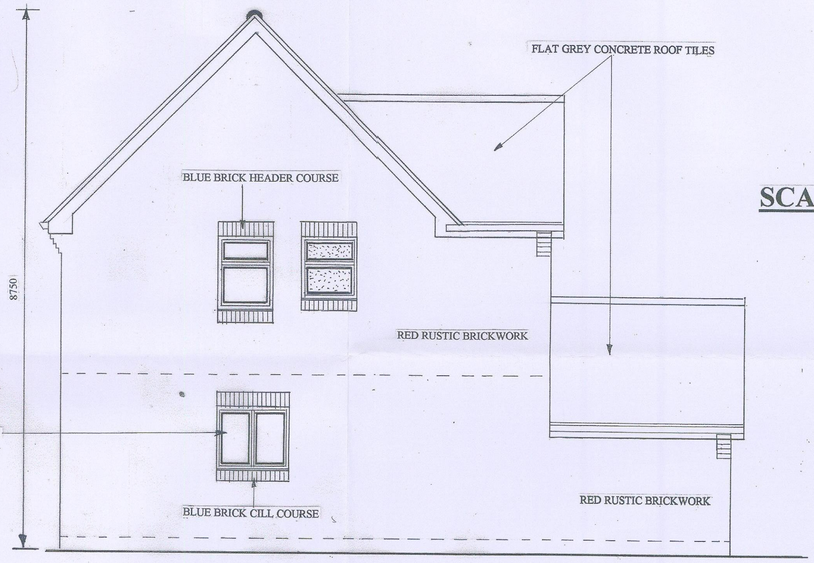


SCALE 1:50

PROPOSED SIDE ELEVATION B

SCALE 1:50

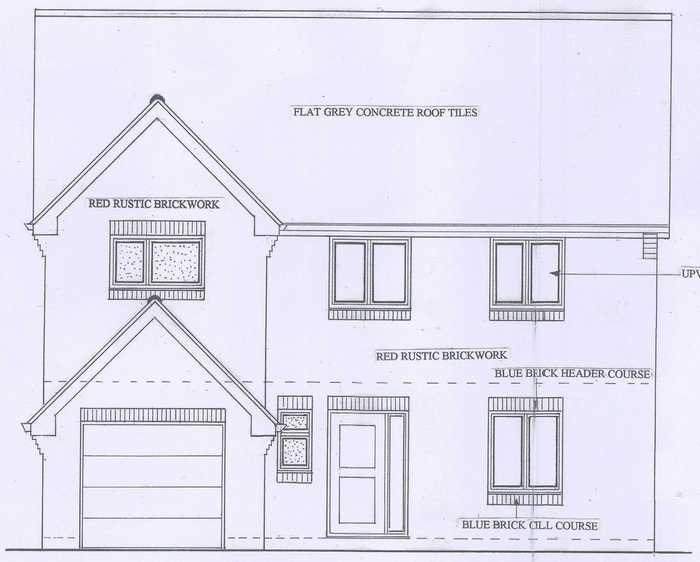


PROPOSED FRONT ELEVATION

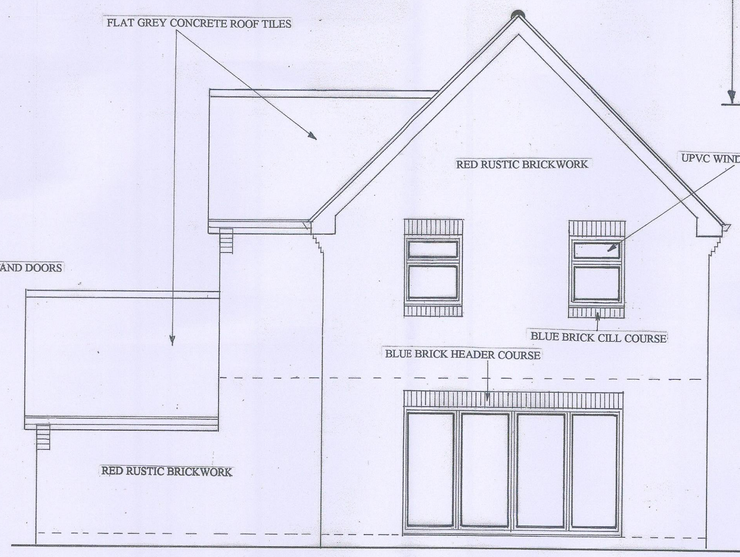


PROPOSED SIDE ELEVATION A

SCALE 1:50

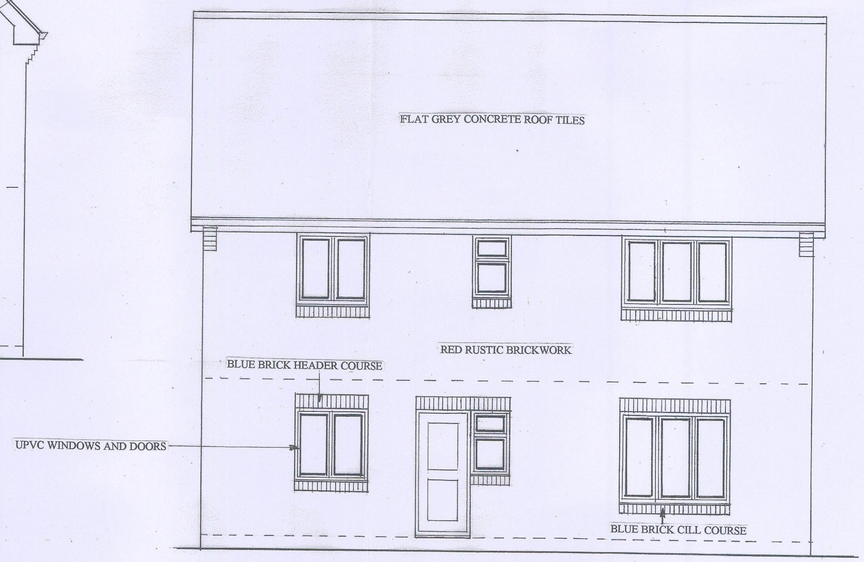


PROPOSED REAR ELEVATION

SCALE 1:50

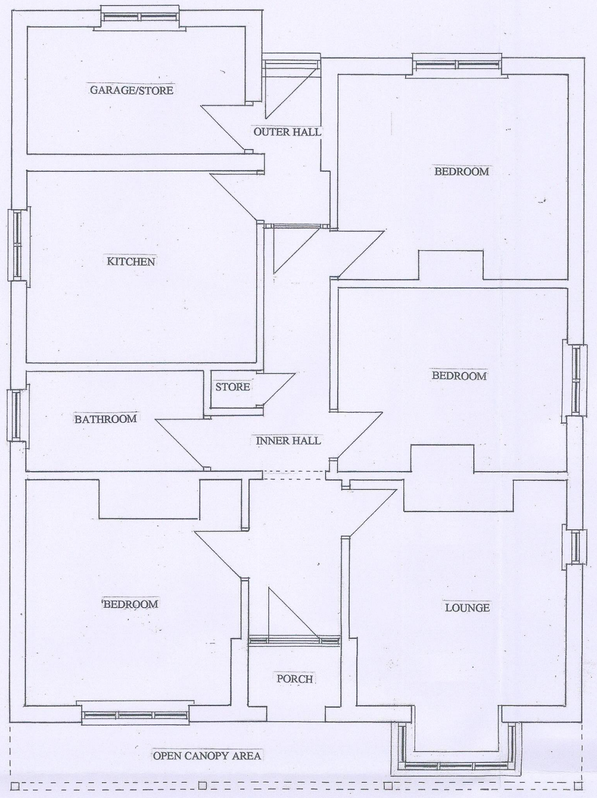

EXISTING GROUND FLOOR LAYOUT

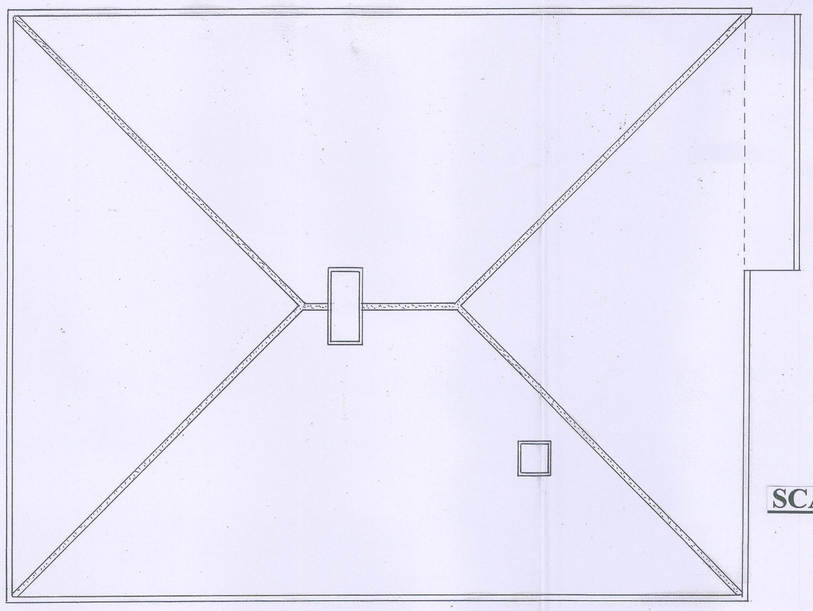

SCALE 1:50

EXISTING ROOF LAYOUT




EXISTING REAR ELEVATION




EXISTING FRONT ELEVATION

SCALE 1:50

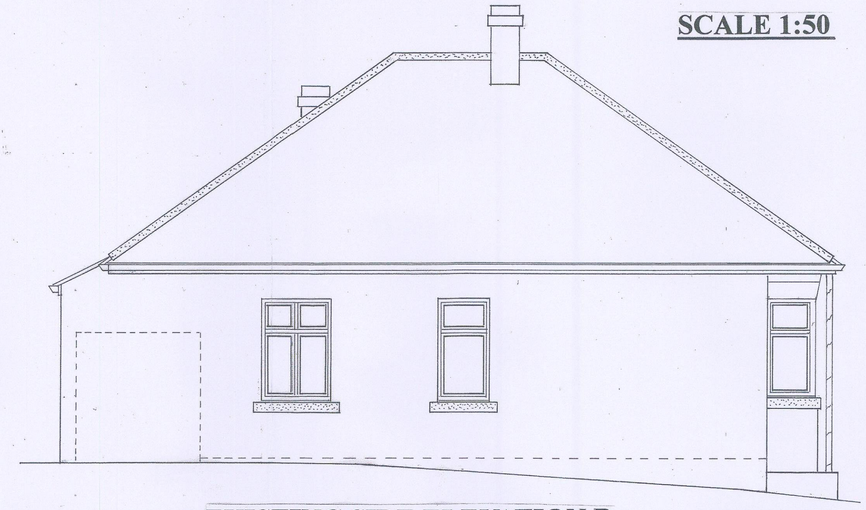


EXISTING SIDE ELEVATION B

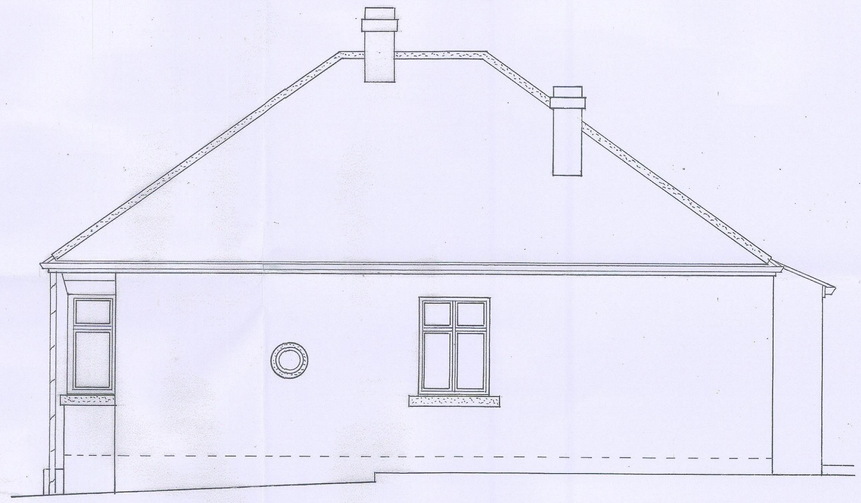


EXISTING SIDE ELEVATION A

SCALE 1:50

SCALE 1:50

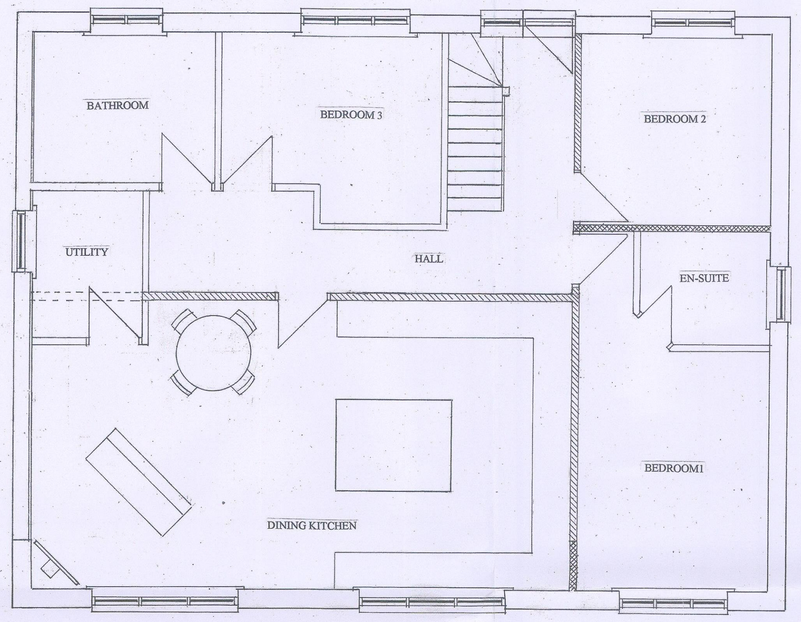


REVISED GROUND FLOOR LAYOUT

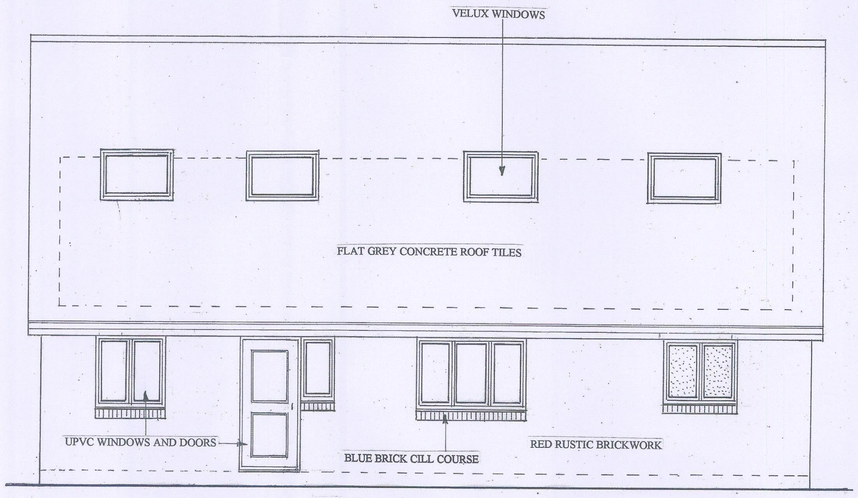


PROPOSED REAR ELEVATION


SCALE 1:50

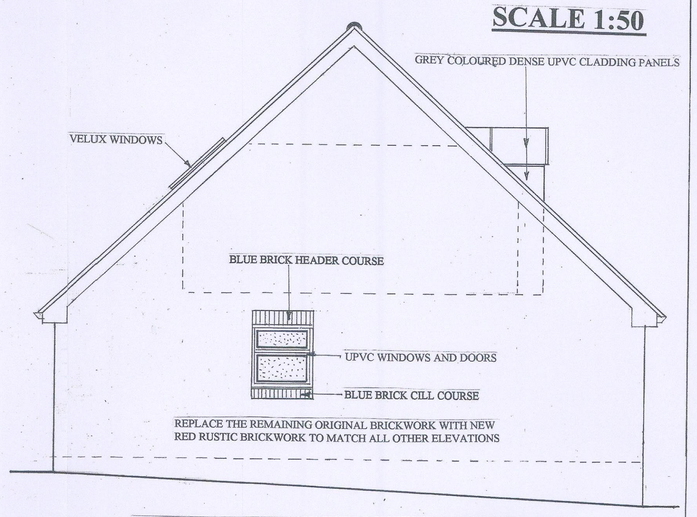


PROPOSED SIDE ELEVATION B

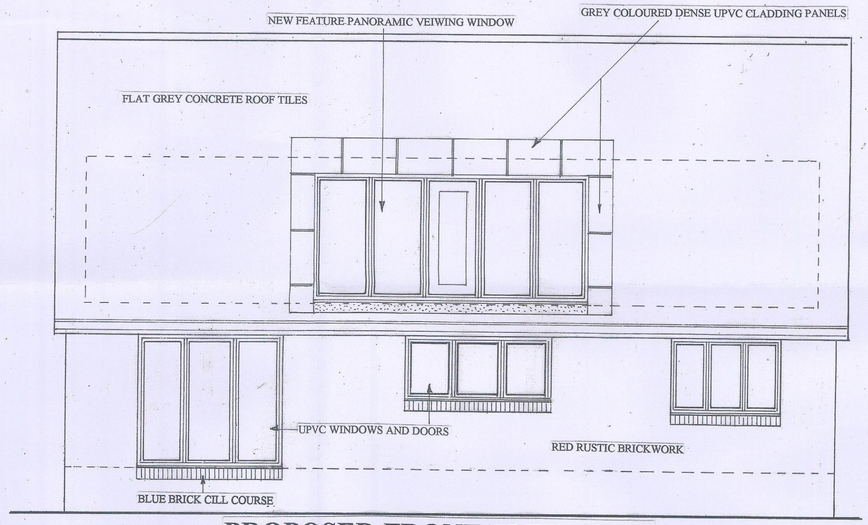

PROPOSED FRONT ELEVATION

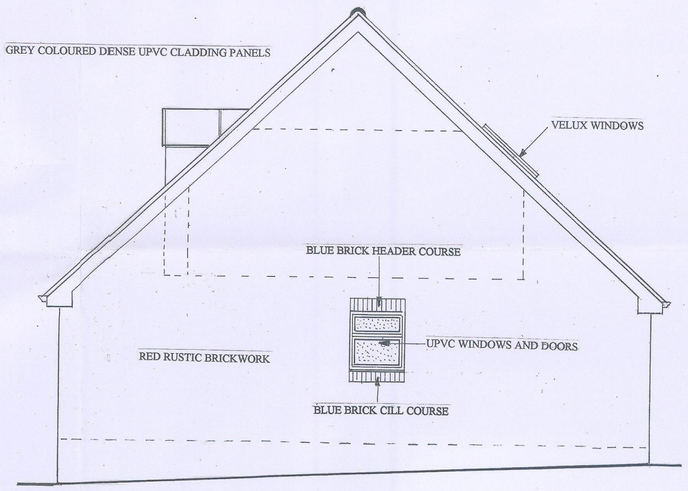


PROPOSED SIDE ELEVATION A

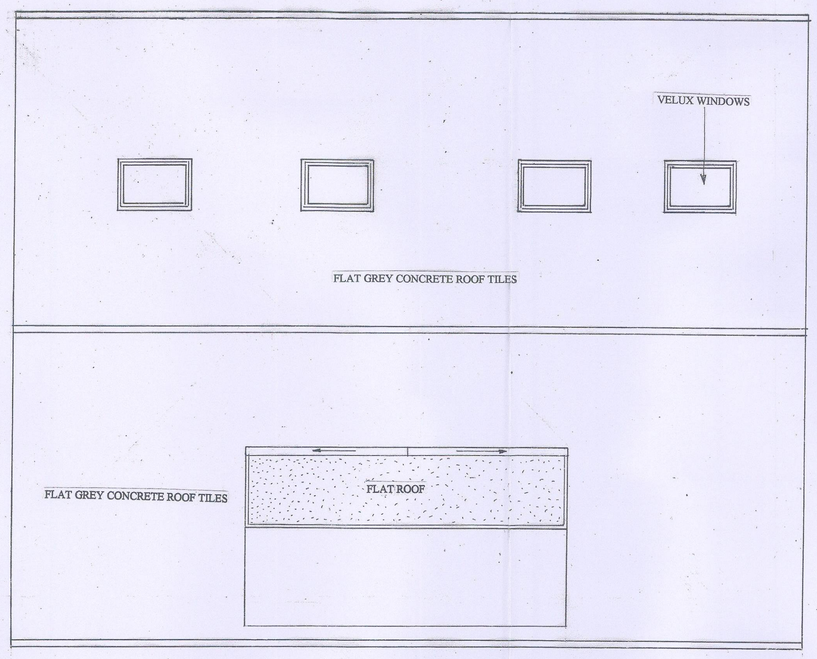


PROPOSED ROOF LAYOUT


SCALE 1:50

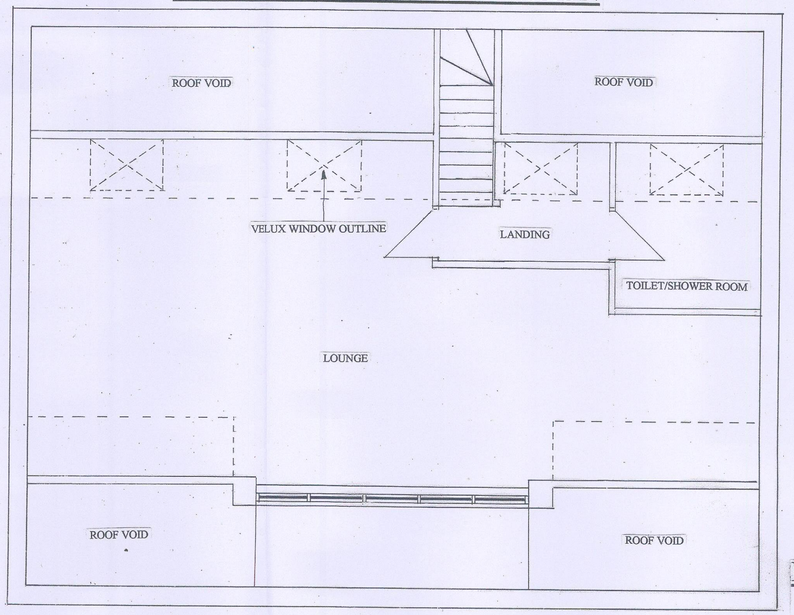

PROPOSED FIRST FLOOR LAYOUT

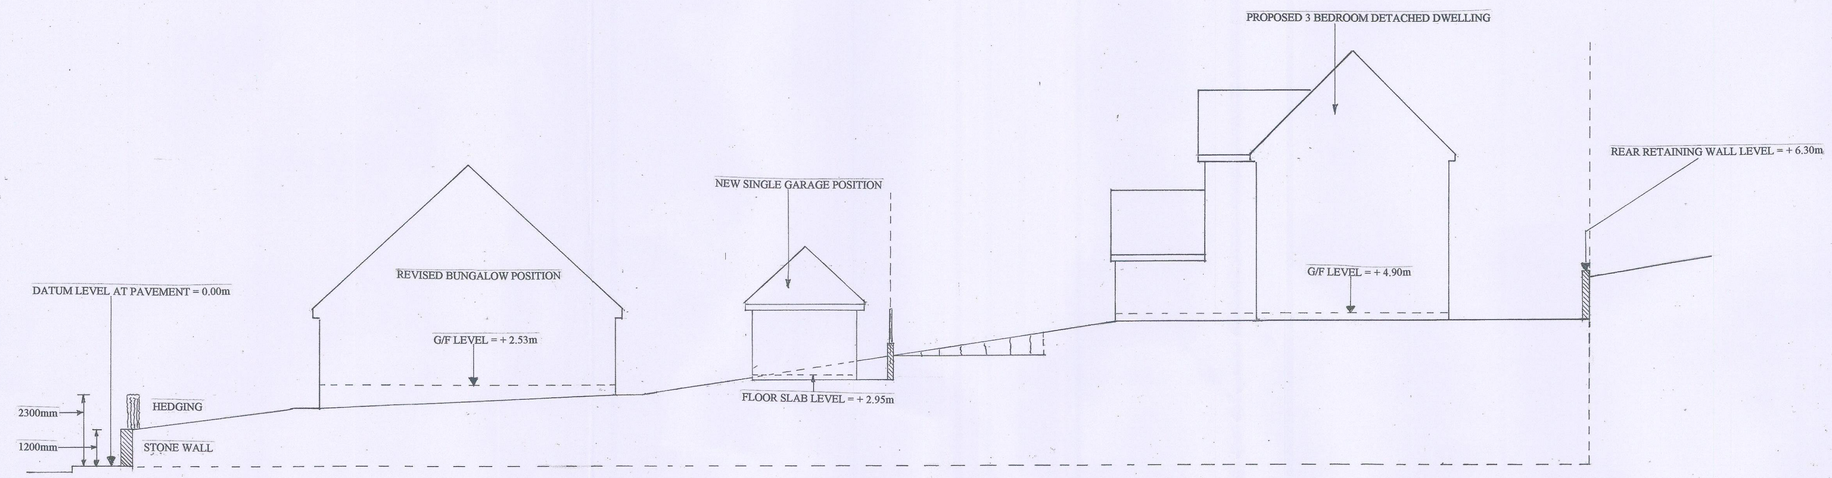

PROPOSED SECTION THROUGH
SITE SCALE 1:100

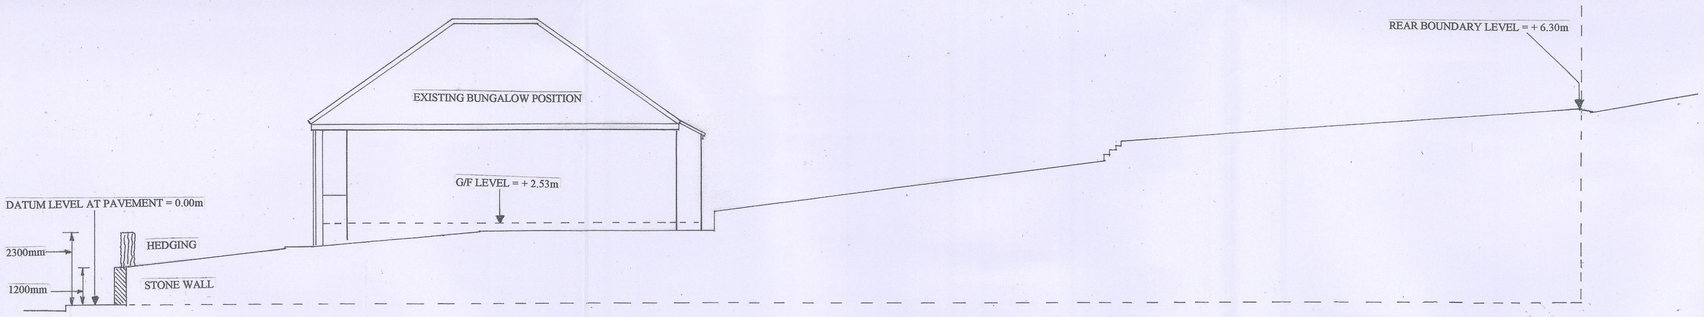

EXISTING SECTION THROUGH
SITE SCALE 1:100