




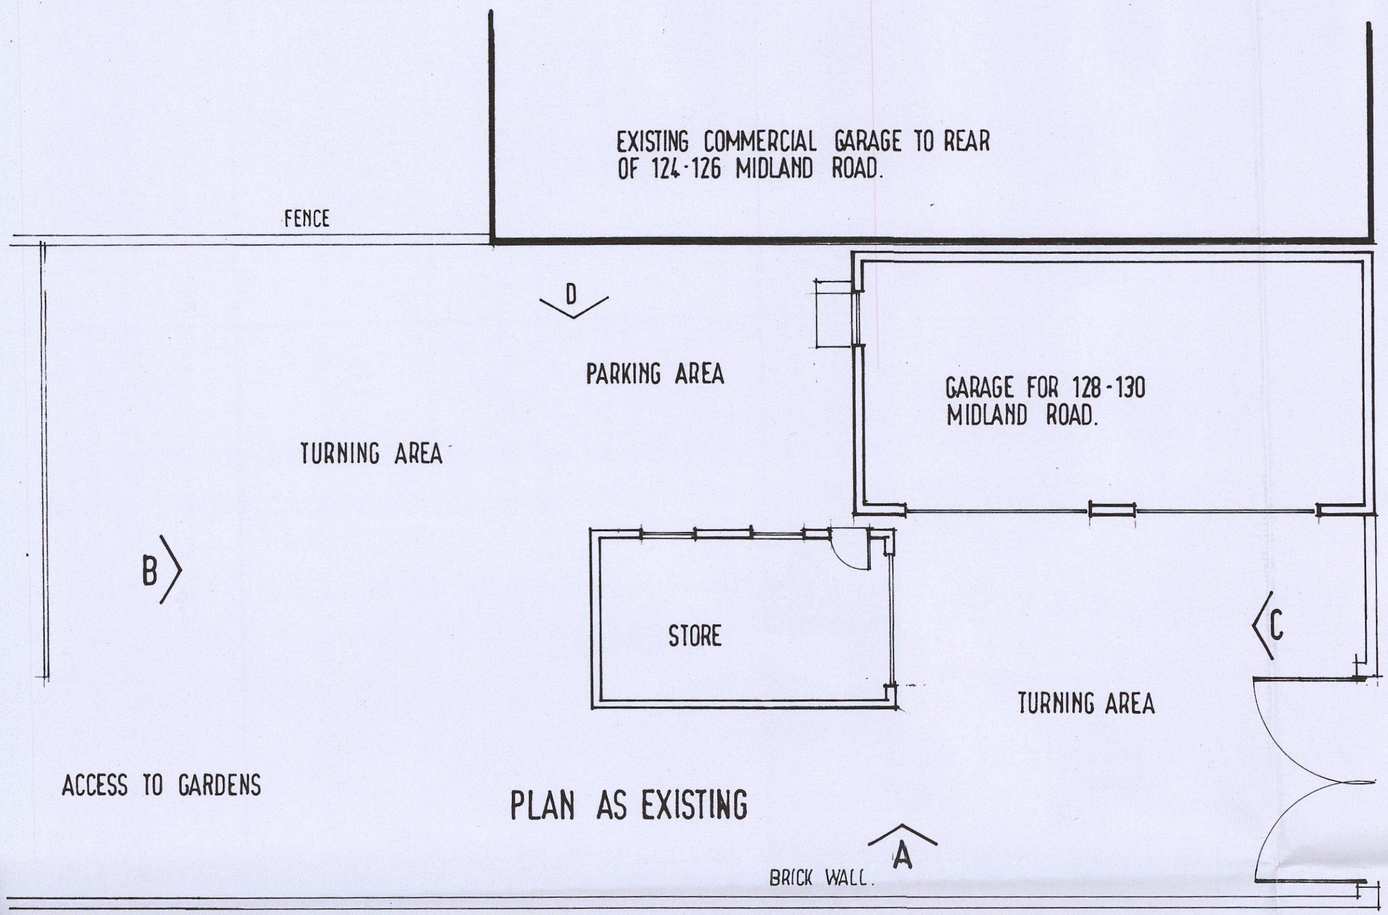


LOCATION PLAN 1:1250

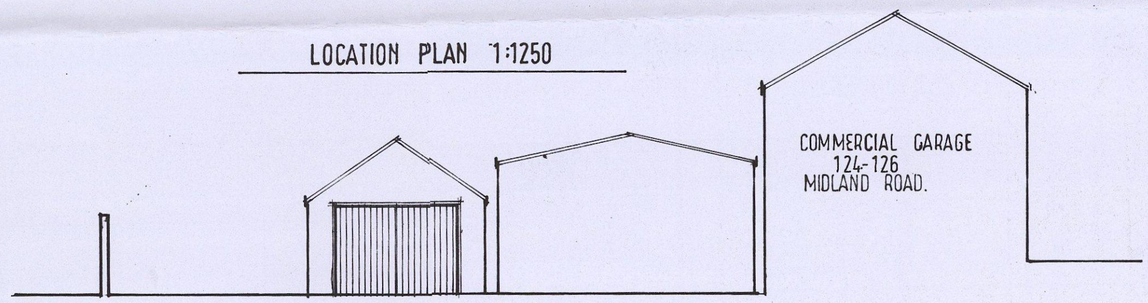

INTERNAL ELEVATION C

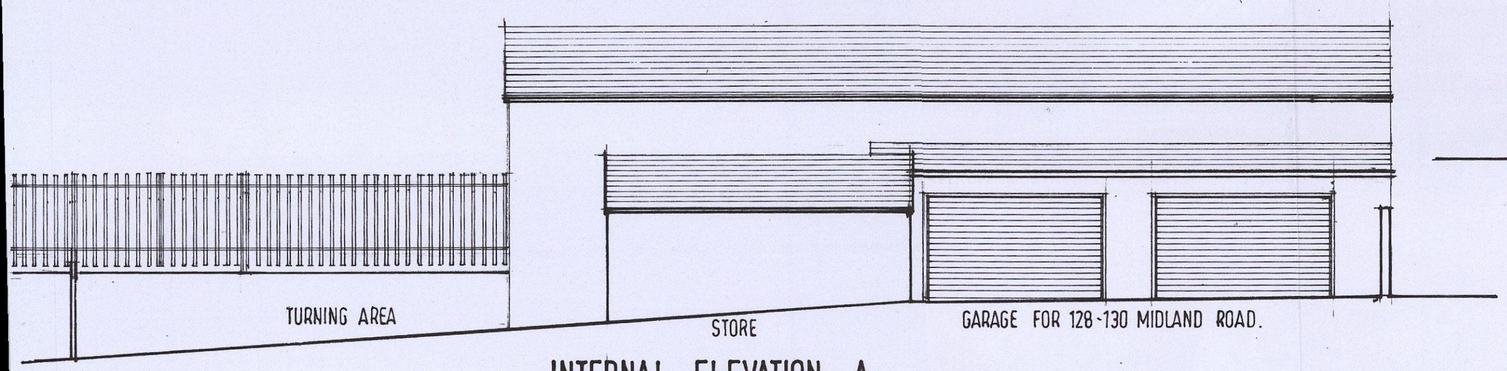

INTERNAL ELEVATION A

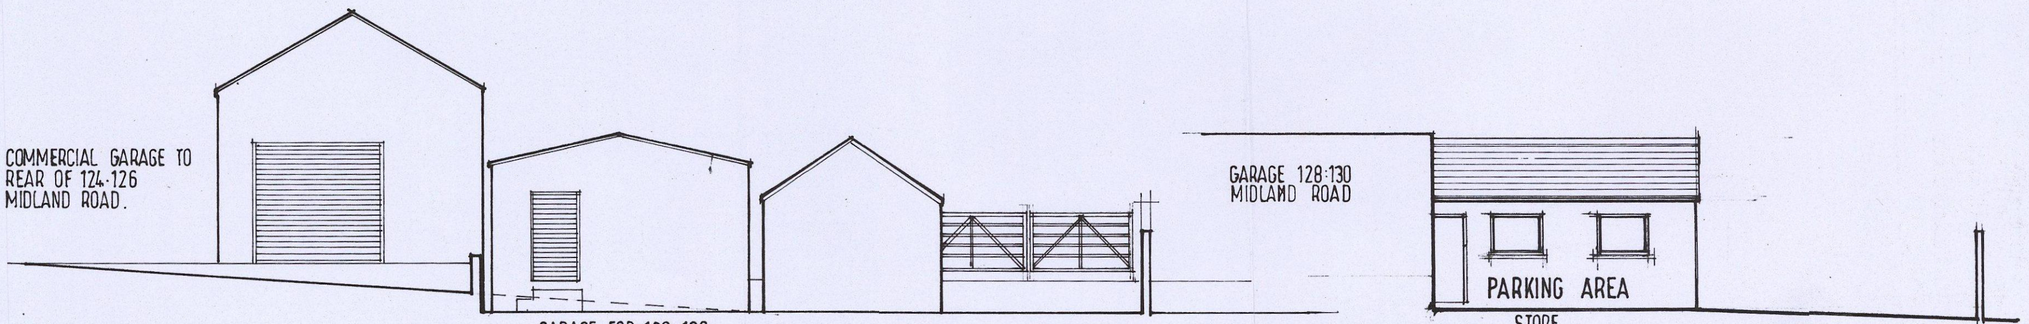

INTERNAL ELEVATION B

INTERNAL ELEVATION D


EXISTING


EXISTING GARAGE AND STORE TO REAR OF
Nº 128 130 MIDLAND ROAD.
ROYSTON.
BARNSLEY. S71 4QT.

SCALE 1:100
DATE SEPT 2013
DRAWN HARRIS


2013 : 18

Millé design
Architectural planning, building & interiors
tel: & fax: 0114 2886929
c s d R. Harris F.C.S.D. M. E. Harris B.A.hons design & construction

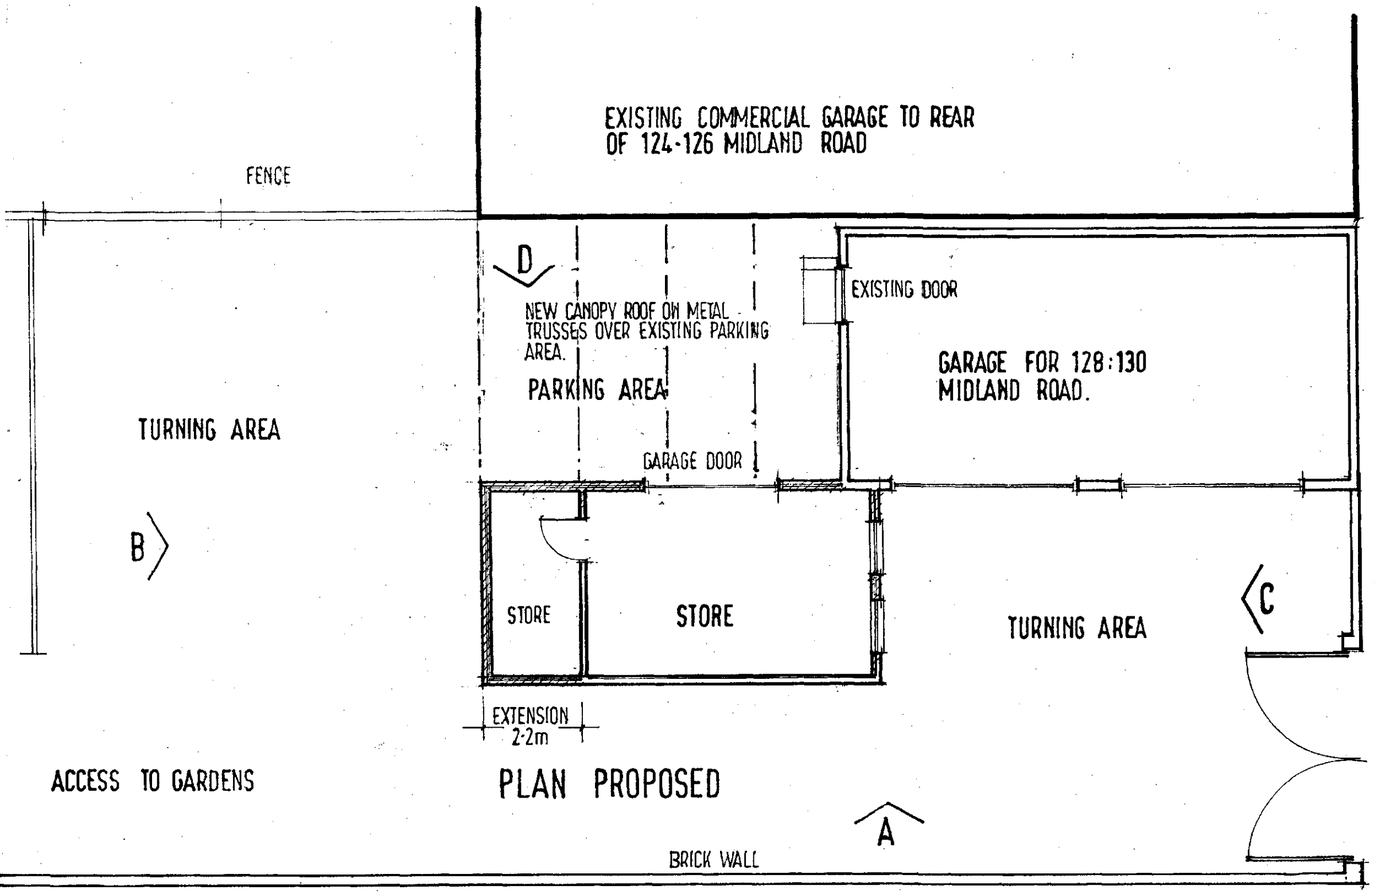


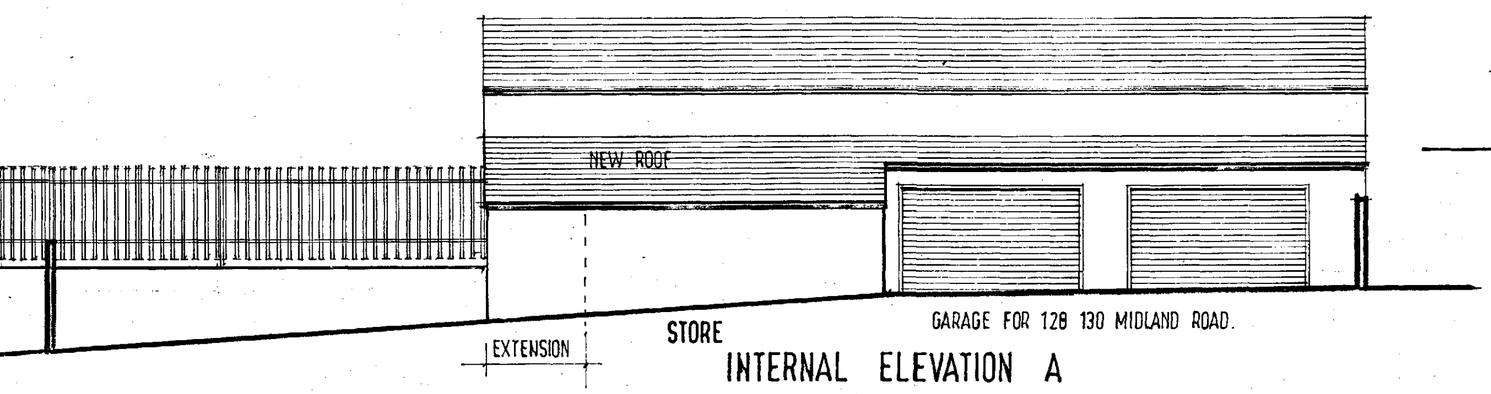


INTERNAL ELEVATION A

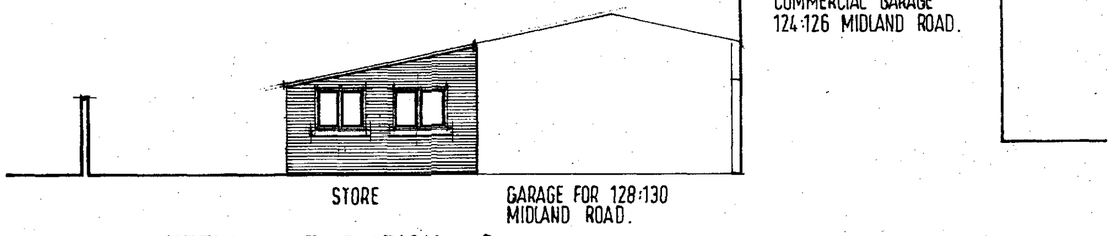

INTERNAL ELEVATION C

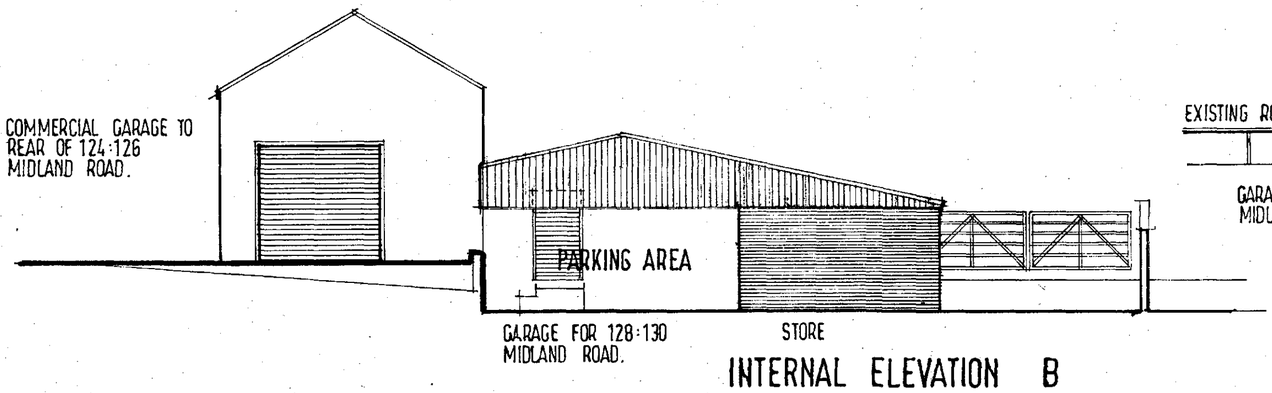

INTERNAL ELEVATION B

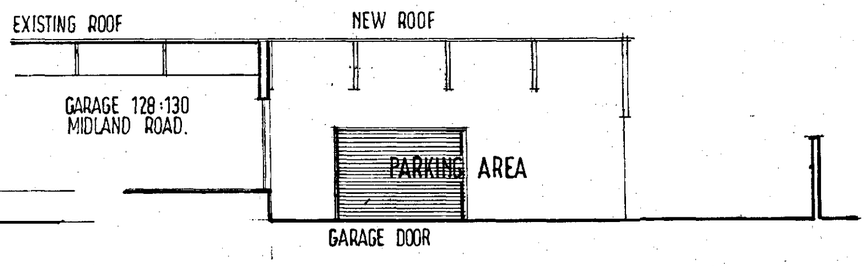

INTERNAL ELEVATION D

PROPOSED CANOPY OVER EXISTING PARKING AREA AND ALTERATIONS AND EXTENSION TO EXISTING STORE TO REAR OF
128:130 MIDLAND ROAD.
ROYSTON
BARNSLEY
S 71 4 QT

PROPOSED

SCALE 1:100
DATE SEPT 2013
DRAWN HARRIS.

2013:19

Millé design

R. Harris F.C.S.D.
M. E. Harris B.A.hons

Architectural planning, building & interiors
tel: & fax:
0114 2886929