





TRANSFORMER FRONT-REAR  
VIEW

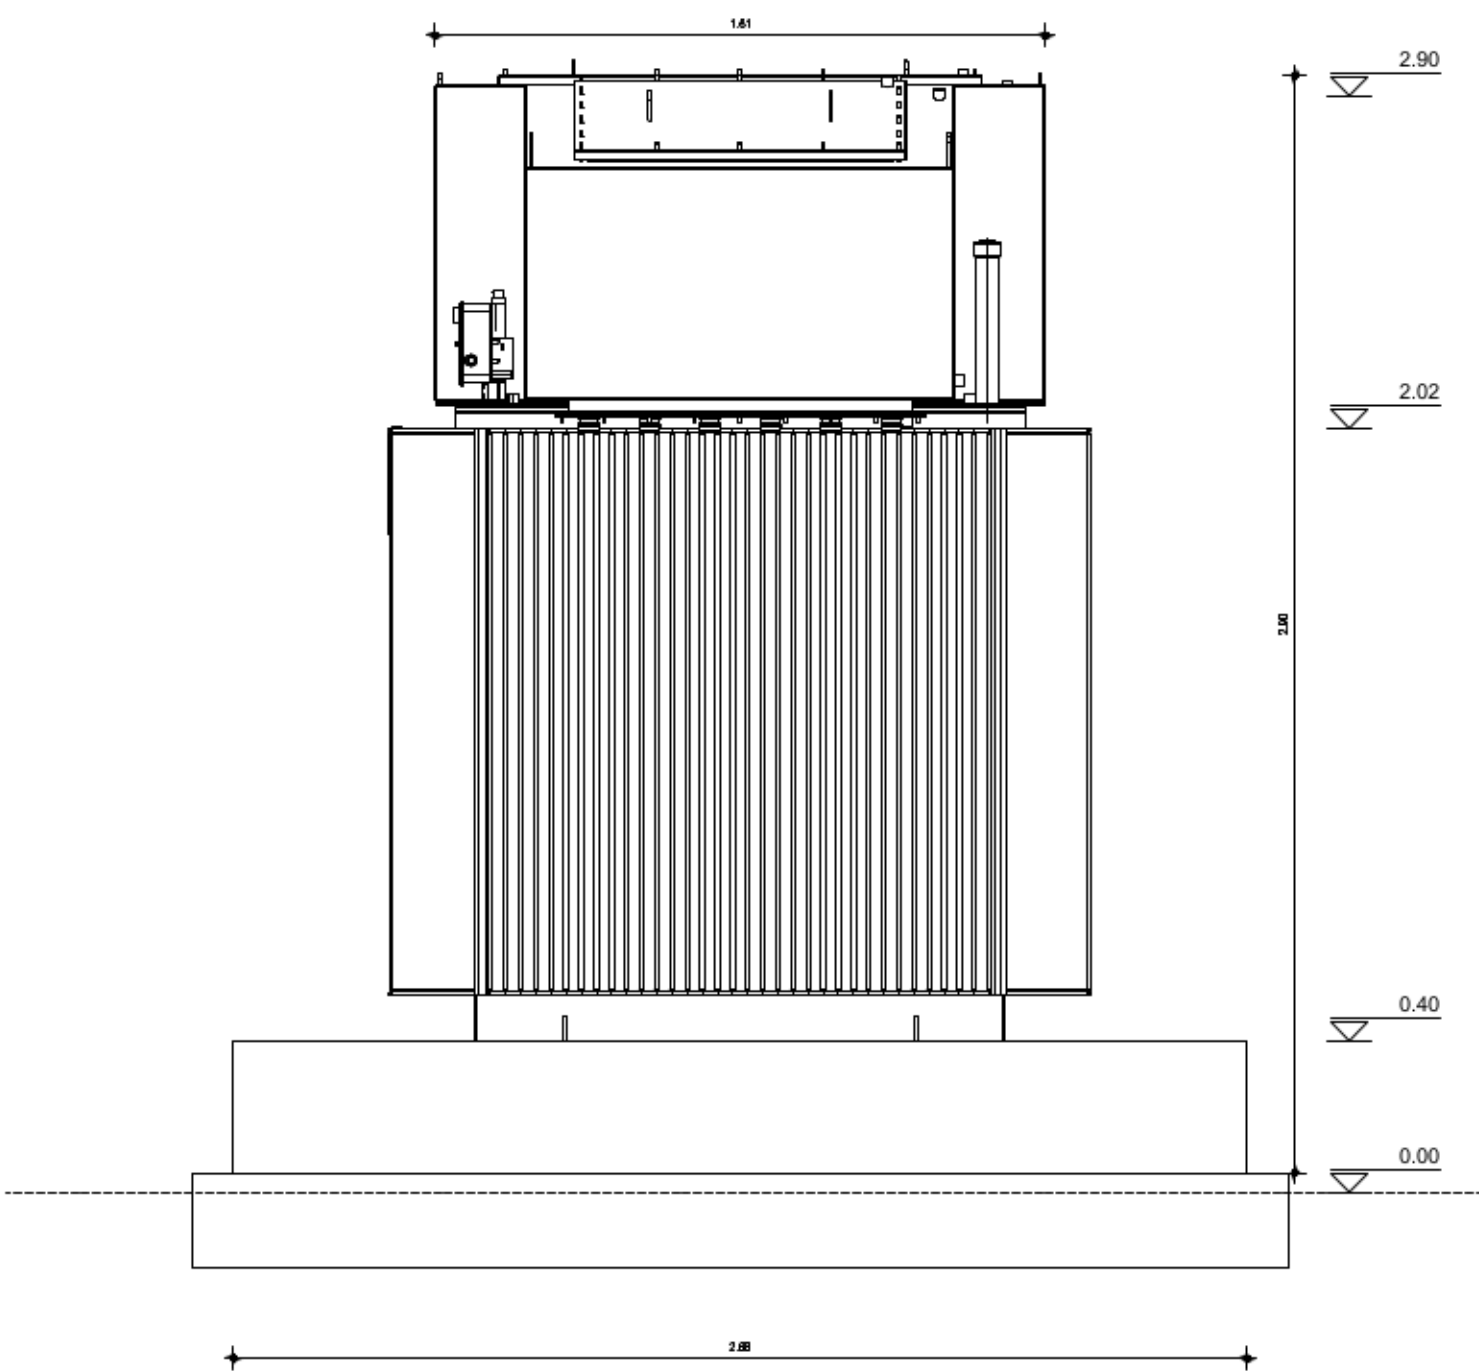

TRANSFORMER SIDE-SIDE  
VIEW

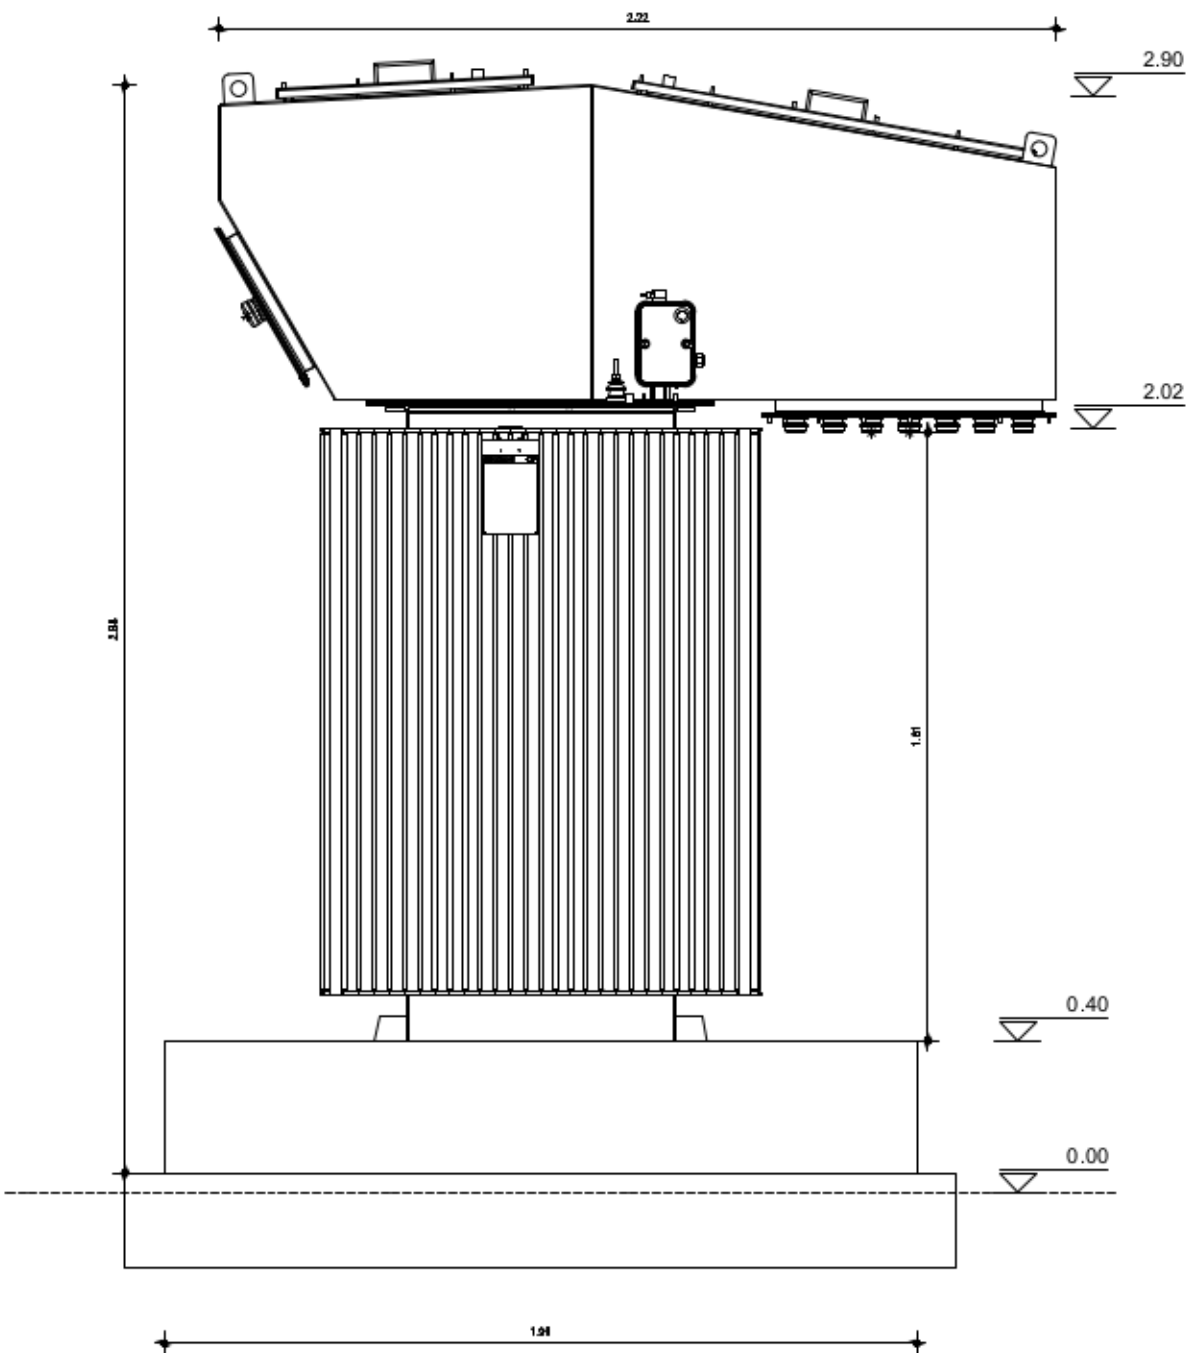

TRANSFORMER PLAN VIEW

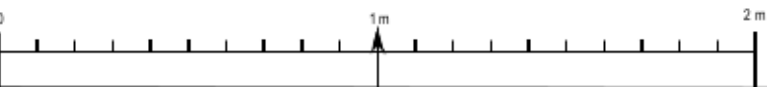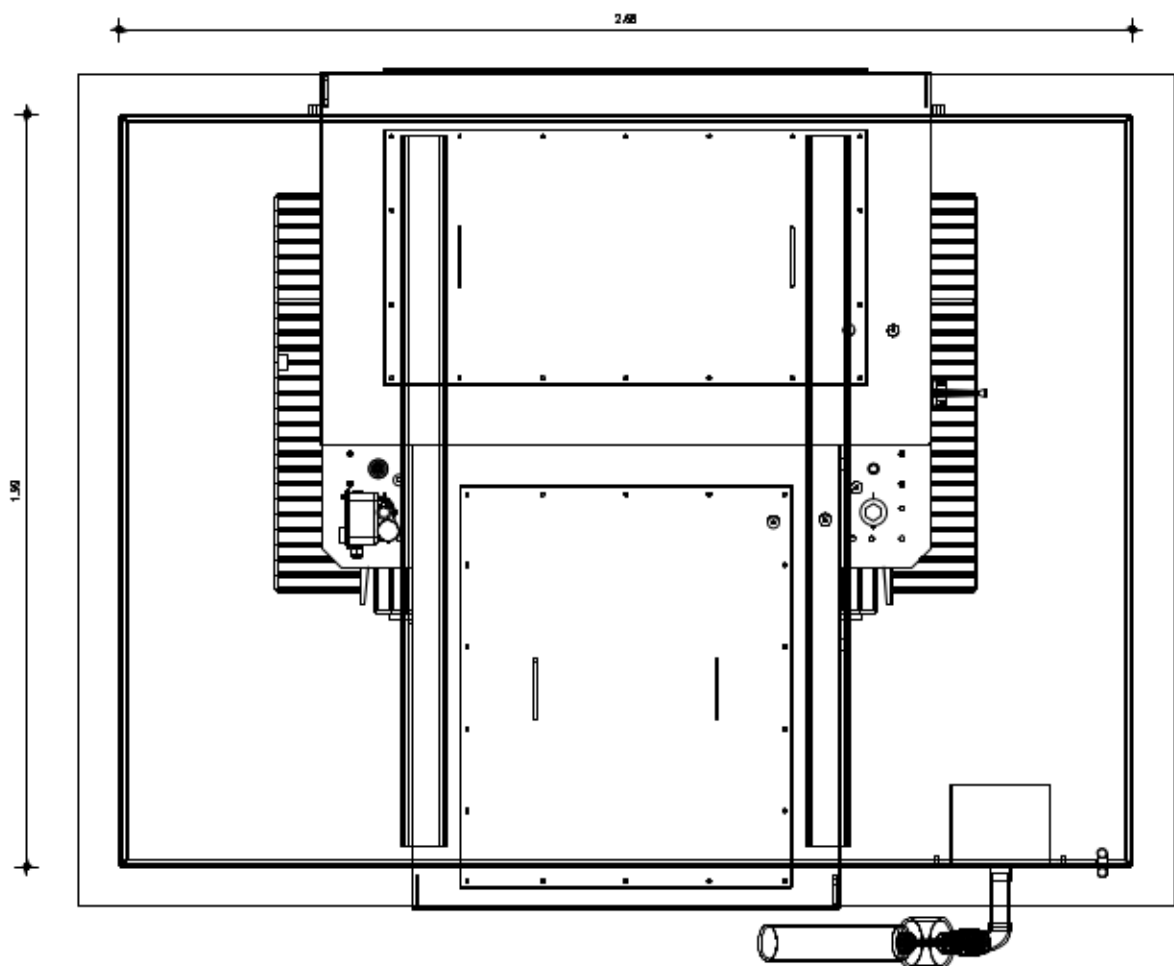

|                       |                       |
|-----------------------|-----------------------|
| Project: Stairfoot    |                       |
| DESCRIPTION           |                       |
| TRANSFORMER ELEVATION |                       |
| KKS DWG.No.           | DIN A2                |
| METKA-EGN DWG.No.     | SCALE 1:20            |
| CLIENT DWG.No.        | STR-EL-Transformer-01 |
|                       | SHEET 1 OF 1          |