Darley Cliffe Hall, Rear Garden, General Arrangement Rev A

Planting

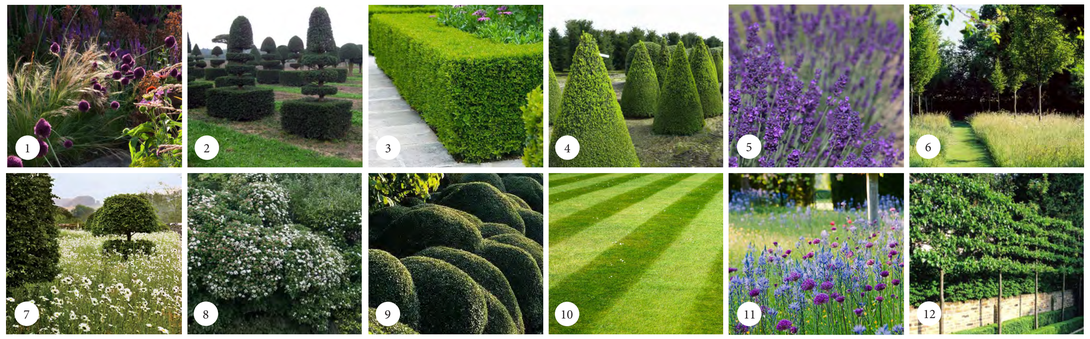

Materials

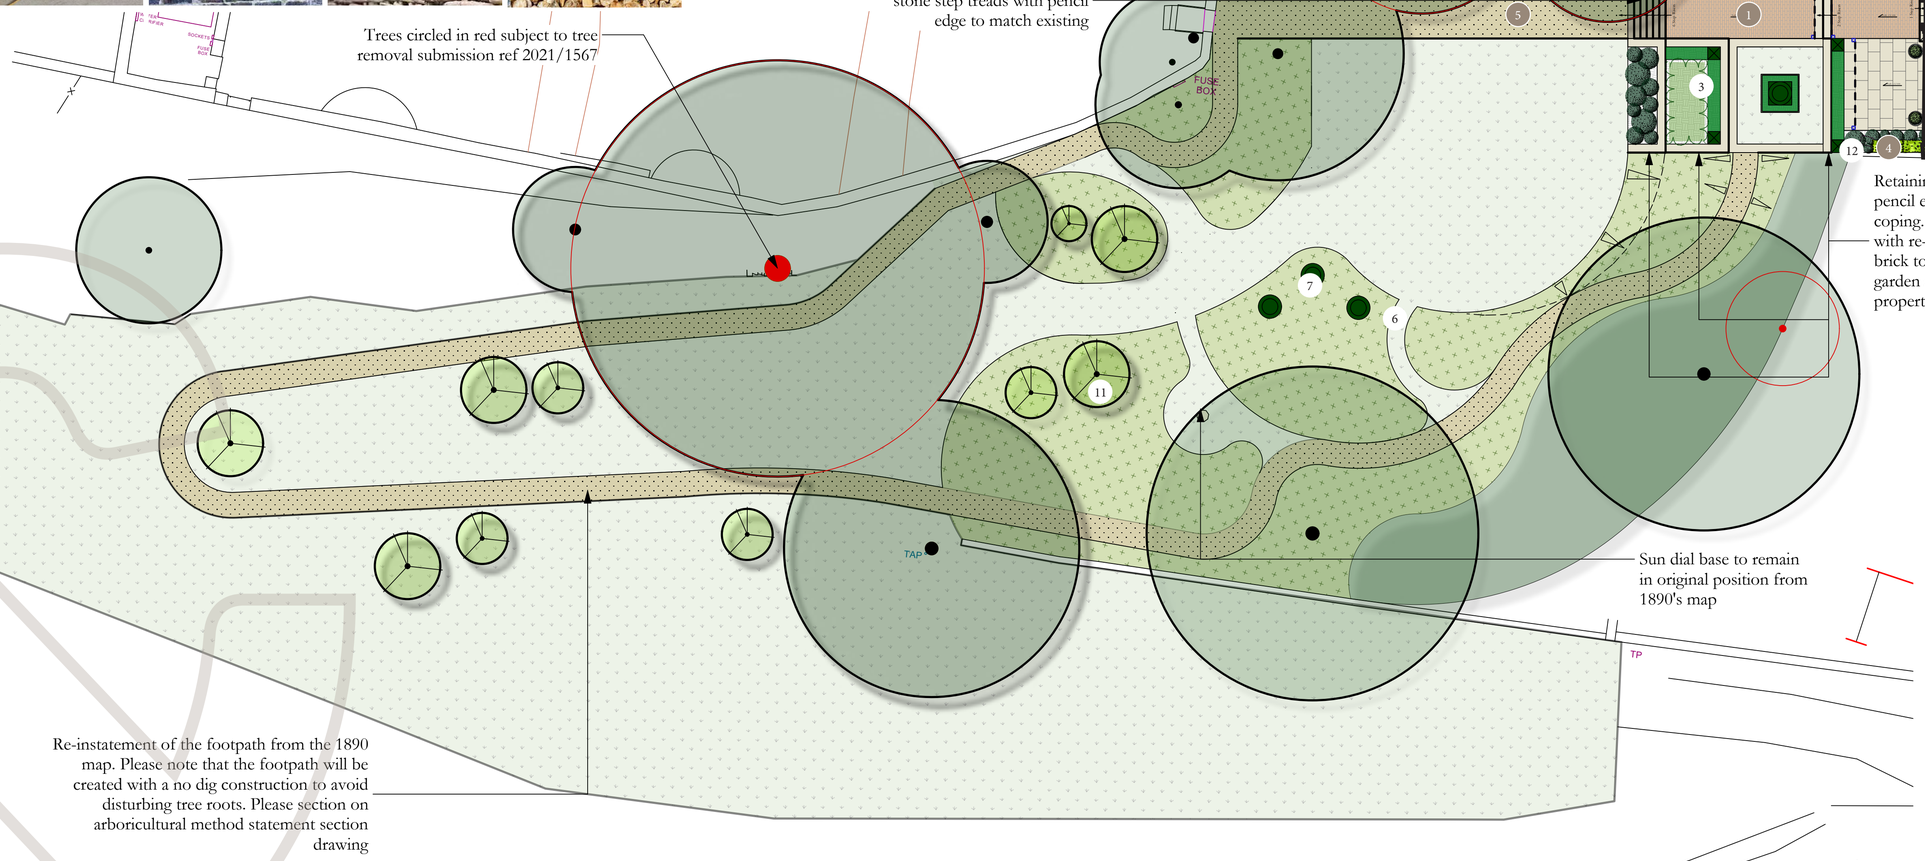

Key

- Sawn York Stone Paving
- Brick Pavers To Match Existing Queen Ann Bricks
- Lawn
- Wild Flower Planting
- Yorkshire Cream Gravel
- Herbaceous Planting
- Shrub Planting
- Boundary/Hedge Planting
- Low Evergreen Hedge
- Stilted Hedge
- Existing Tree
- Trees under Application Ref 2021/1567
- Proposed Tree
- Slope Indicator
- Sundail Base

BESTALL&CO