





typical manège

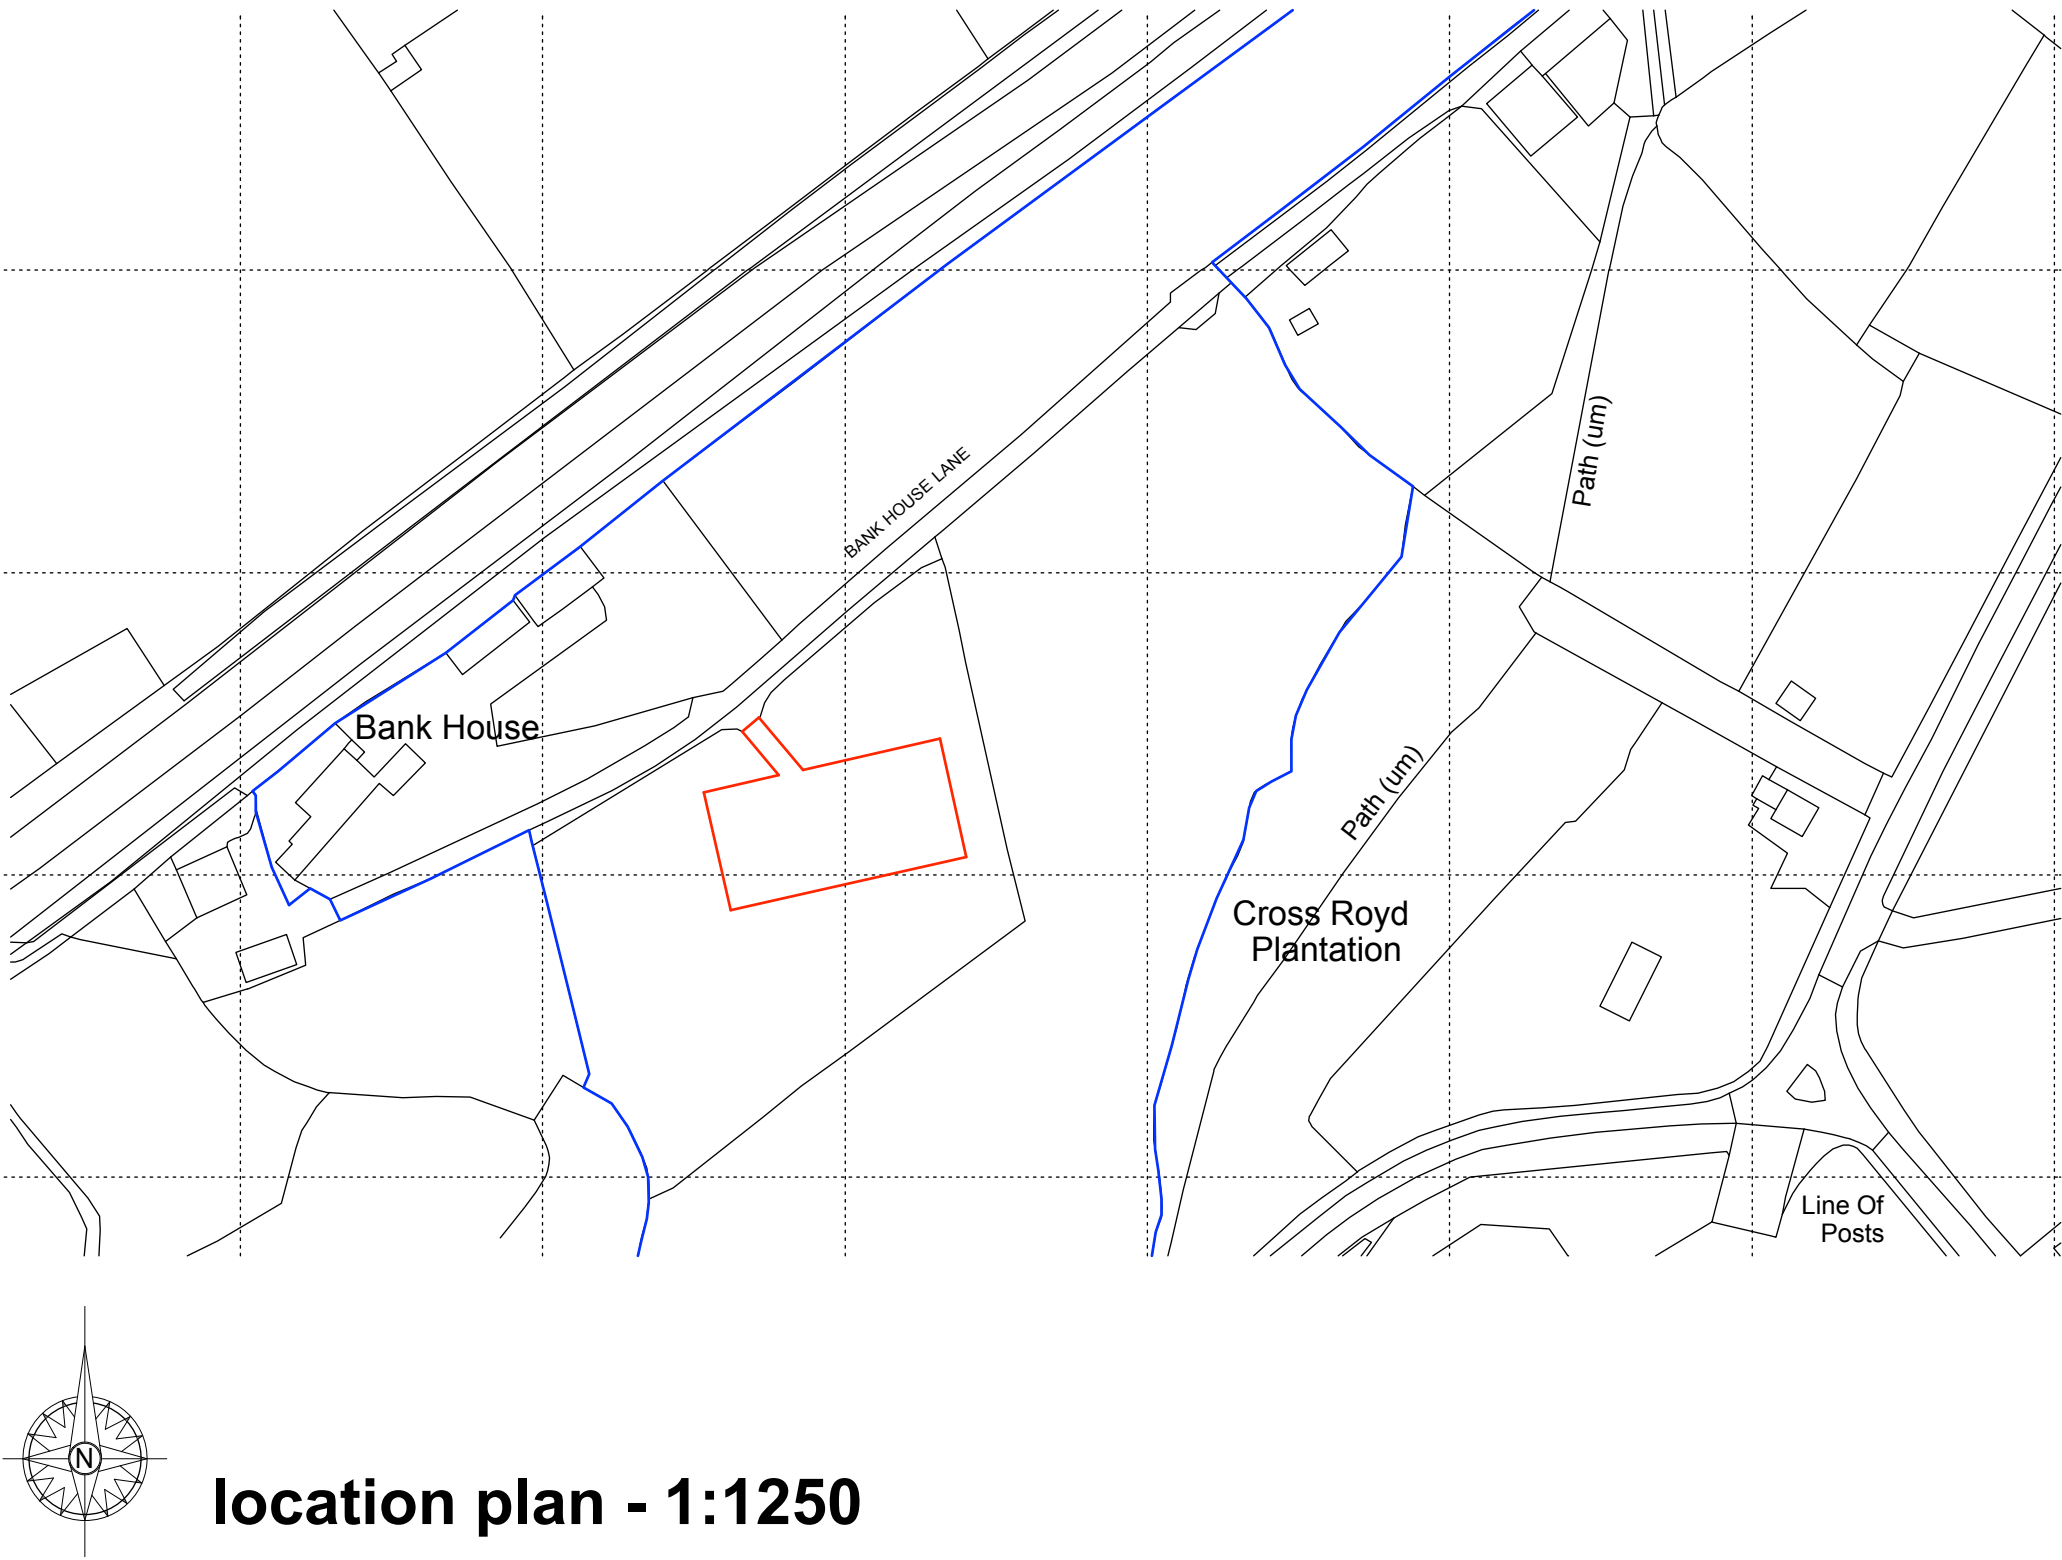


location plan - 1:1250




photos of location

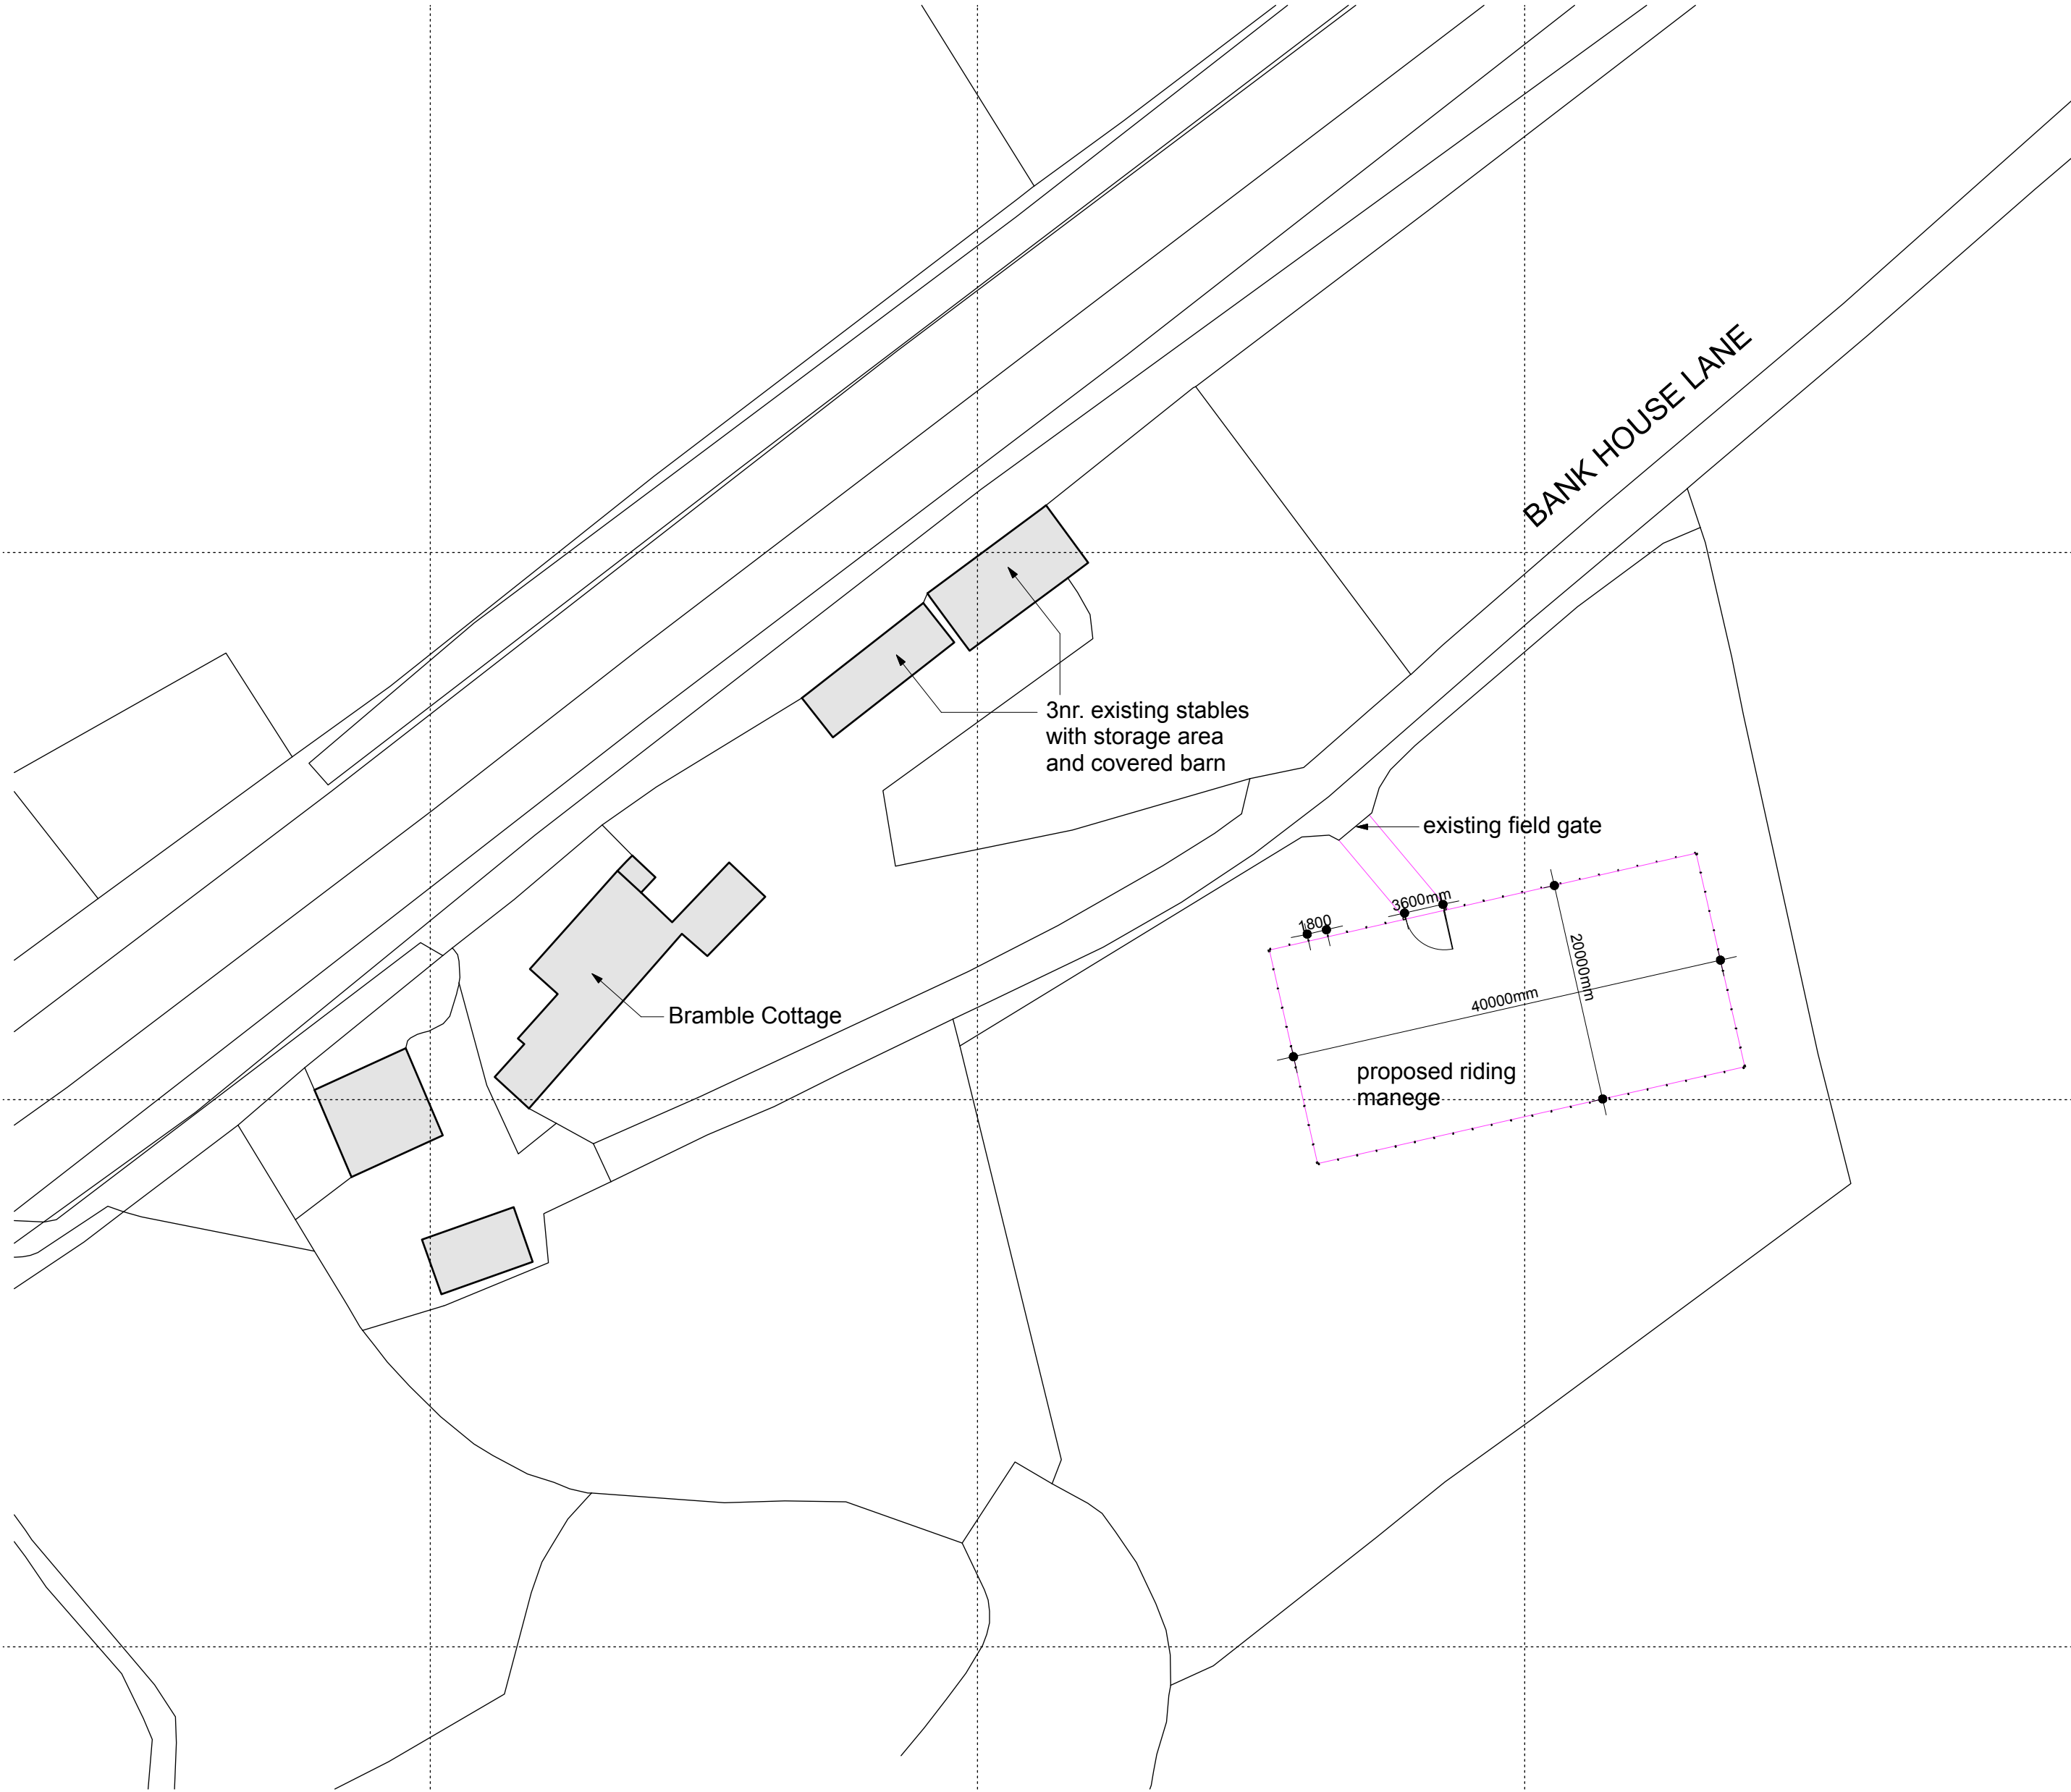

site layout - 1:500

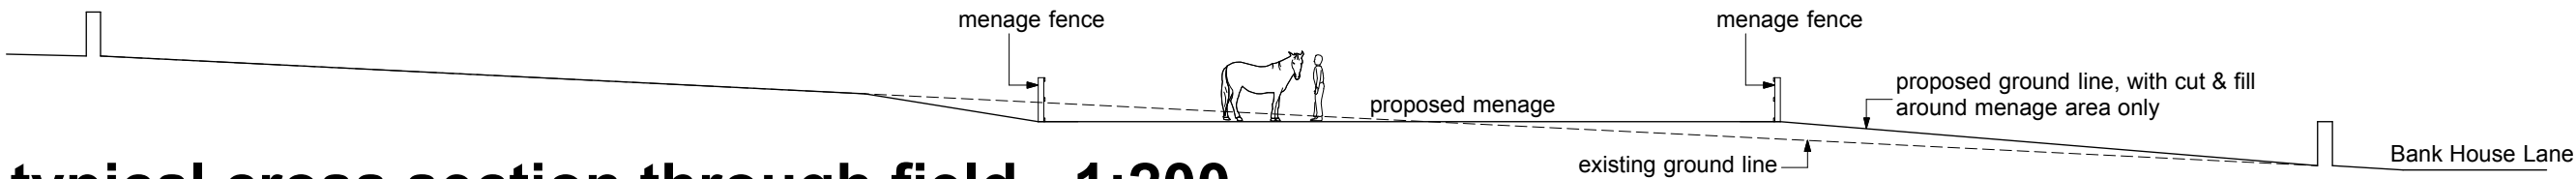

typical cross section through field - 1:200

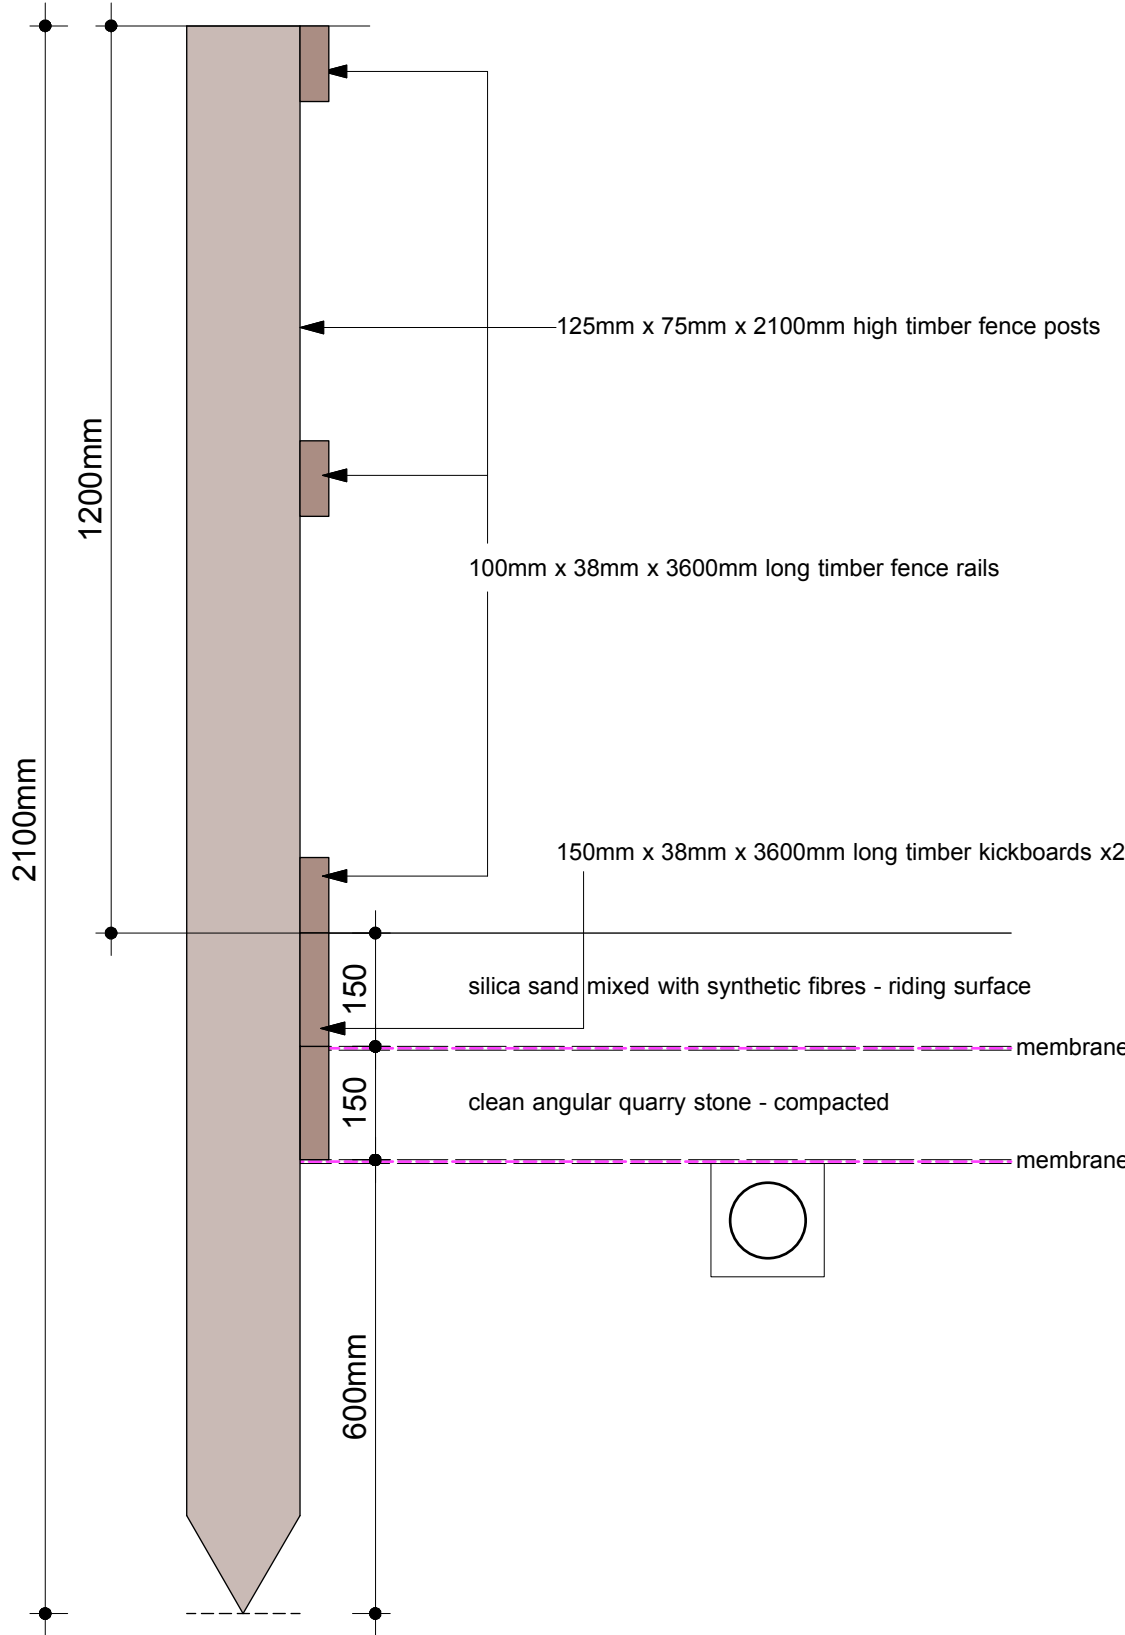

fence details - 1:10

P02	Typical cross section through field added to drawing	18.05.17	NG	NG
P01	Drawing originated	21.03.17	NG	NG
rev.	description	date	drawn	approved



project
Proposed riding manège
at
Bramble Cottage, Bankhouse Lane
Thurlstone, Sheffield
S36 9QA
for
Alison Dixon

title
GA - Riding Manège
number
17038D-01-P02
scale
1:200, 1:500, 1:1250 & 1:10
size
A1