




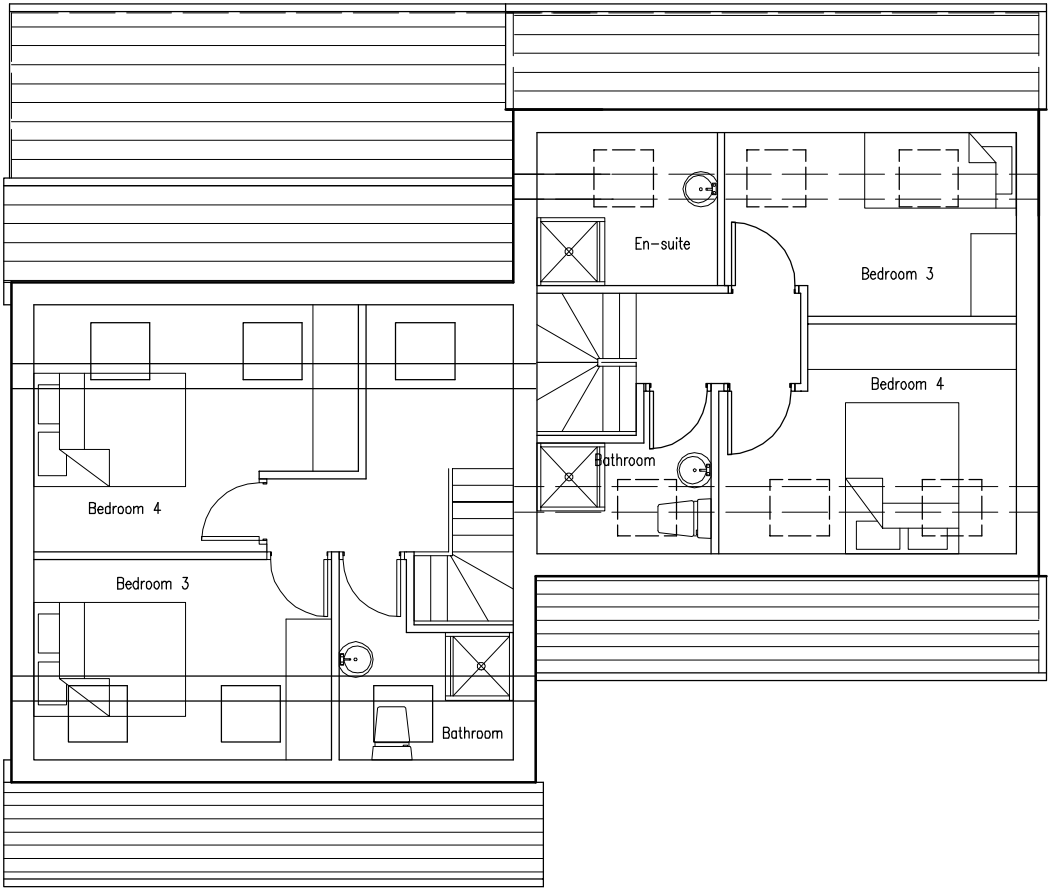

Second Floor Layout

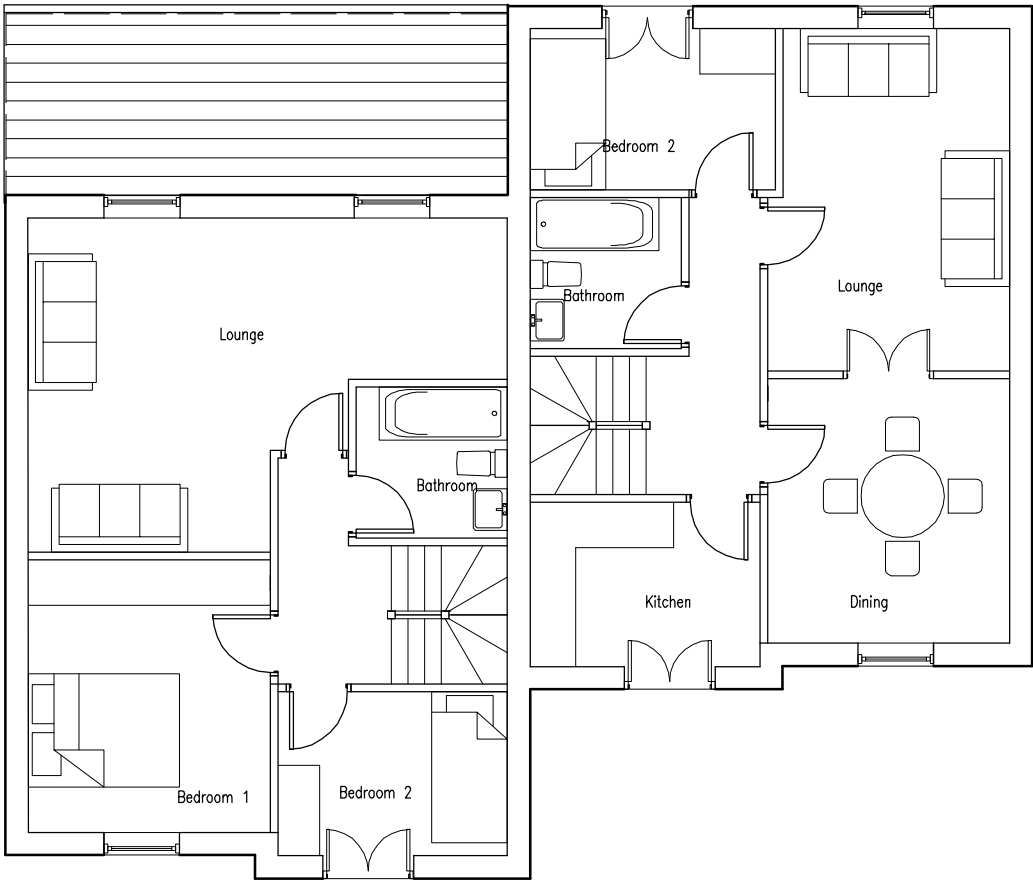

First Floor Layout

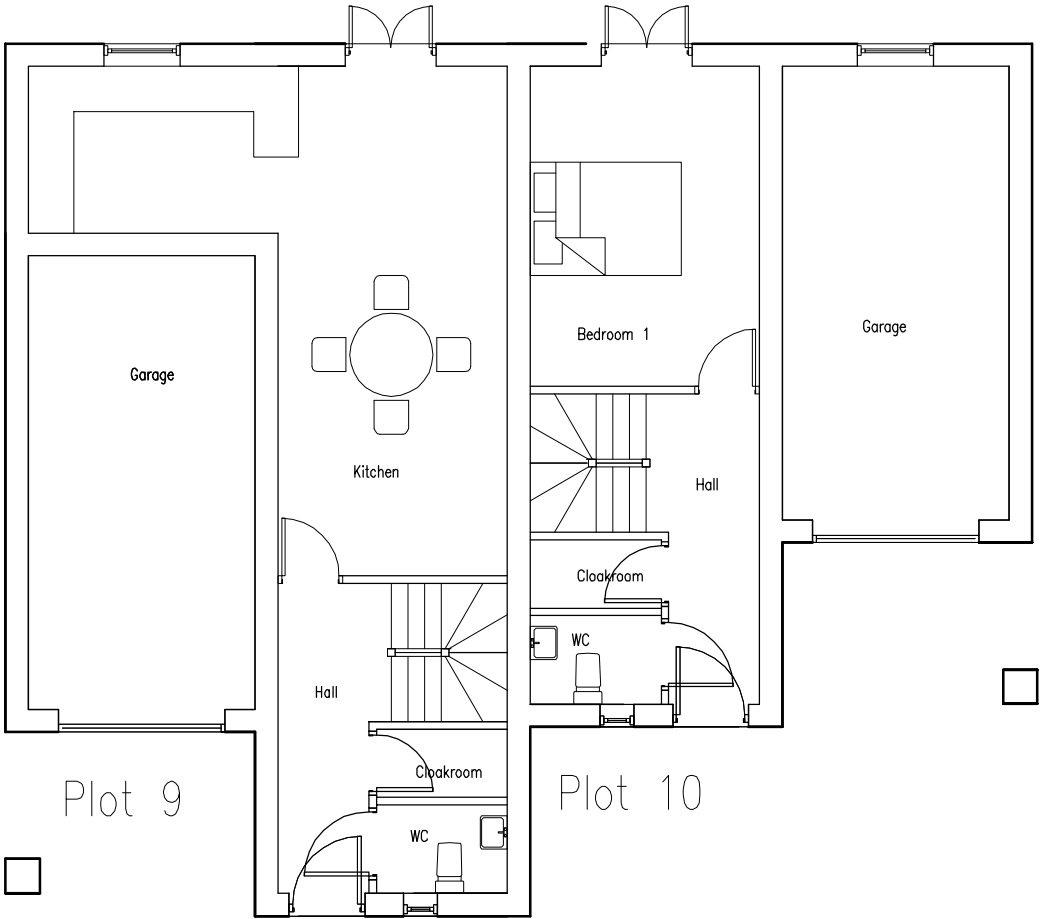

Ground Floor Layout

Rev:	Date:	Notes:
Mark Brotherton Ltd Chartered Architect FOX COTTAGE-WHITLEY ROAD-WHITLEY WF12 0LU TEL/FAX: 01924 459231 email:mba@tinyworld.co.uk		
Client: Mr J Hutchins		
Project: Hoyle Mill, Thurlstone. Residential Development		
Drawing: Plot 9 & 10 Layouts		
Date: October 2009	Scale: 1:100	
Drawing No: 0961/122		Rev: