

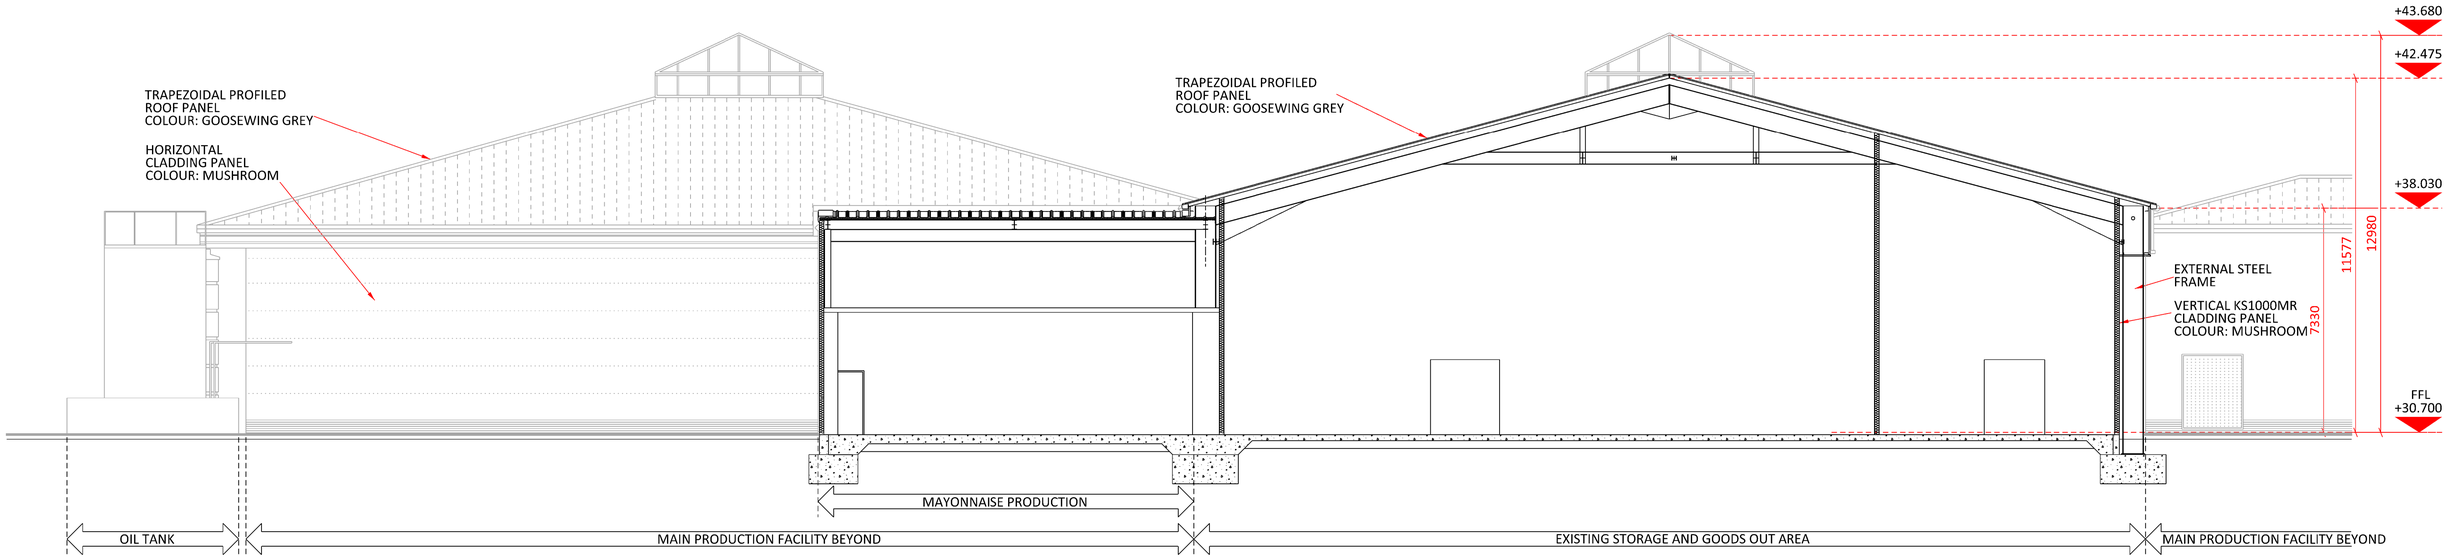



SECTION A-A - EXISTING
SCALE / 1:100

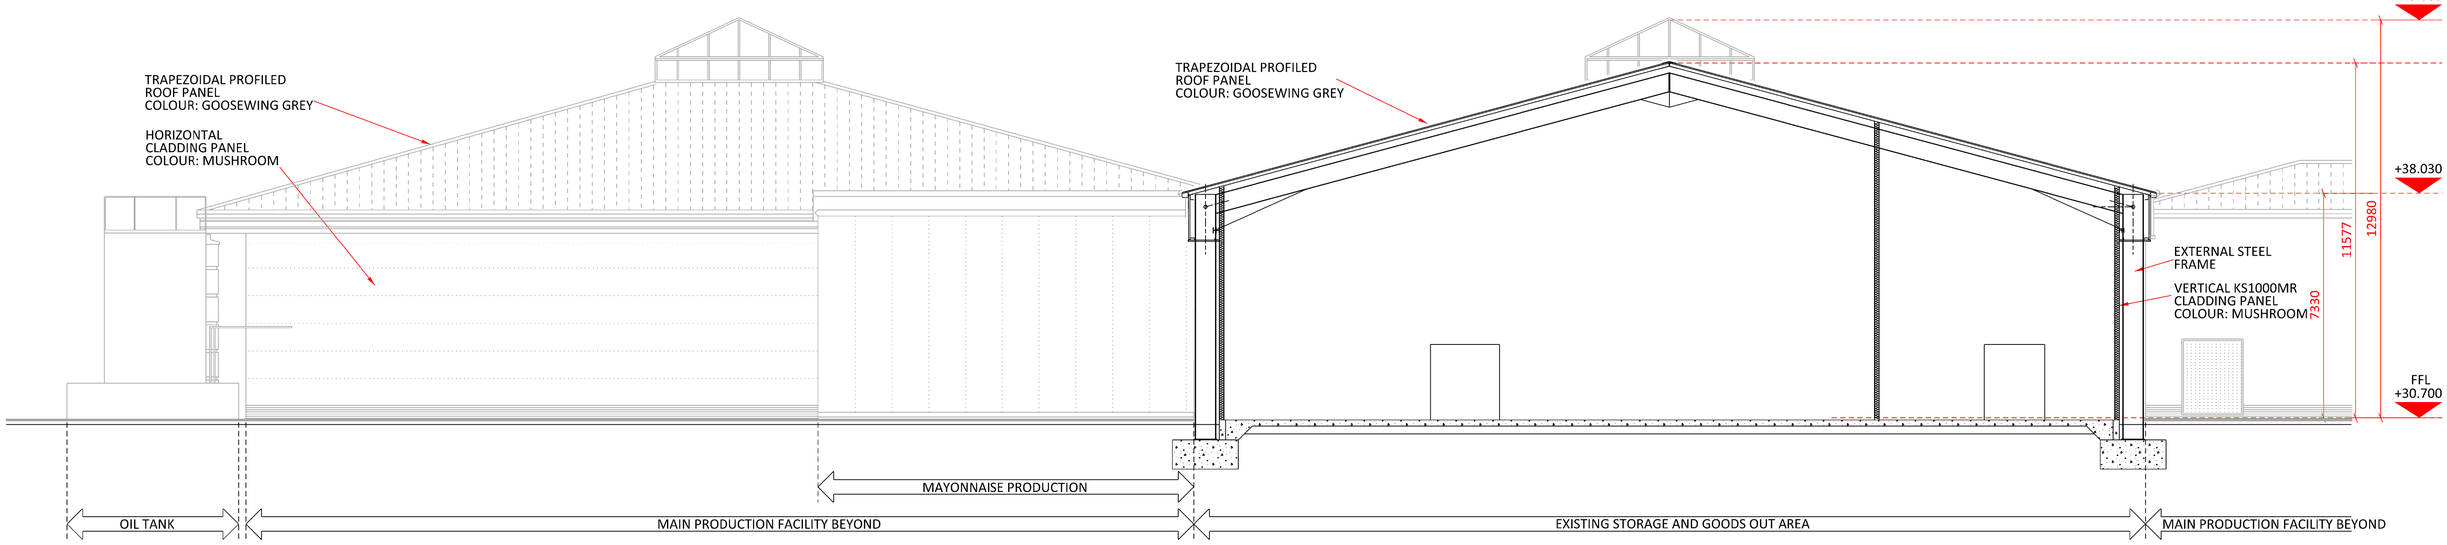


SECTION B-B - EXISTING
SCALE / 1:100

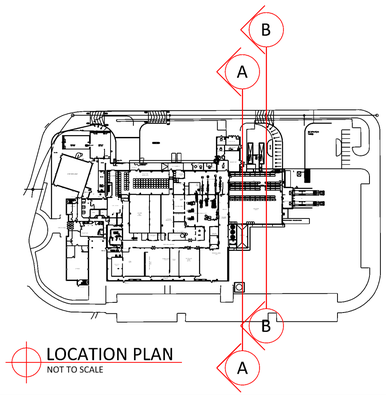


LOCATION PLAN
NOT TO SCALE

Do not scale this drawing
ashton smith to be notified of discrepancies in figured dimensions
Contractors must check all dimensions from site
This drawing is copyright and is for use on this site only
This drawing is to be used solely for information as entitled
For other information refer to the latest revision of any cross referenced drawing

LOCATION PLAN

NOTES

| REV | DATE | DESCRIPTION | DRAWN BY | CHECKED BY |
|---|---|---|---|---|

REVISIONS

0 1 2 3 4 5 10 15 20 25

PROJECT TITLE
WATERSIDE EXTENSION

DRAWING TITLE
BUILDING EXTENSION - EXISTING SECTIONS

| DRAWING NO. | REVISION | DATE | DRAWN BY |
|---|---|---|---|
| P05 | -- | NOV'13 | DL |
| SCALE | SHEET | STATUS | CHECKED BY |
| 1:100 | A1 | PLANNING | PC |

Ashton Smith, Belvedere House, 2 Victoria Avenue, Harrogate, North Yorkshire, HG1 1EL
Tel: 01423 522882 Fax: 01423 565104
www.ashtonsmith.co.uk

CLIENT
Fresh - Pak
Chilled Foods

ashtonsmith
beyond design

JOB NO. 13119